



Silverlea, Turners Hill Road, Crawley Down, West Sussex, RH10 4HA


Car port Elevation Drawing: To Scale 1:50@ A1

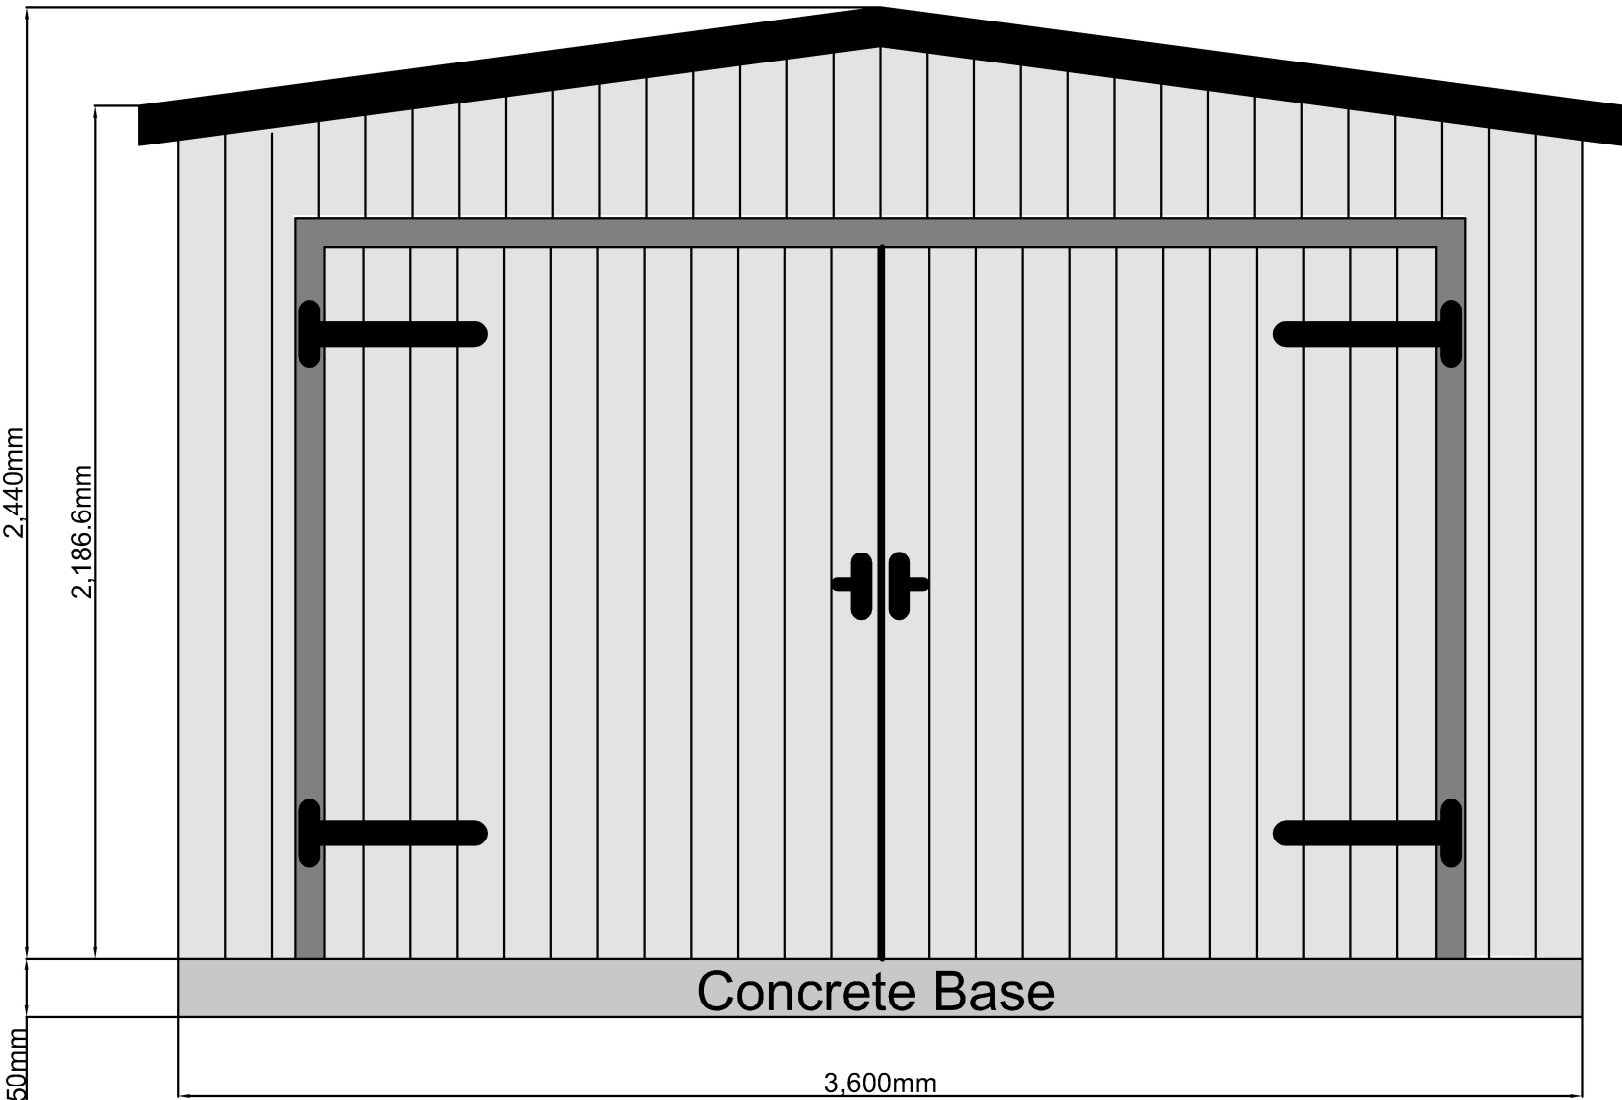

Front

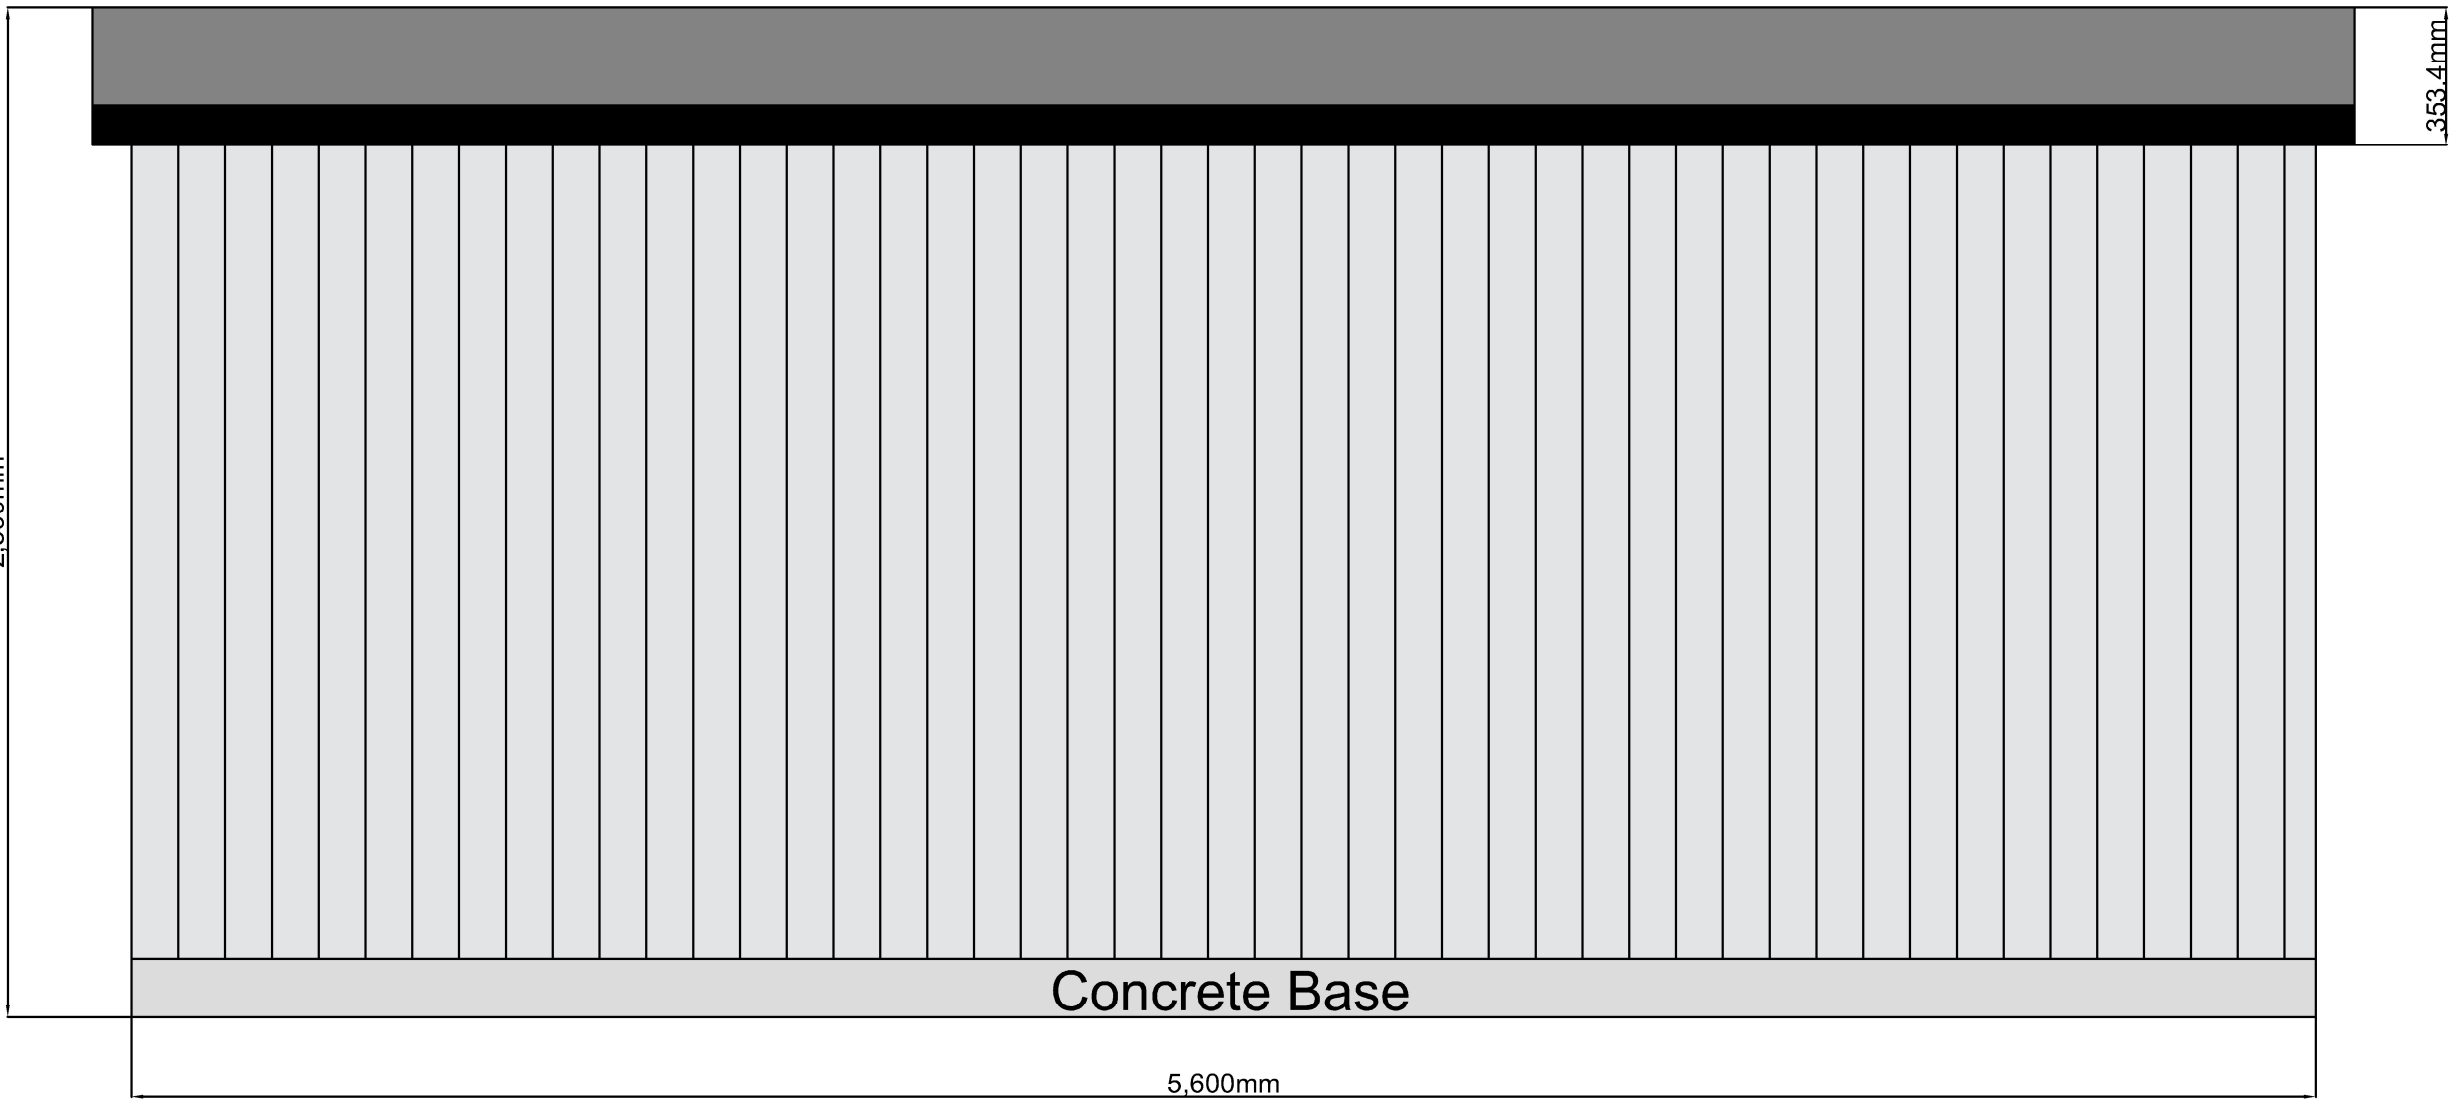


Side

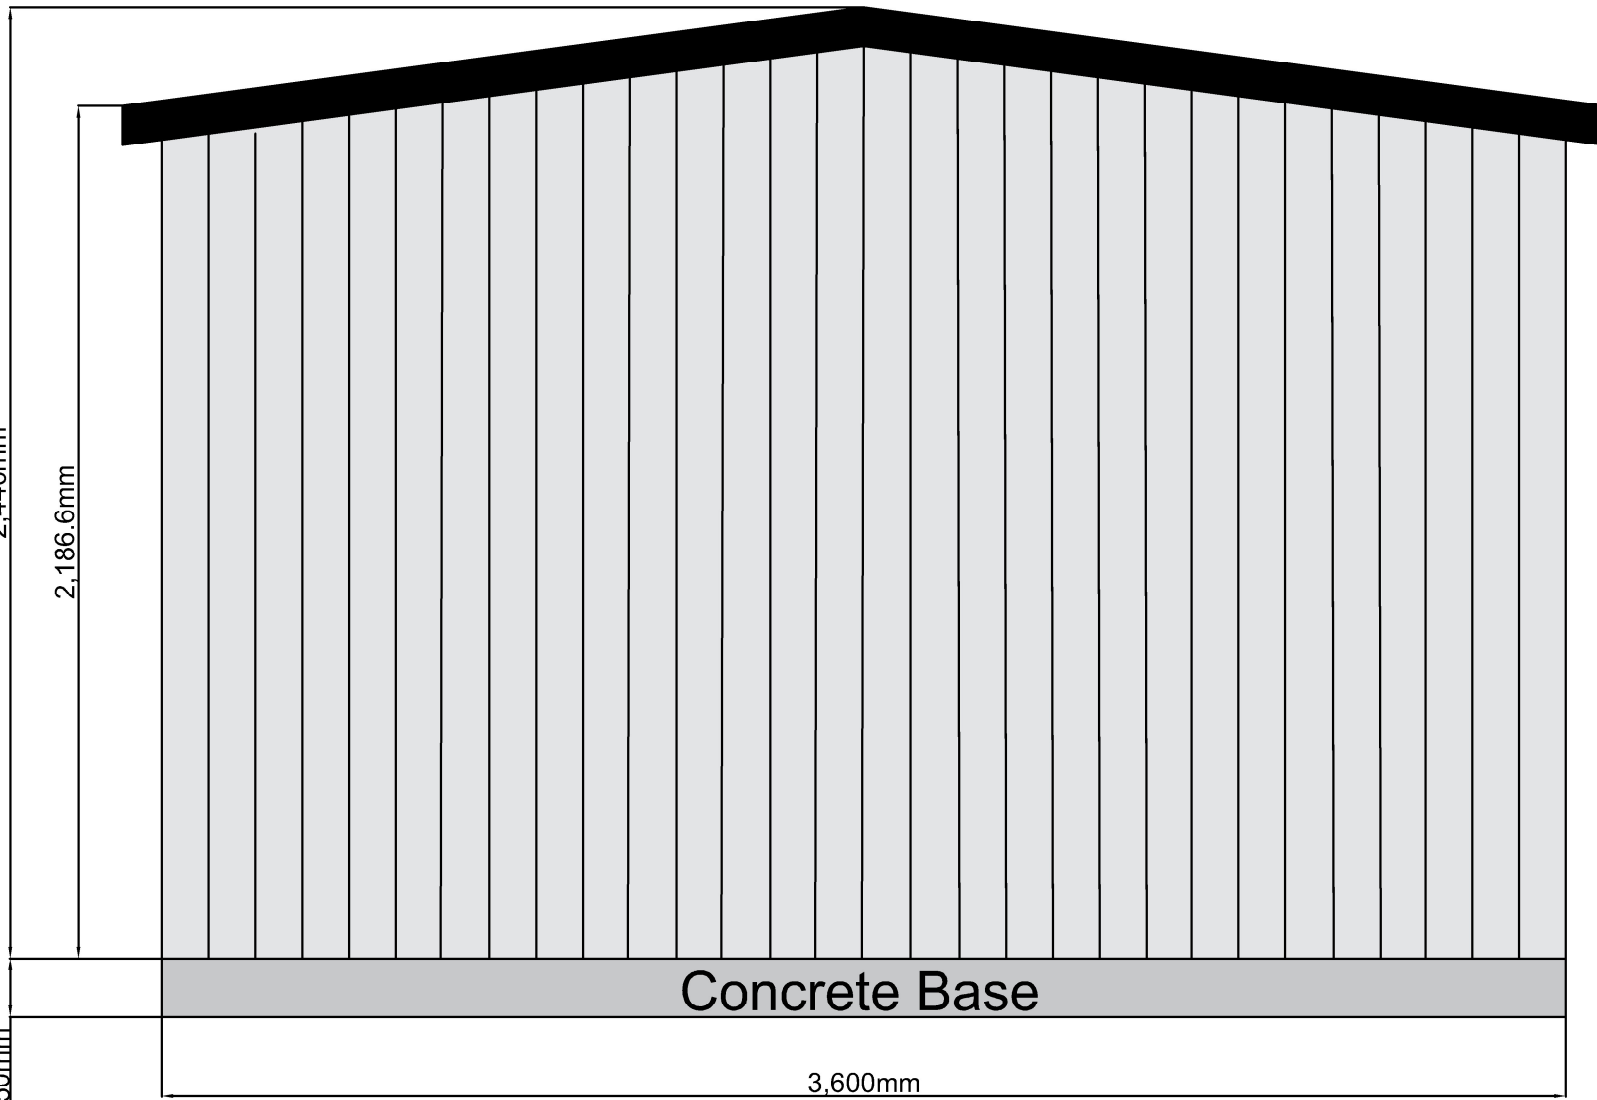

Rear



Top

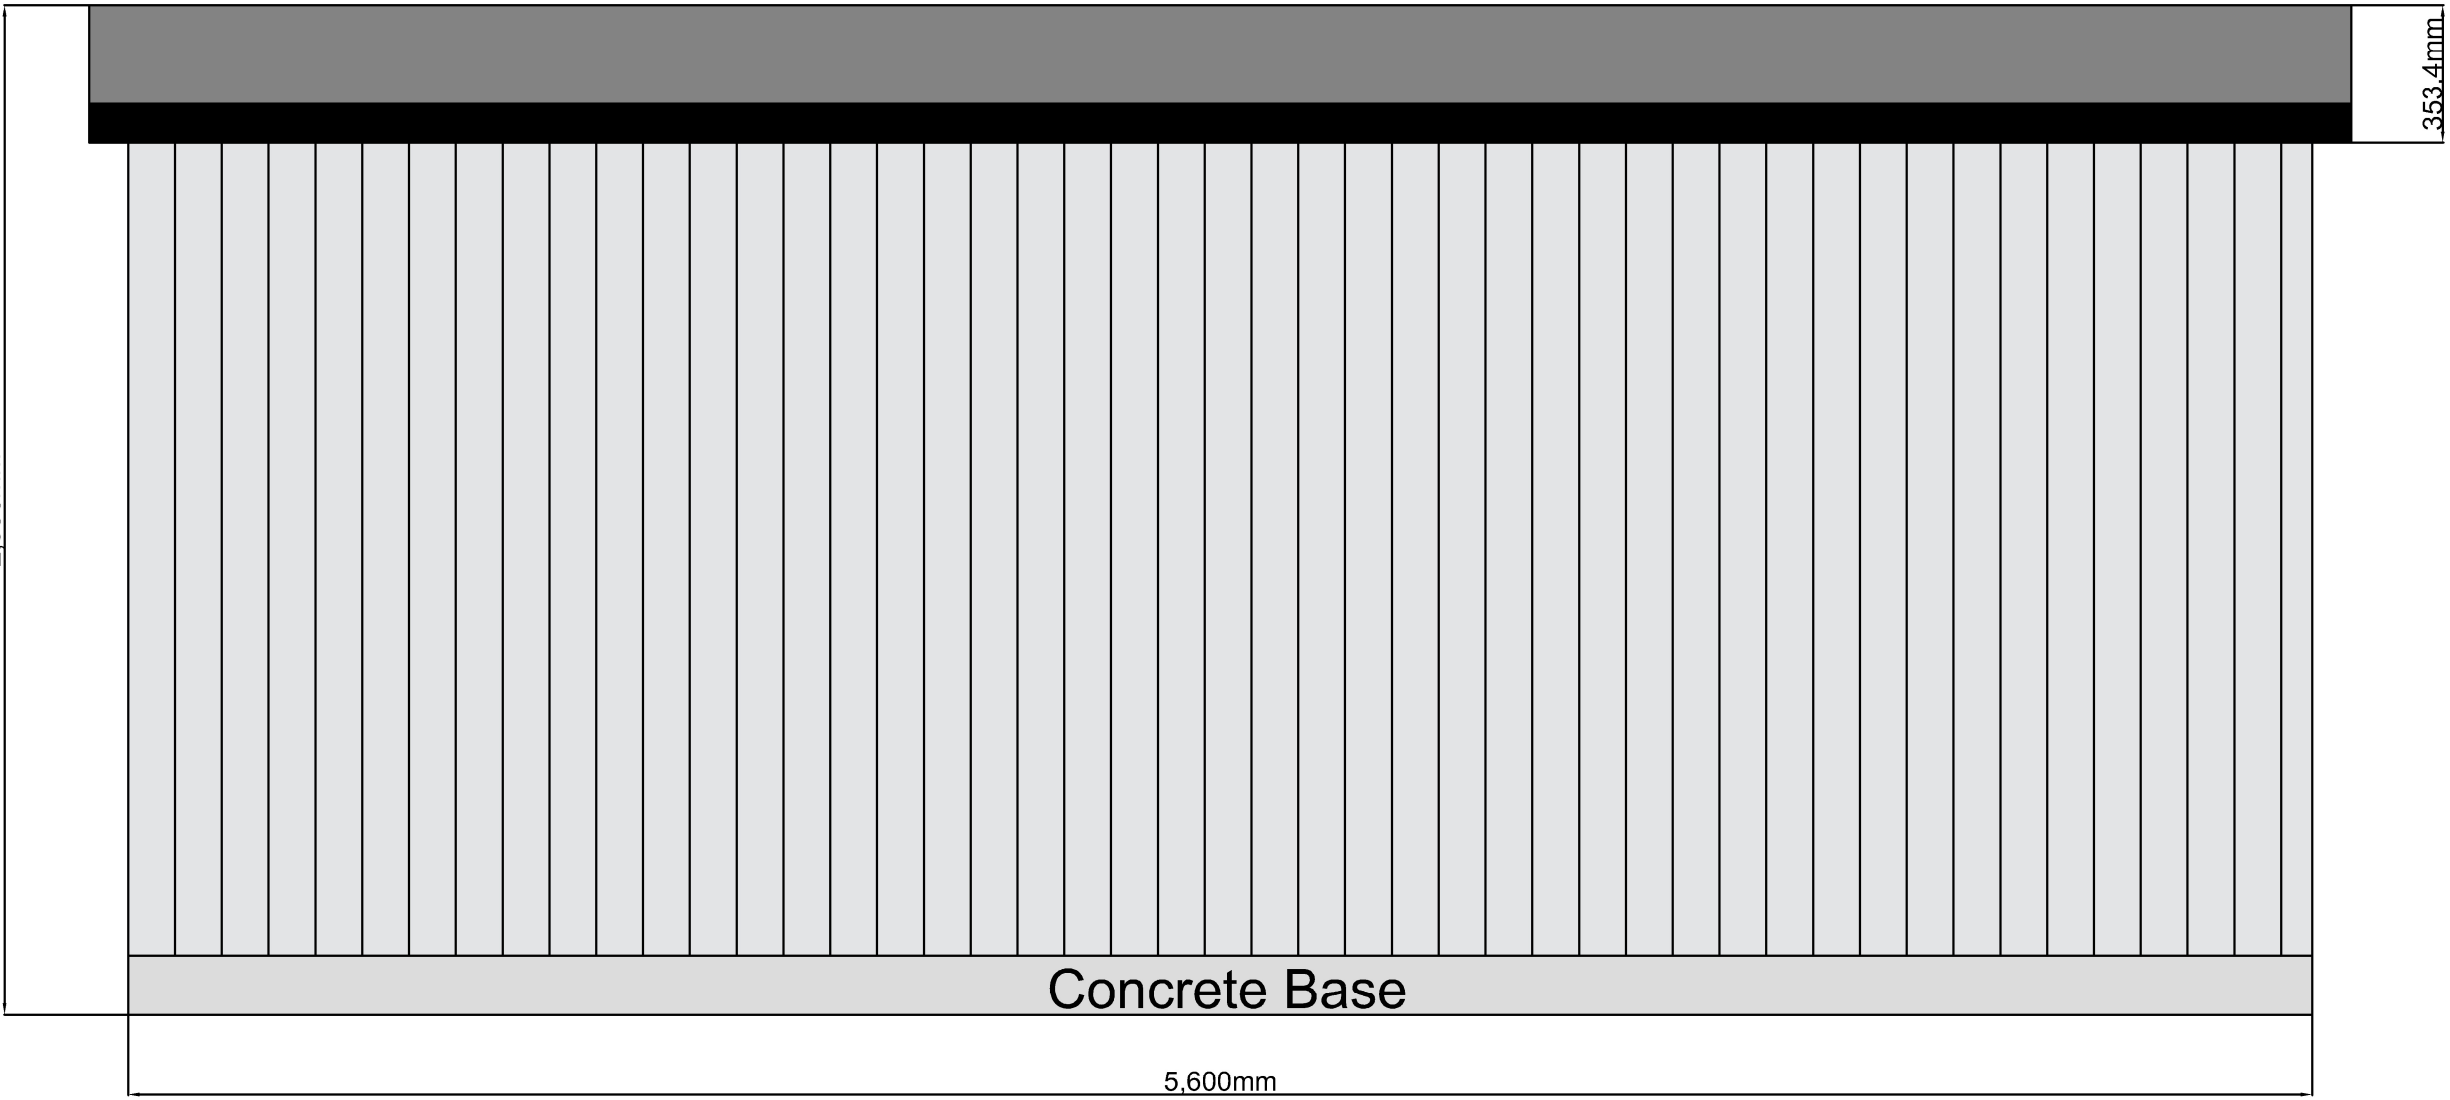

Opposite Side