


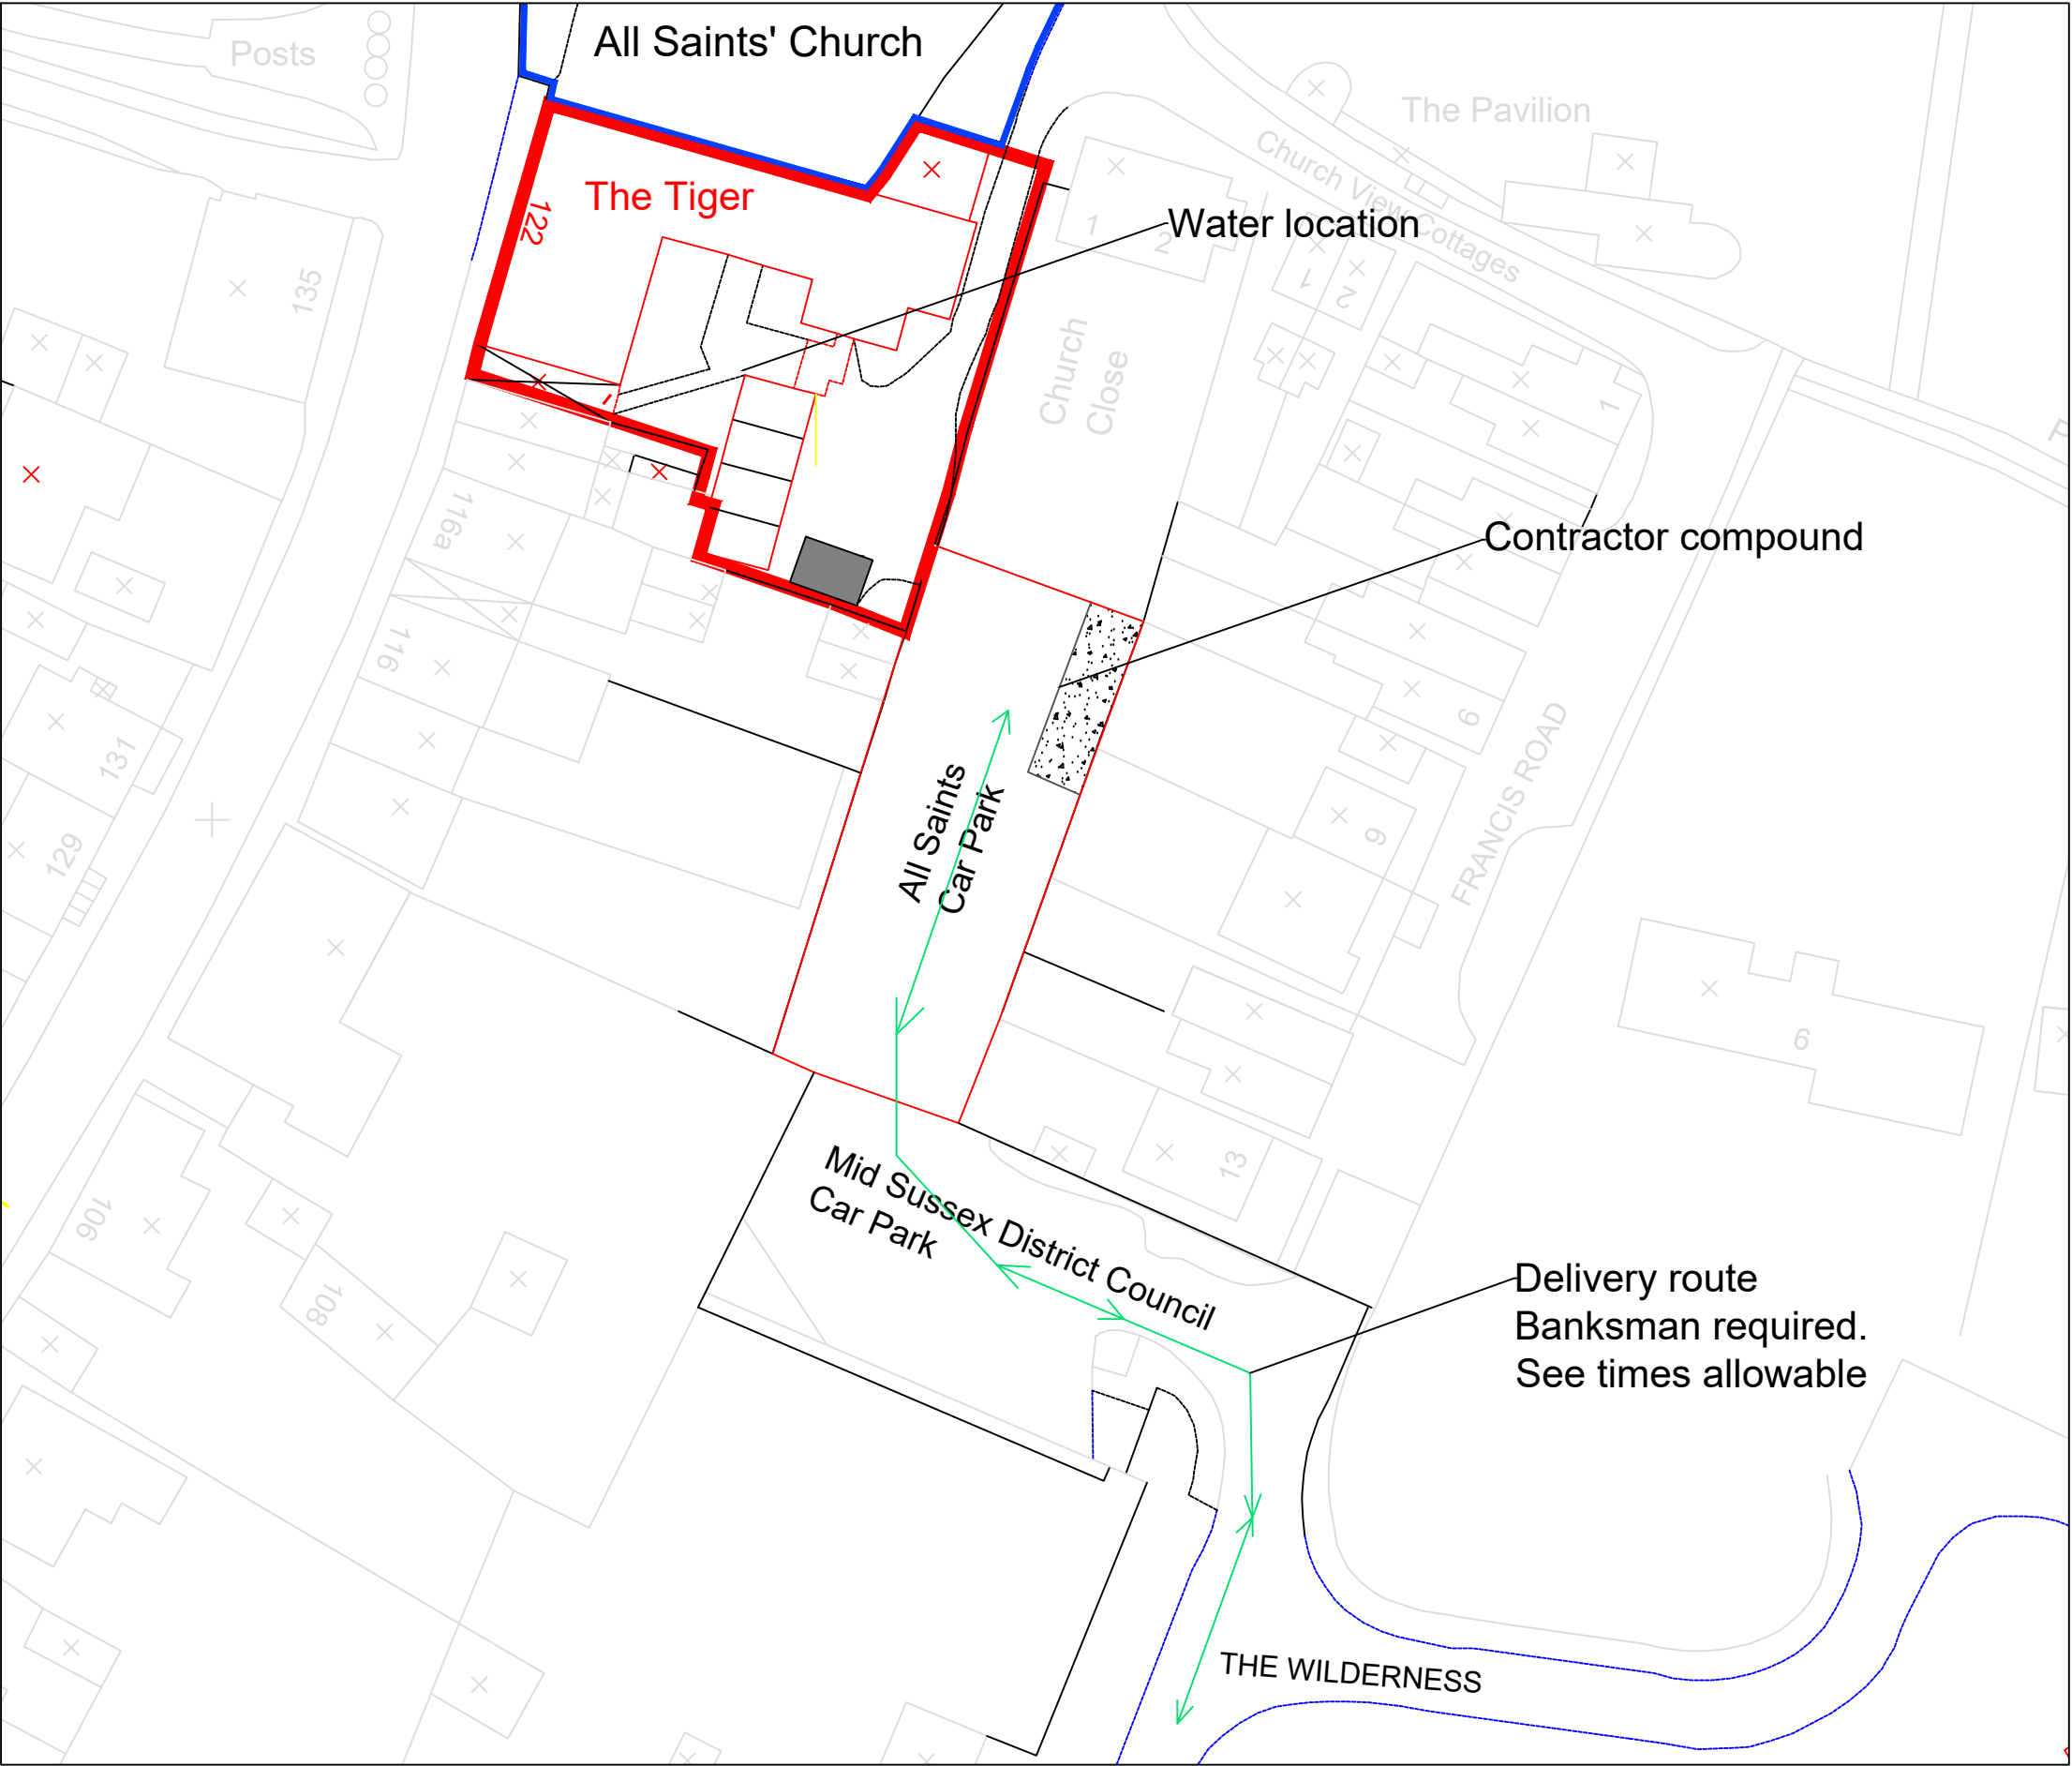

Contractor compound area - 6 bays to be allocated.
Contractor to secure area (say HERAS fence) with mesh covering to protect public from works as required within compound (mortar mixing and gutting of stone etc.)
Self-contained welfare unit to be allowed for in this area.
Water for works to be brought in bowser from area show to left and used within compound.

Tiger Conservation Project	007			Do not scale. All dimensions are approximate	SURVEY BY Bosence Associates Ltd. FOR All Saints Church PCC Copyright © Bosence Associates DIGITAL FILE NAME:AutoCAD v. 2025 SURVEYED:2025 DRAWN:2025 CAD:2025 SCALE Approx 1:500 at A3 ST NO. . SURVEY JOB NO. .			
	Compound and delivery route							