


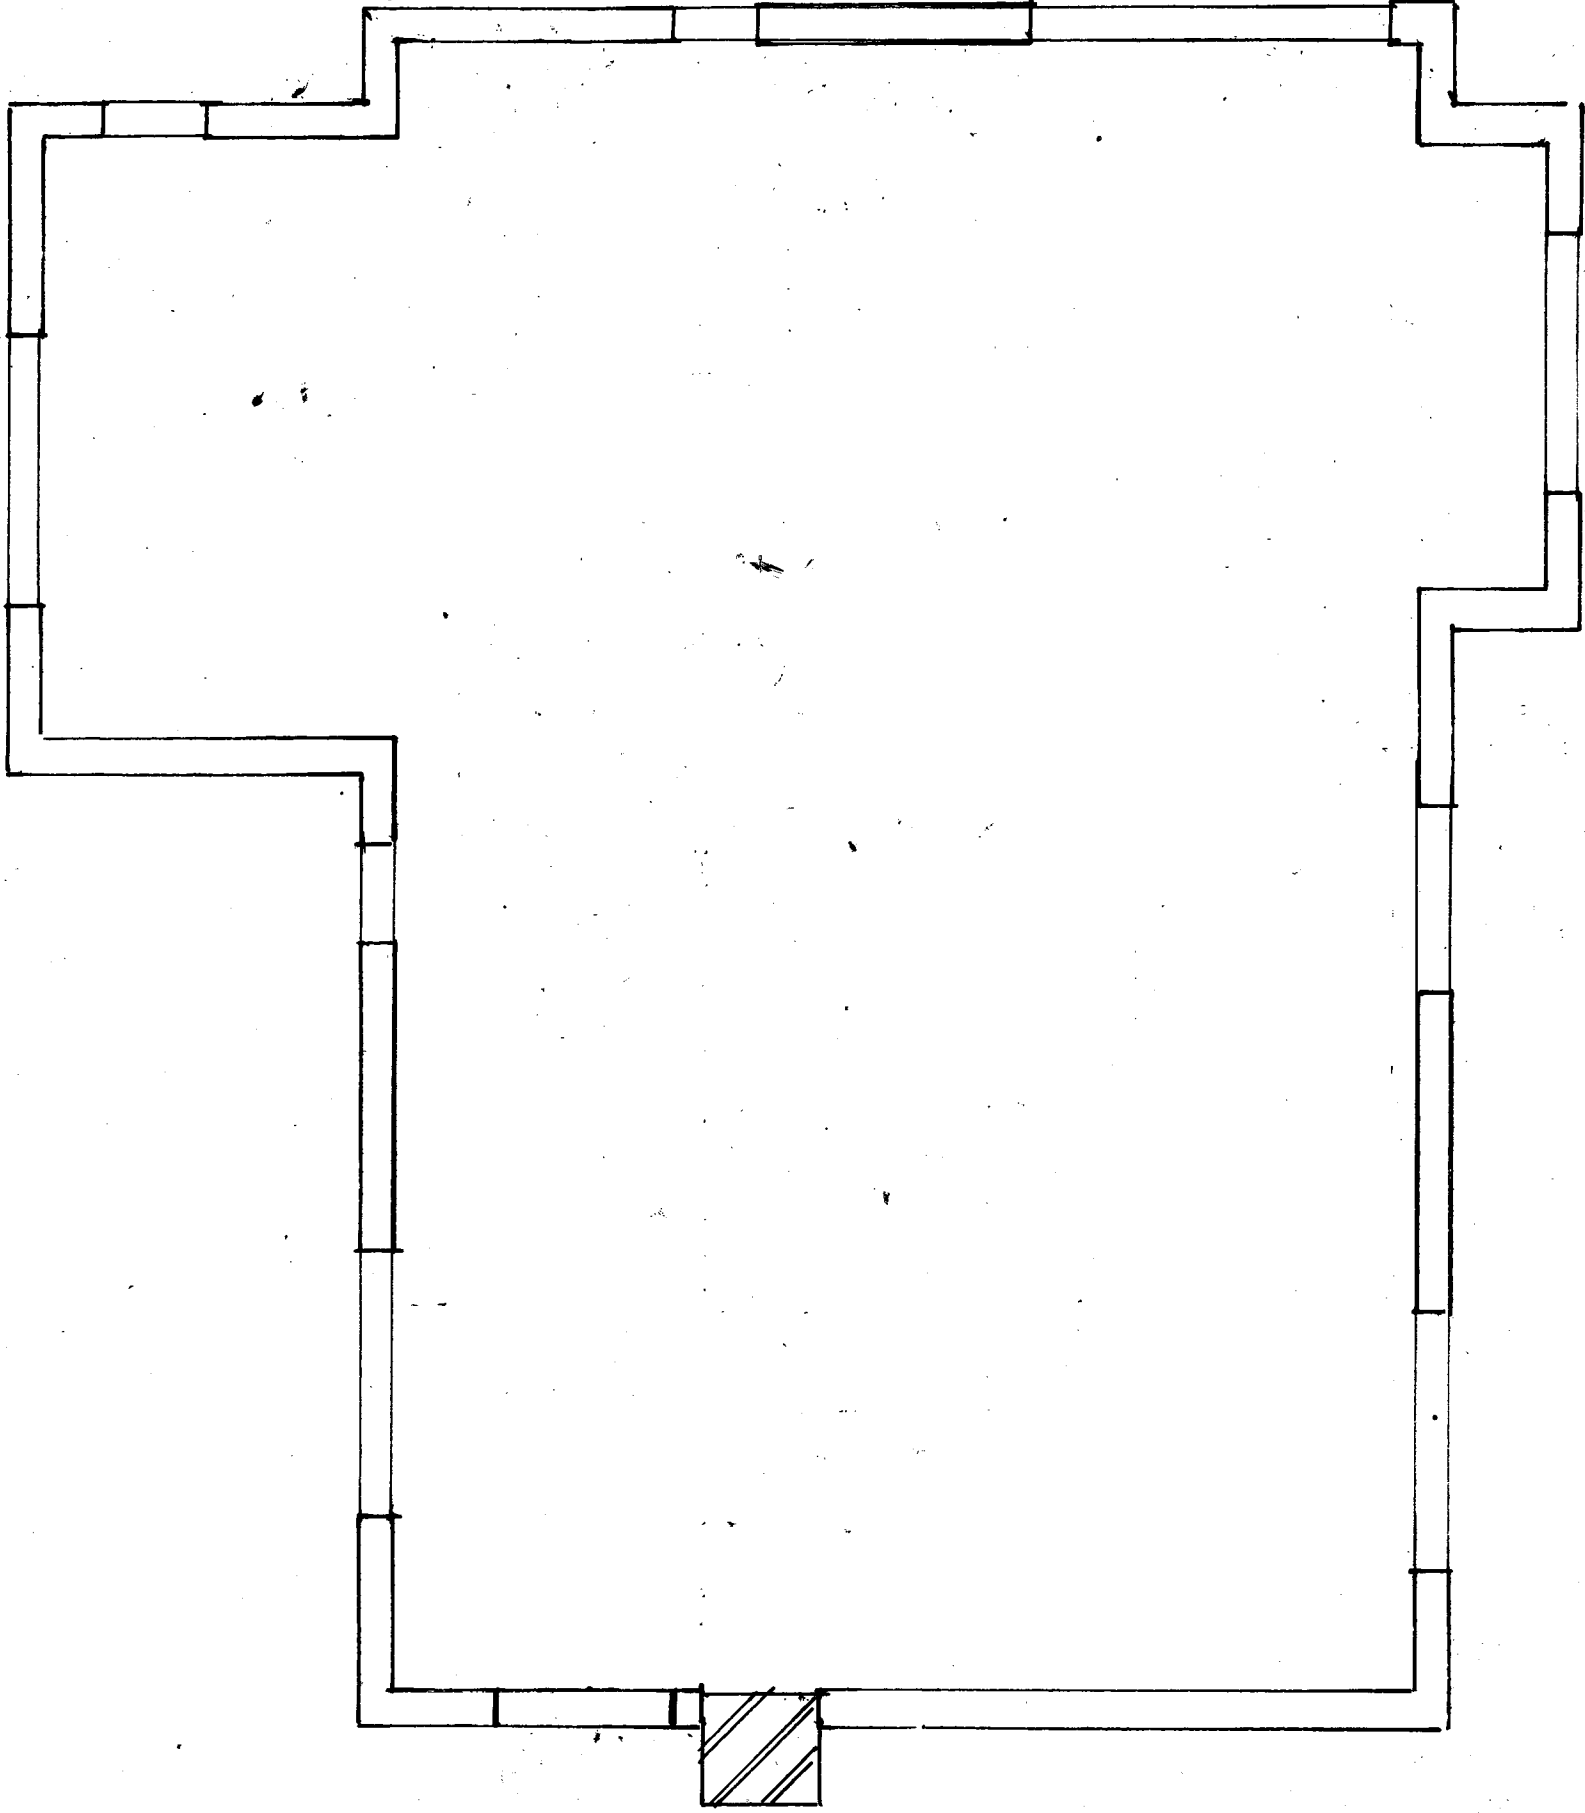

Proposed Joist Layout

Amendments			Date

Client

Mr & Mrs Russell

Site Address

17 Barnfield
Balcombe
West Sussex
RH17 6FW

Proposal Loft Conversion

Drawing Title Proposed Joist Layout Plan

Date 31/08/25 Drawn S. Burrows

Scales 1:50

DWG NO.	S13444/4	REV
---------	----------	-----