


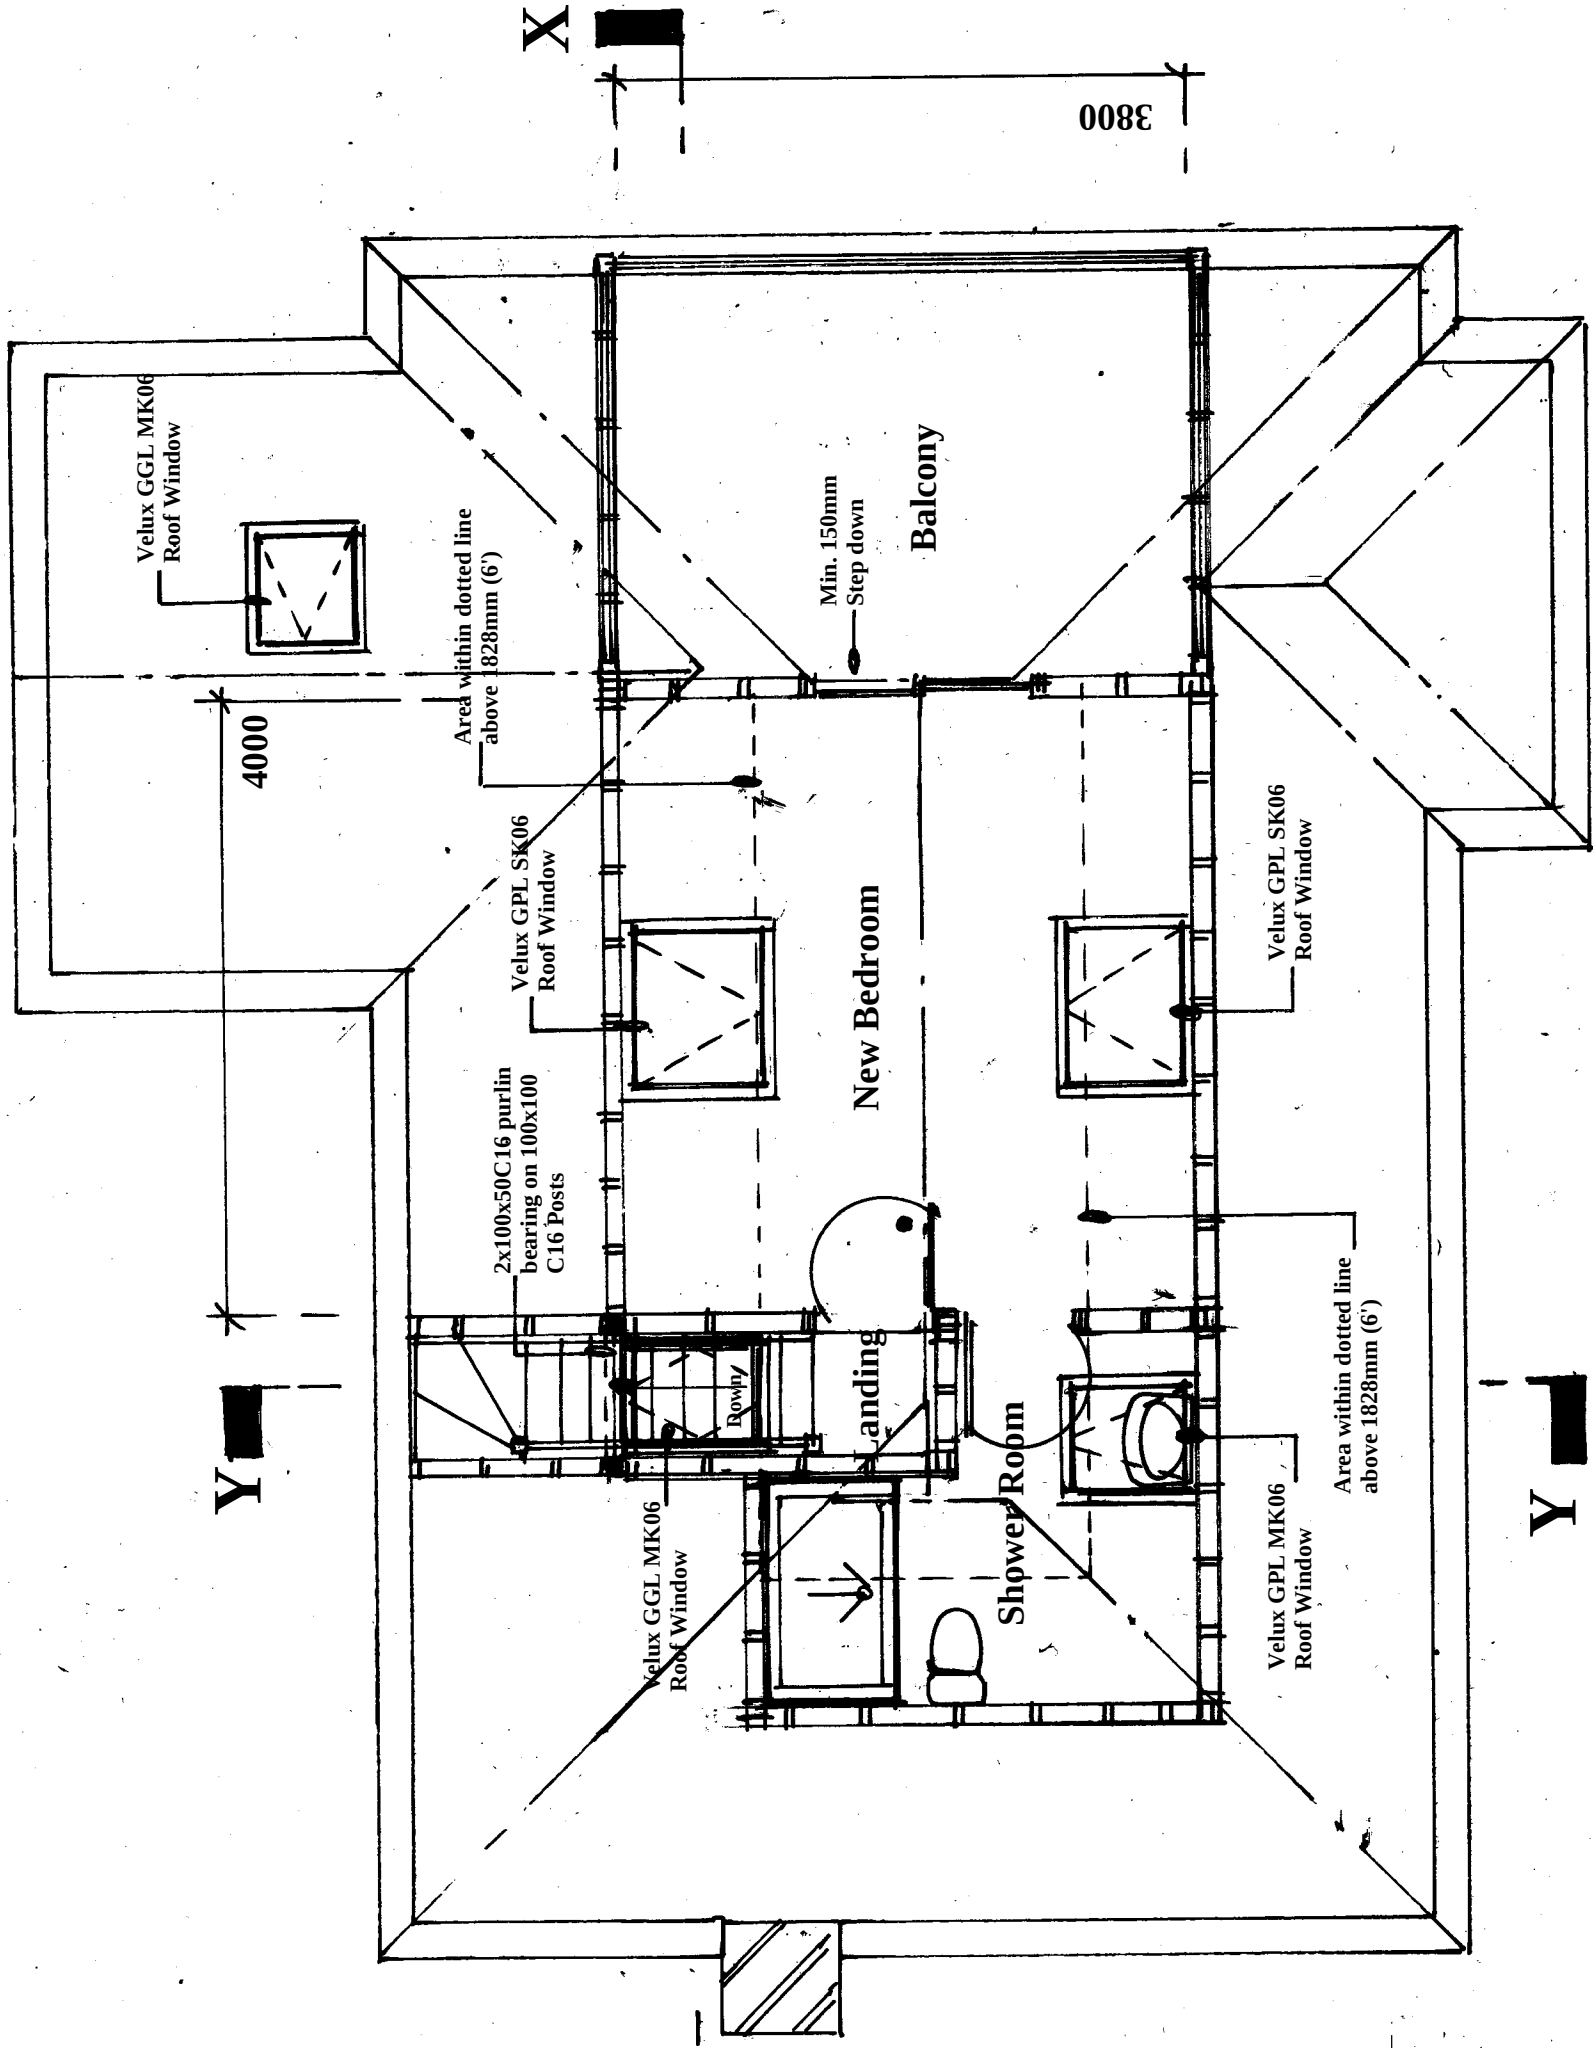

Amendments	Date

Client

Mr & Mrs

Site Address

17 Barnfield
Balcombe
West Sussex
RH17 6FW

Proposal

Loft Conversion

Drawing Title Proposed Loft room Plan

Date 31/08/25

Drawn

S. Burrows

Scales

1:50

DWG NO.

S13444/5

REV

Proposed Loft Room Plan