


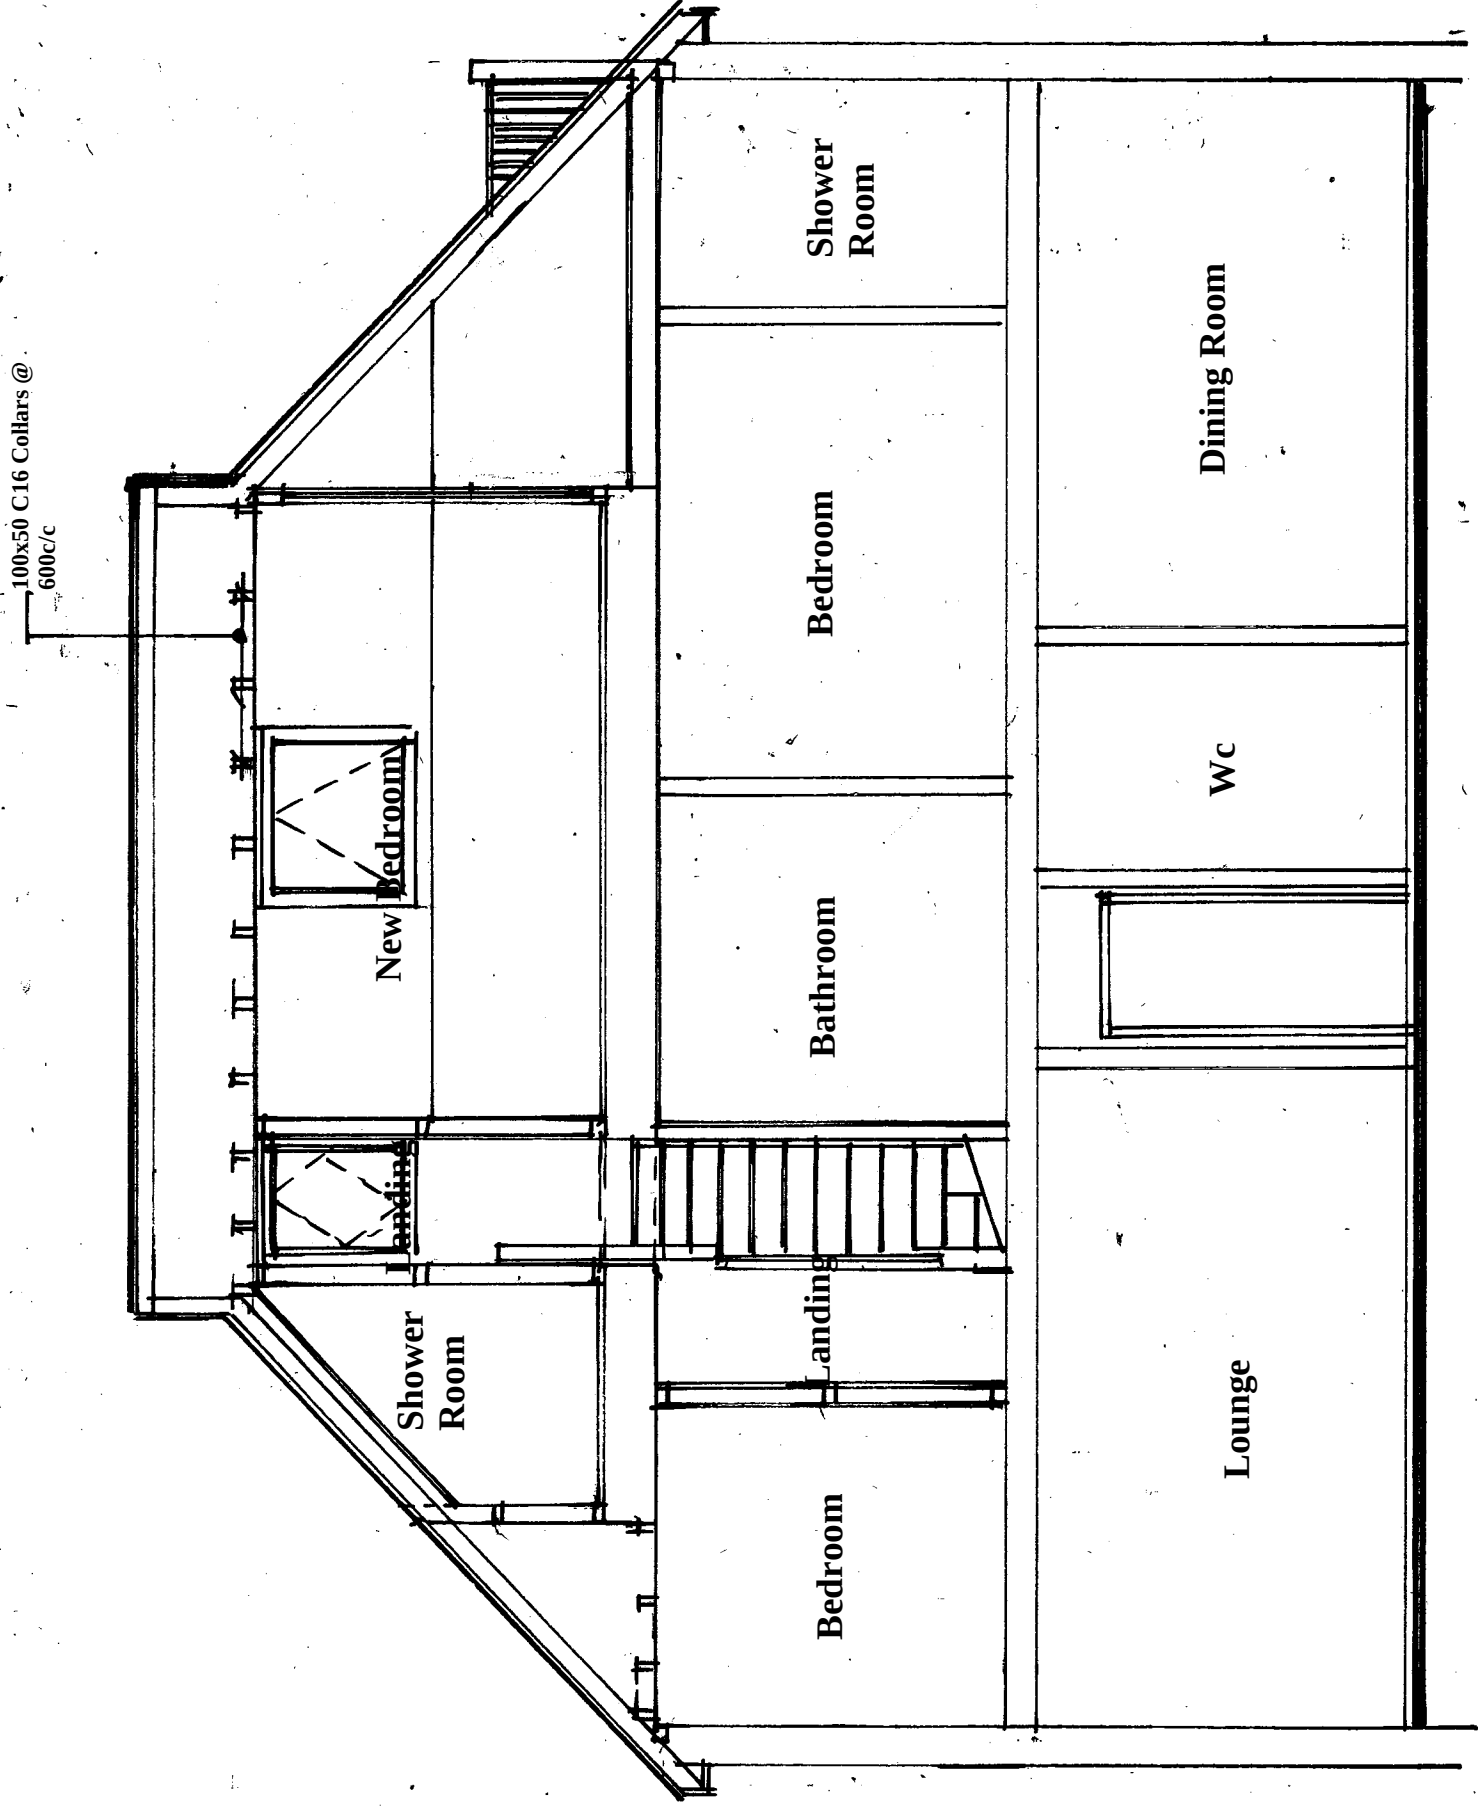

Section X-X

Amendments			Date

Client

Mr & Mrs Russell

Site Address

17 Barnfield
Balcombe
West Sussex
RH17 6FW

Proposal

Loft Conversion

Drawing Title

Section X-X

Date

31/08/25

Drawn

S. Burrows

Scales

1:50

DWG NO.	S13444/6	REV
---------	----------	-----