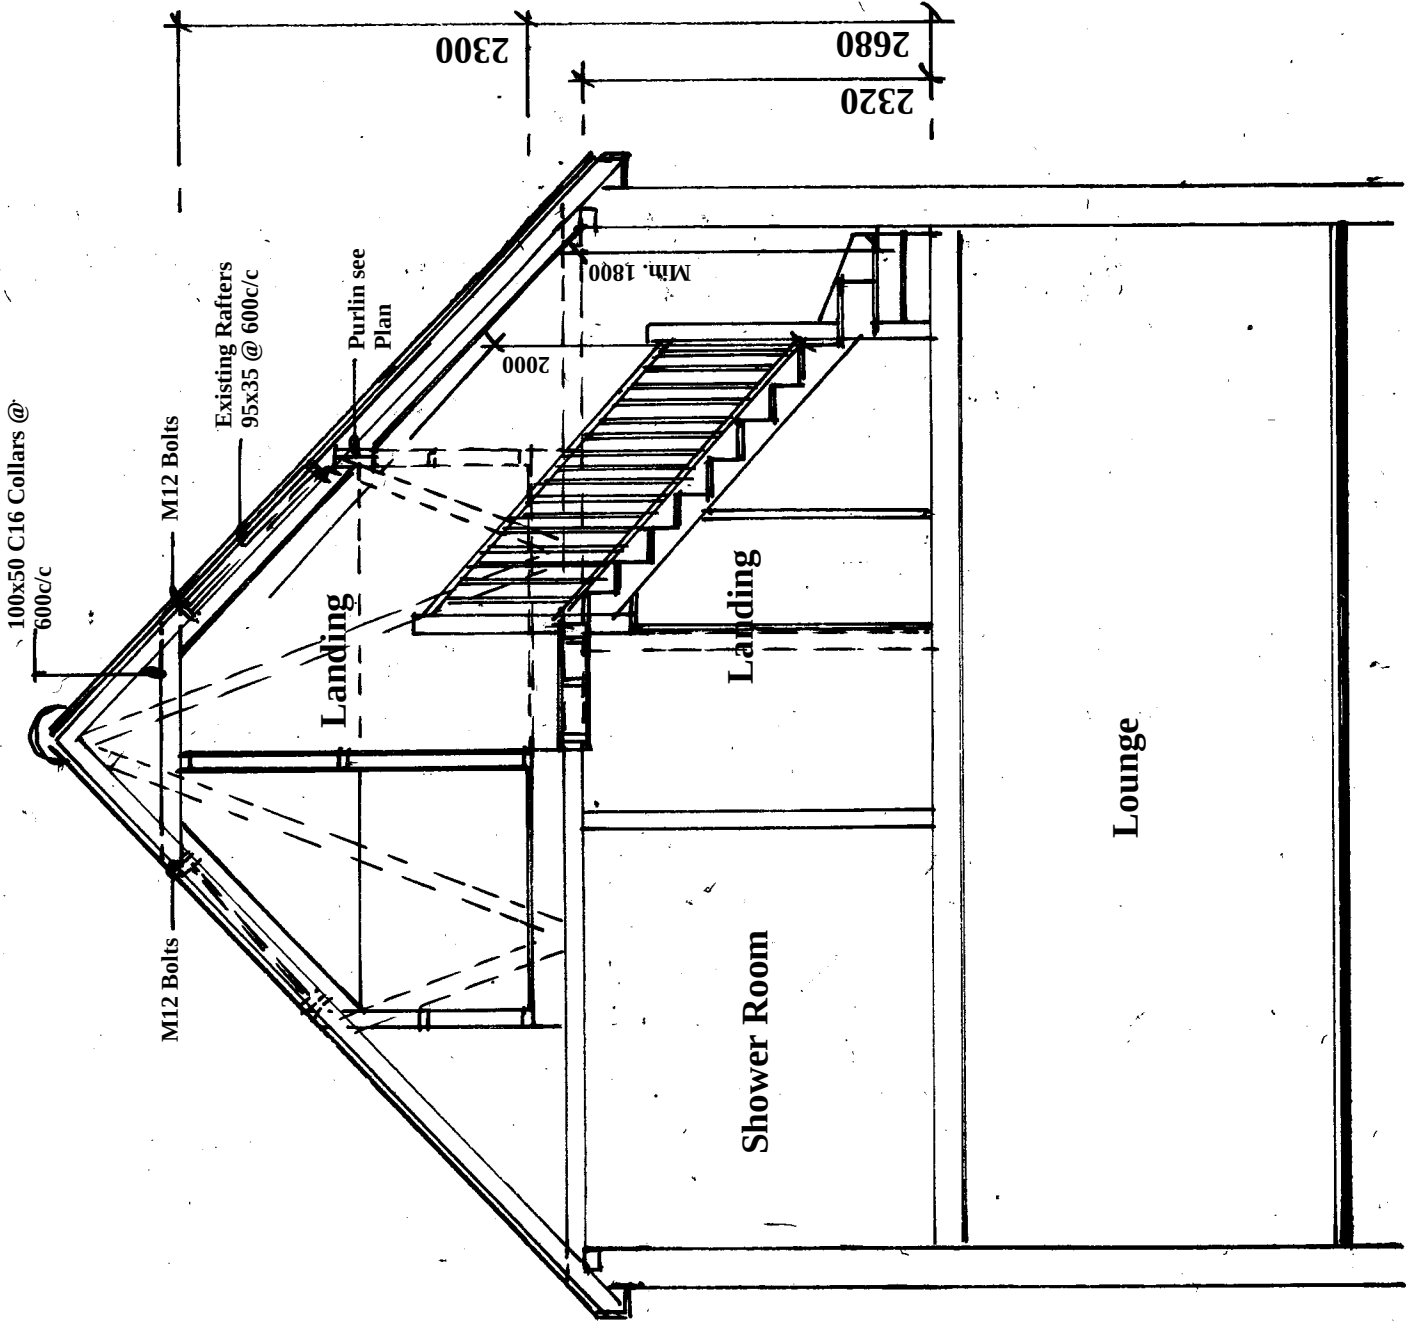


12 Dropped Landing
13 Floor Level
700/750 o/s
13 x 206 Rise x 229

Amendments			Date
Client			

Mr & Mrs Russell

Site Address

17 Barnfield
Balcombe
West Sussex
RH17 6FW

Proposal

Loft Conversion

Drawing Title

Section Y-Y

Date

31/08/25

Drawn

S. Burrows

Scales

1:50

DWG NO.

S13444/7

REV