



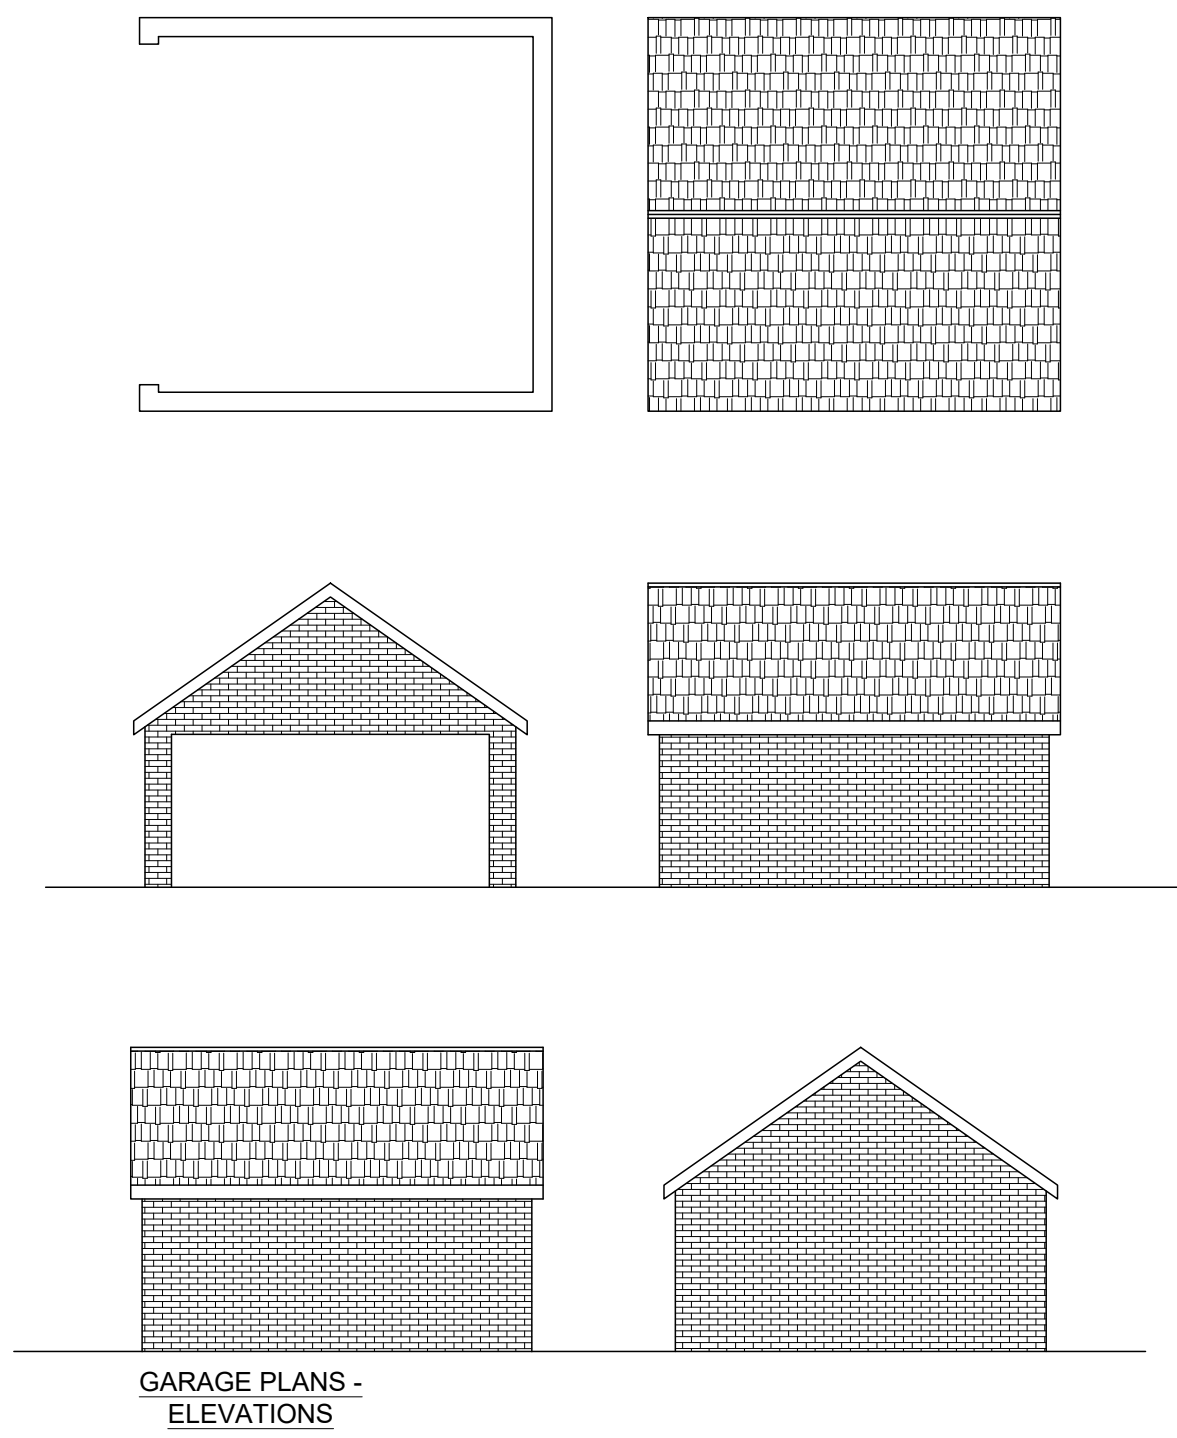


GARAGE PLANS - ELEVATIONS

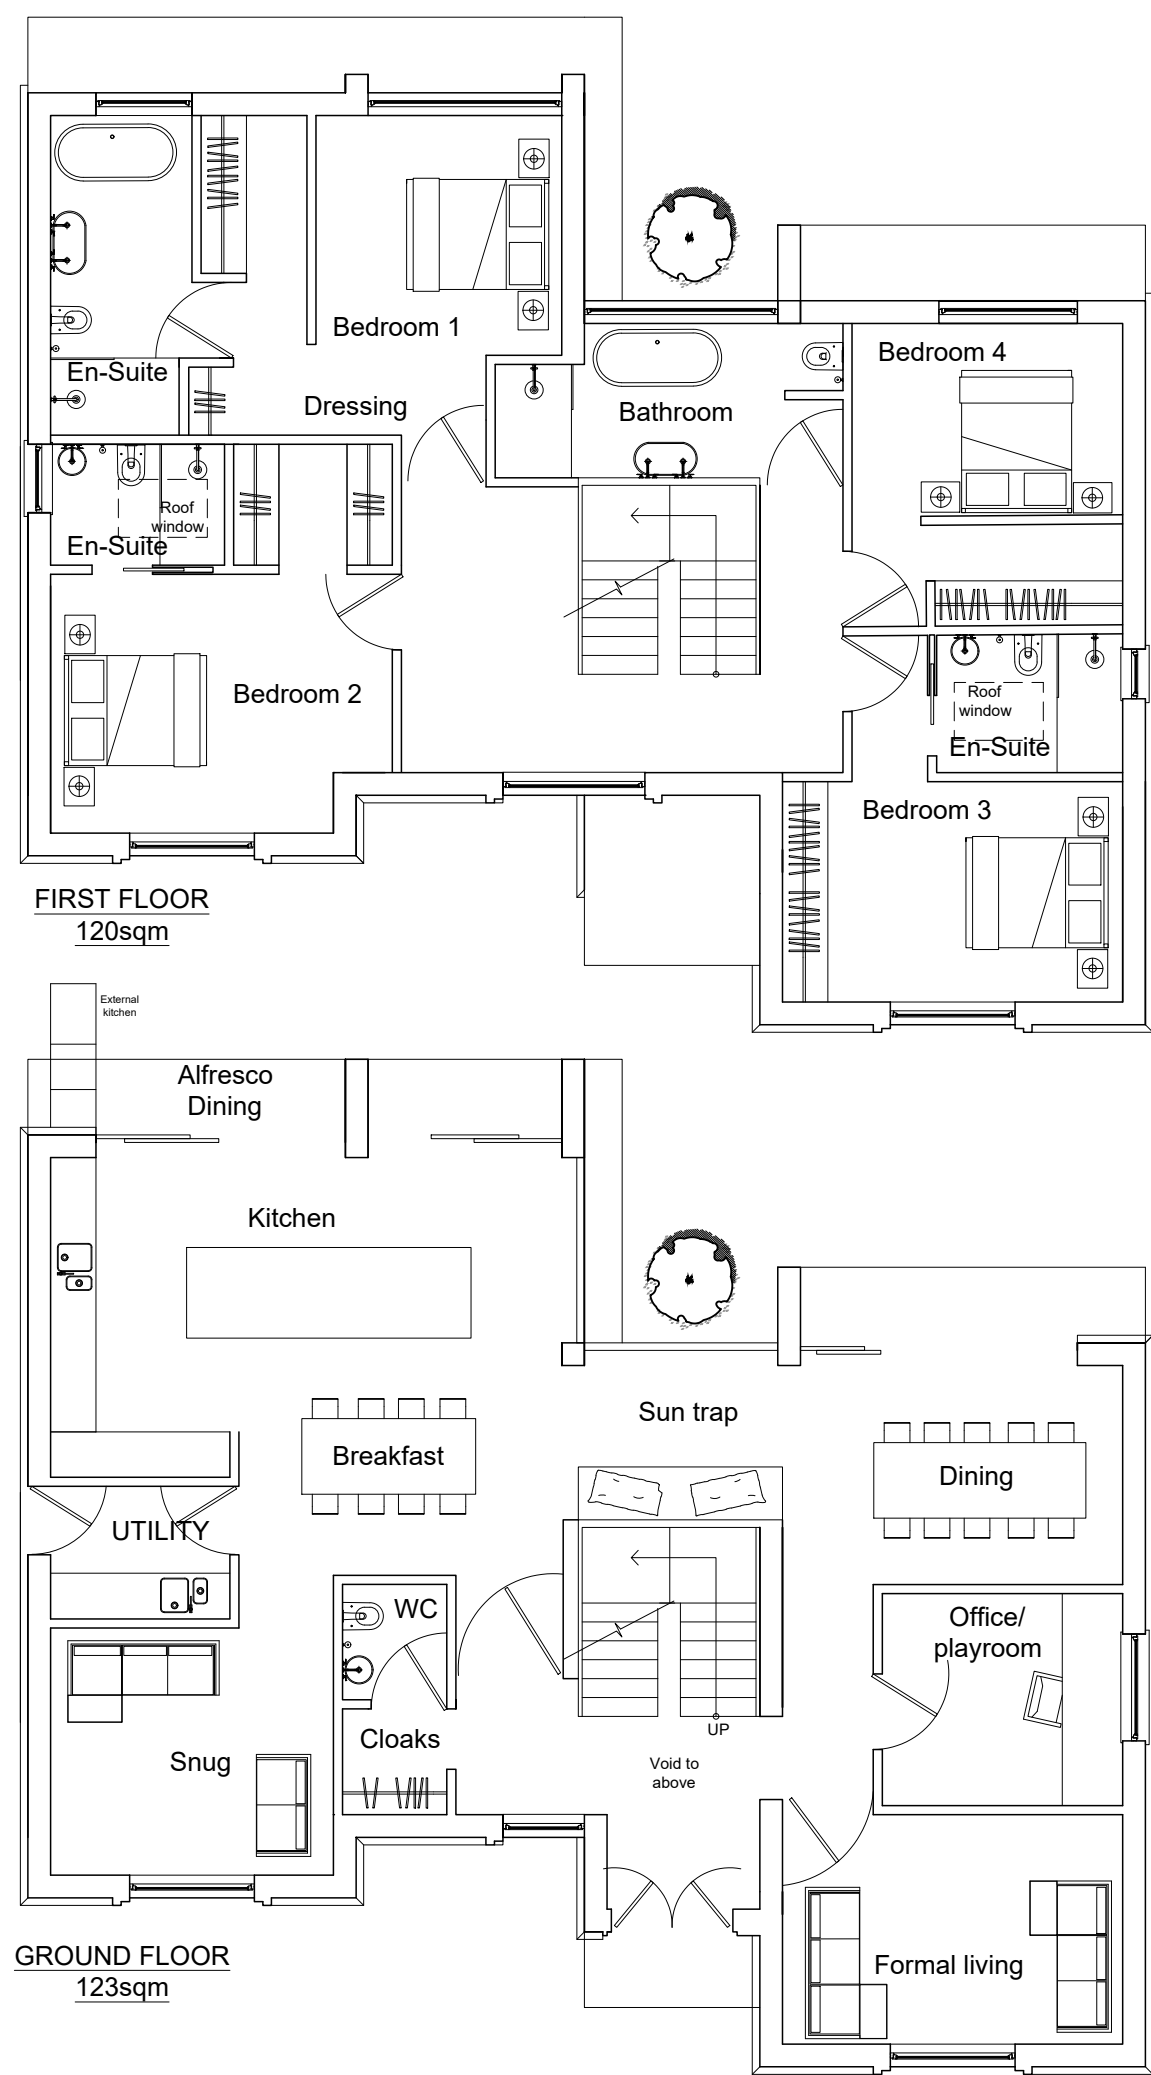


FIRST FLOOR
120sqm

GROUND FLOOR
123sqm

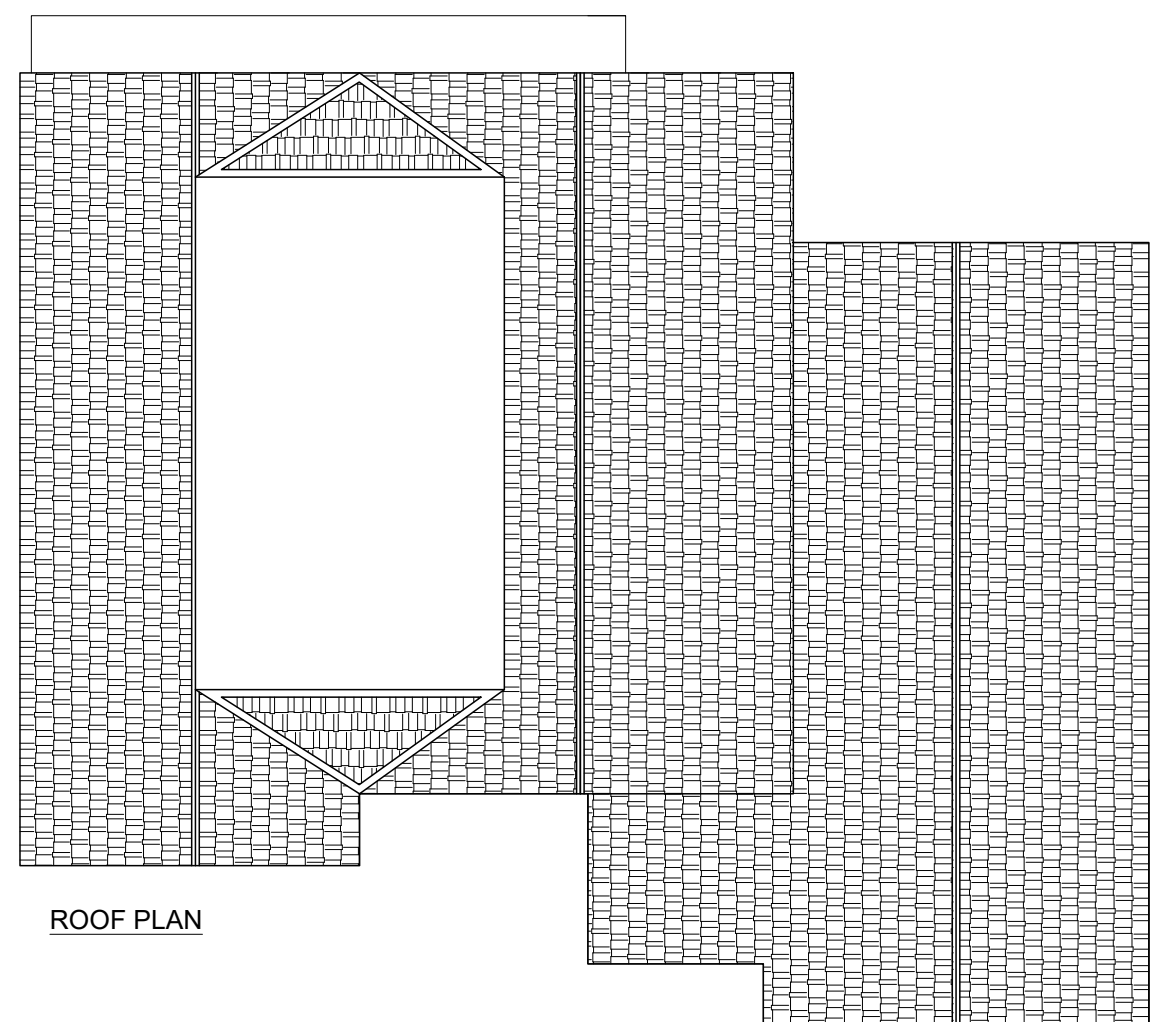


ROOF PLAN

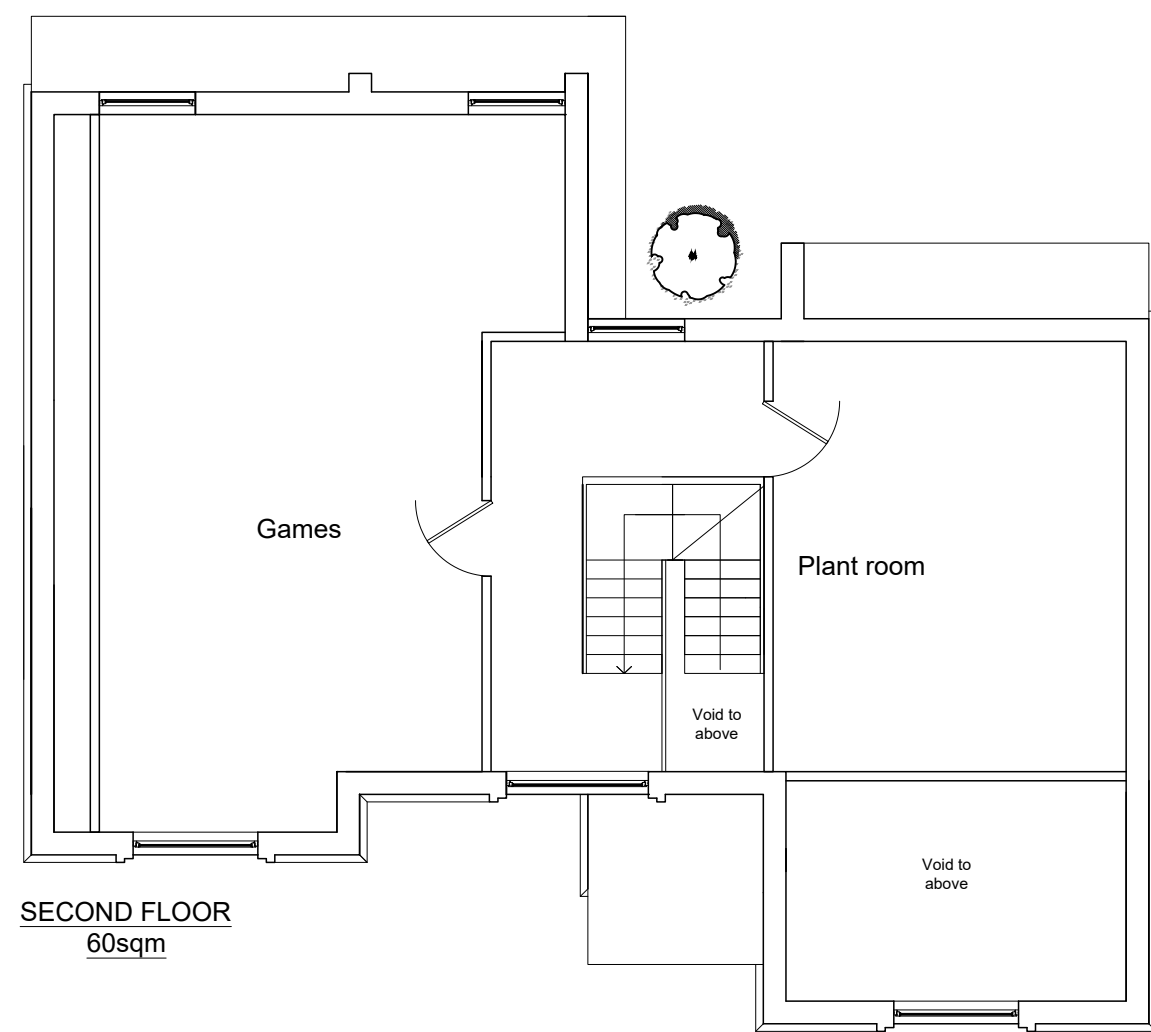

SECOND FLOOR
60sqm



FRONT ELEVATION
(PLOT 2-5)

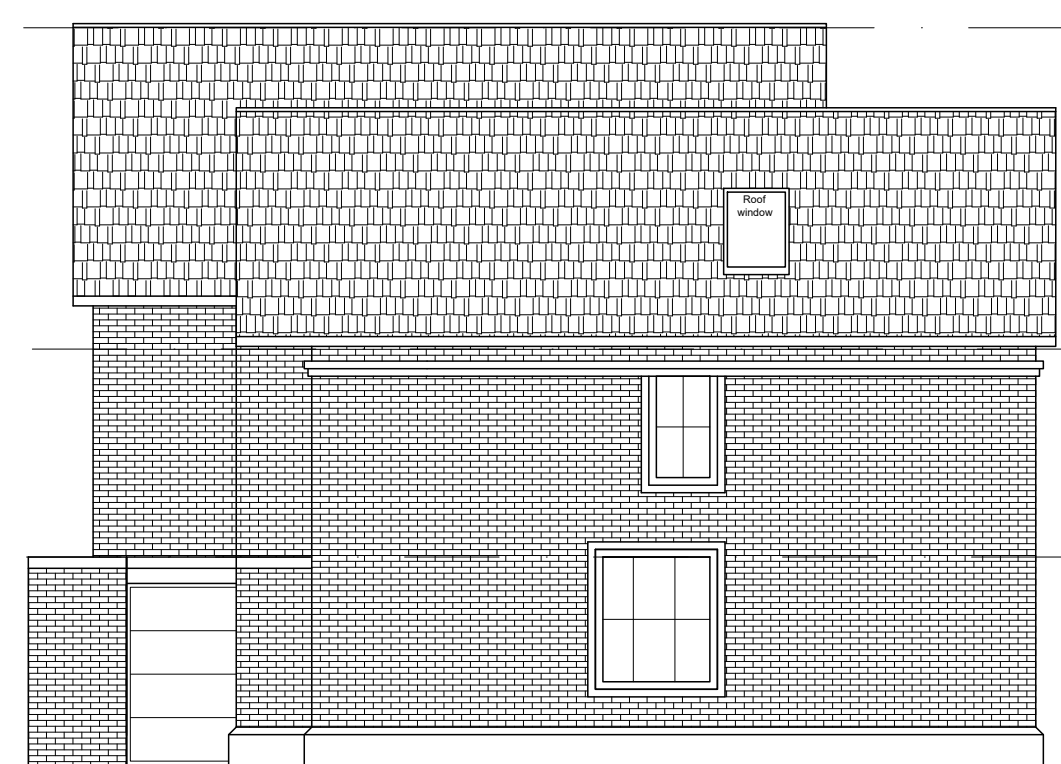

SIDE ELEVATION
(PLOT 2-5)



REAR ELEVATION
(PLOT 2-5)



SIDE ELEVATION
(PLOT 2-5)



SITE PLAN - NOT TO SCALE

