



NOTES

- DO NOT SCALE OFF THIS DRAWING EXCEPT FOR PLANNING PURPOSES
- CHECK ALL DIMENSIONS ON SITE BEFORE ANY WORK IS COMMENCED
- ALL GOODS MATERIALS AND WORKMANSHIP MUST CONFORM WITH CURRENT BUILDING REGULATIONS, BRITISH STANDARDS AND CODES OF PRACTICE
- COPYRIGHT OF THIS DRAWING IS RETAINED BY THE ARCHITECT AND IT MUST NOT BE REPRODUCED WITHOUT WRITTEN CONSENT

SURVEY GRID:
All information is to Ordnance Survey National Grid, computed using
Leica Smartnet RTK Network

SURVEY DATUM:
All Levels are Orthometric Heights Related To OSGM15 Datum.


NOTES:

- Surveyed boundaries may not be legal boundaries.
- Dimensions should not be scaled. All information contained in the drawing should be checked and verified on site prior to any fabrication/construction.
- All utilities have been identified to the best of the surveyors knowledge but cannot be guaranteed. Due to non entry of inspection chambers all pipe sizes should be checked and verified before any works commence.
- Services such as Inspection Chambers and Water Meters etc may be obscured by parked cars or debris.



Elevation Survey Key

FEATURES	SURFACES
A Alarm Box	B Brick
AB Air Brick	C Cladding
ACU Air Conditioning Unit	MC Metal Cladding
CE Column	R Render
CP Down Pipe	SC Stone Cladding
CU Electrical Consumer Unit	ST Stone
EM Electric Meter	STR Slipping Tiled Roof
FB Fuse Box	T Timber
GM Gas Meter	TC Timber Cladding
HR Handrail	VTH Vertical Tile Hanger
JB Junction Box	
L Light	
RU Refrigeration Unit	
RWP Rain Water Pipe	
SB Switchbox	
SVP Soil Vent Pipe	
TB Telecoms Box	
V Vent	
WTH Window Frame	

Symbology

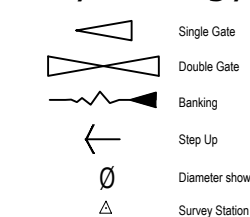

Linetypes

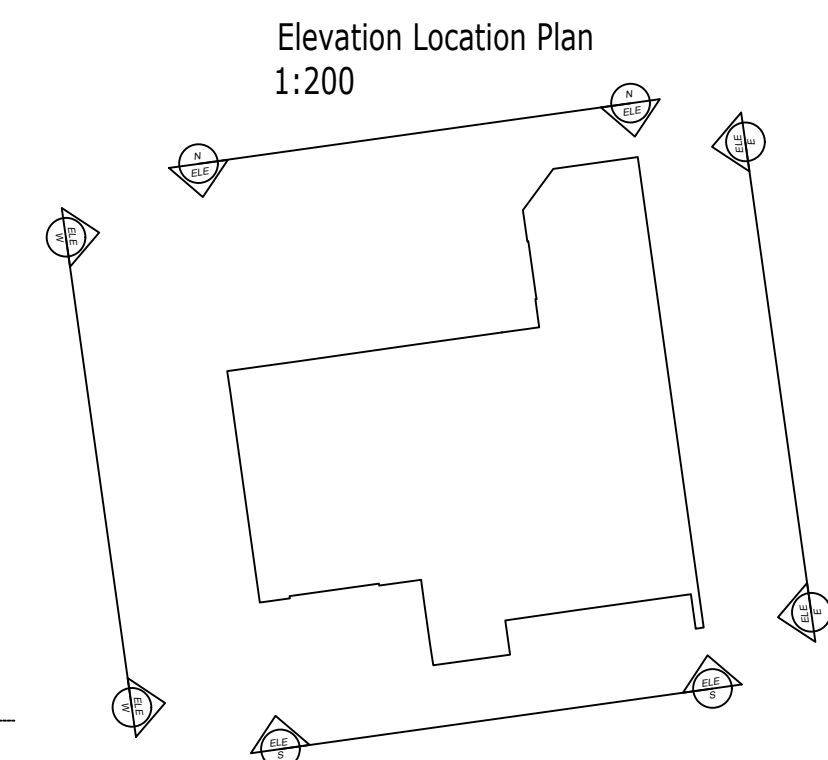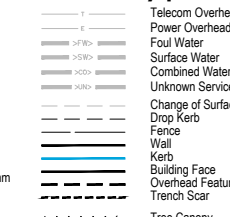

REV	DATE	BY	AMENDMENT



CLIENT
Mr W Boorer

JOB TITLE

35 Hickmans Lane
Lindfield
West Sussex
RH16 2BN

DRAWING TITLE

Existing Elevations

DRAWING STATUS

Survey

NOT FOR CONSTRUCTION USE UNLESS STATED AS 'CONSTRUCTION

DATE	SCALE	DRAWN BY
Aug 2024	1:50@A1	KD
		CHECKED BY
		KD
JOB NO.	DRAWING NO.	REVISION
25058	1.04	



Scale 1:50