

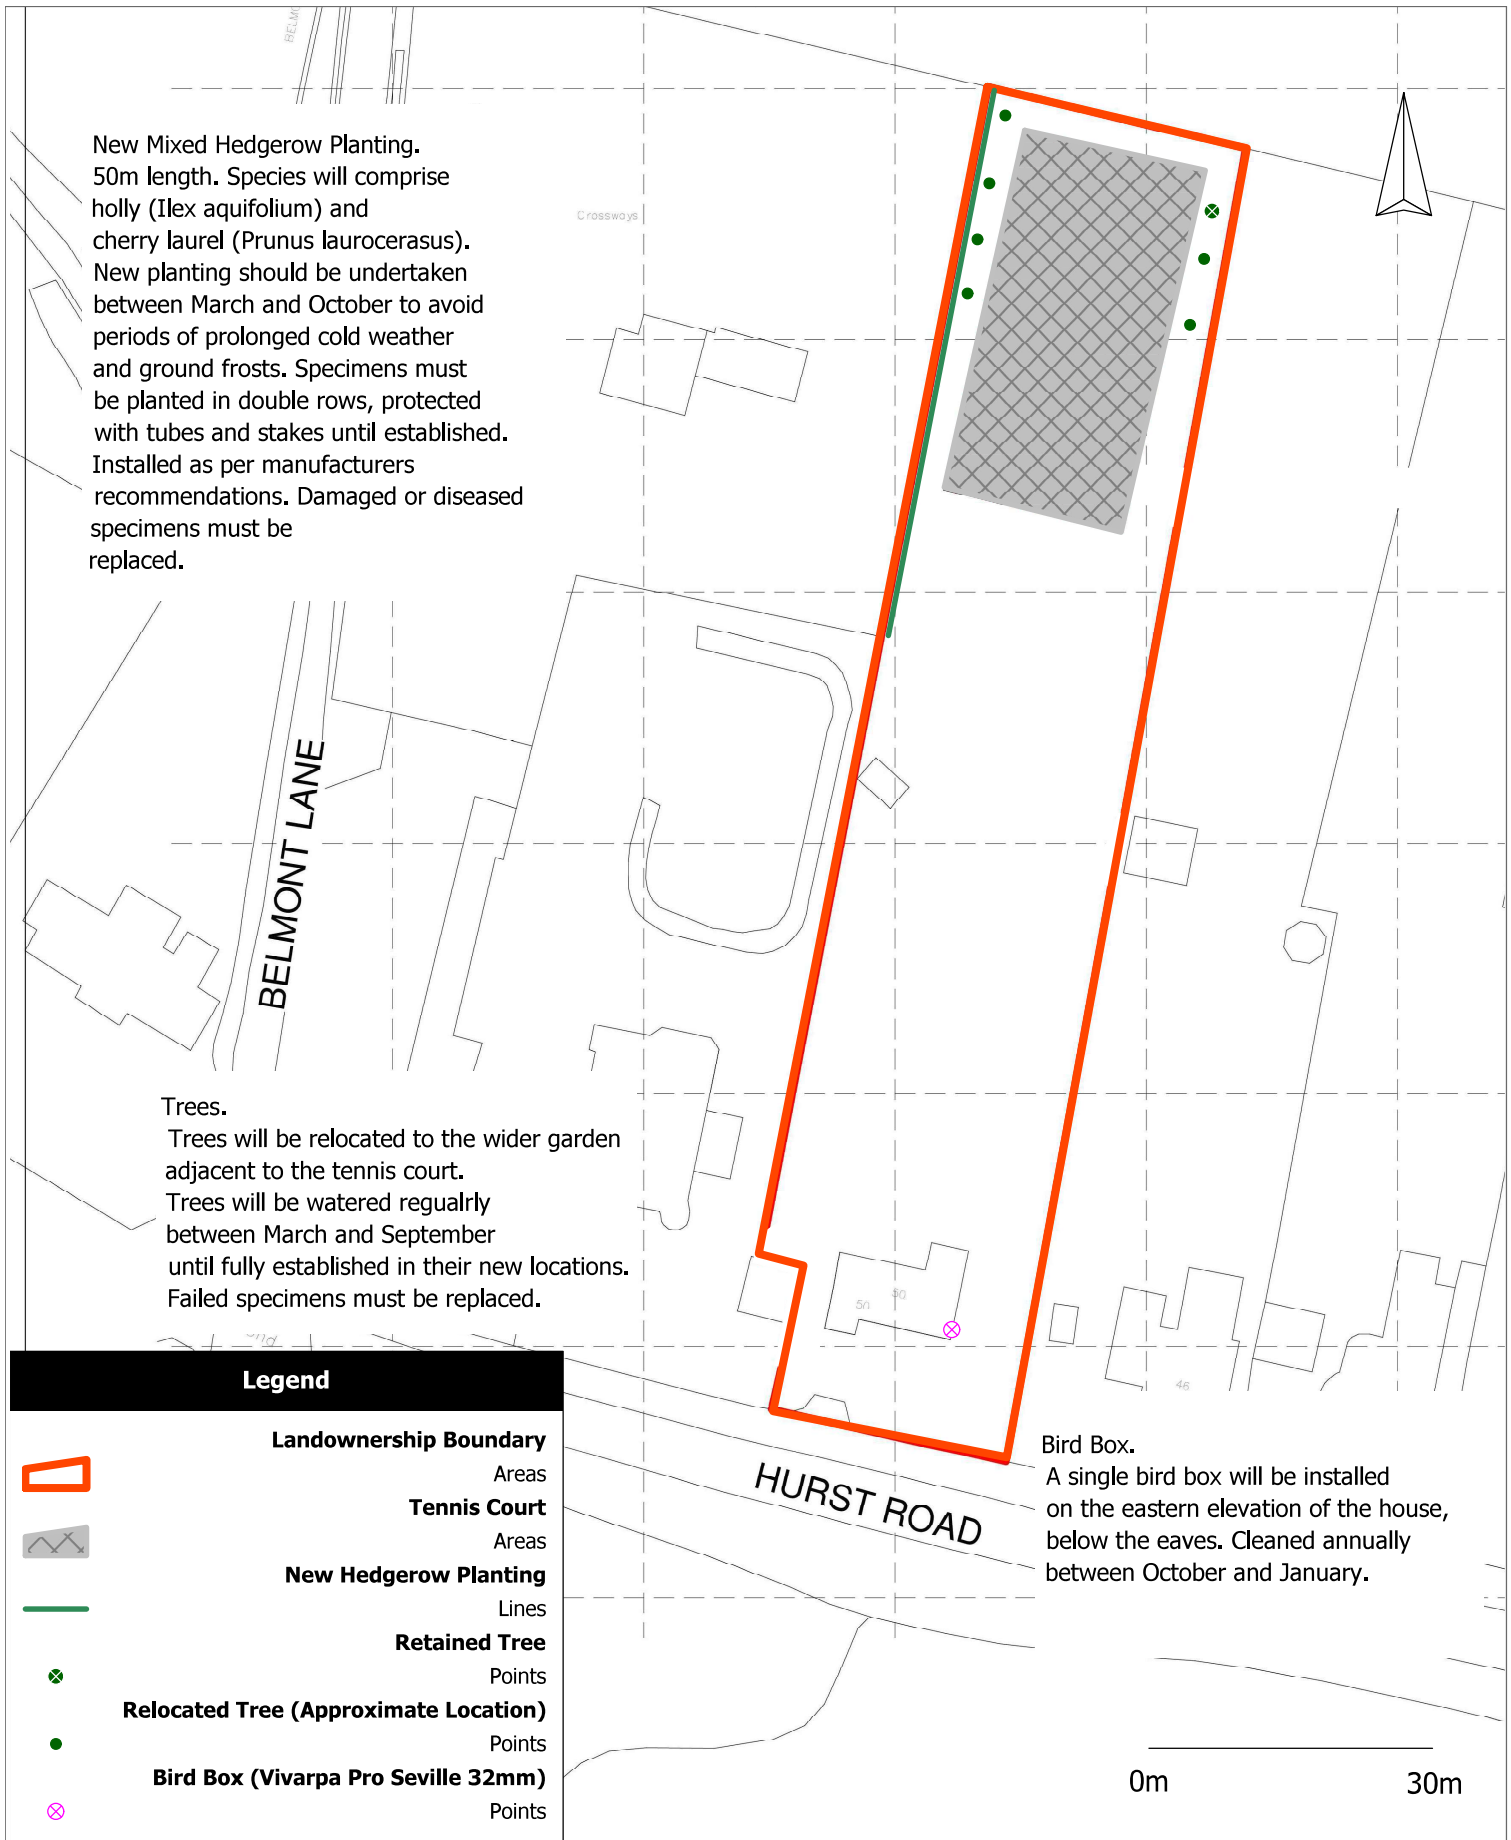


Figure 1: 50 Hurst Road Biodiversity Enhancement Layout

Drawn by: CT
Date: 14/05/2025
Scale: See Map