




NOTE:
All measurements to be checked on site.
This drawing is prepared for planning purposes only.

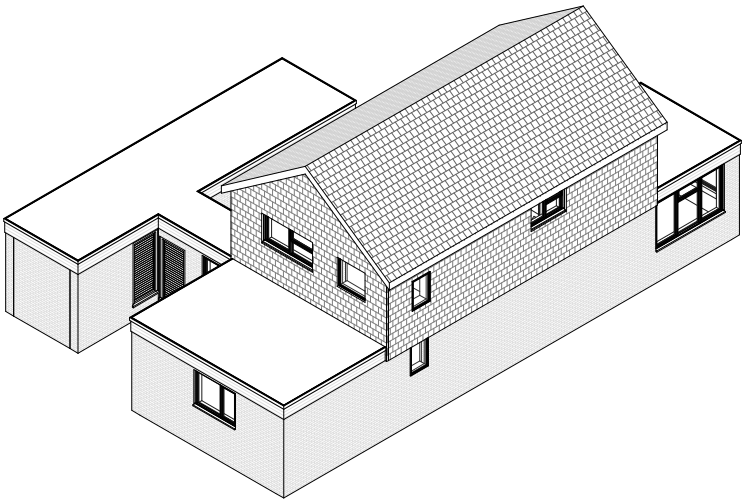


08/503 - EXISTING ROOF

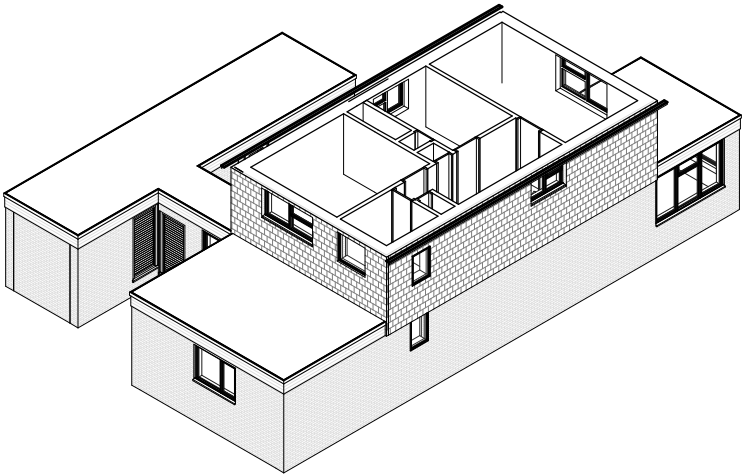

08/502 - EXISTING FIRST

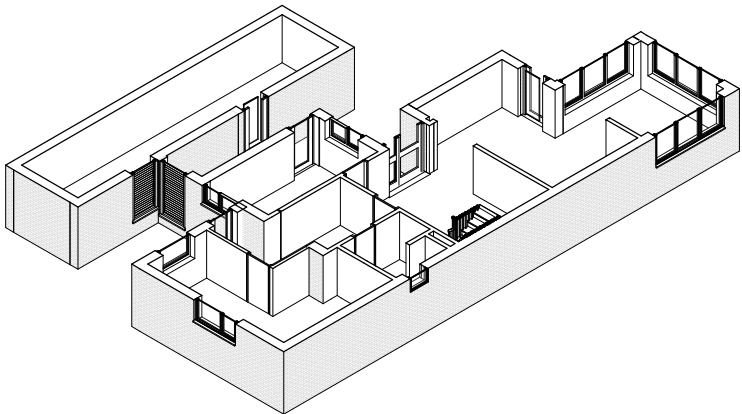

08/501 - EXISTING GROUND

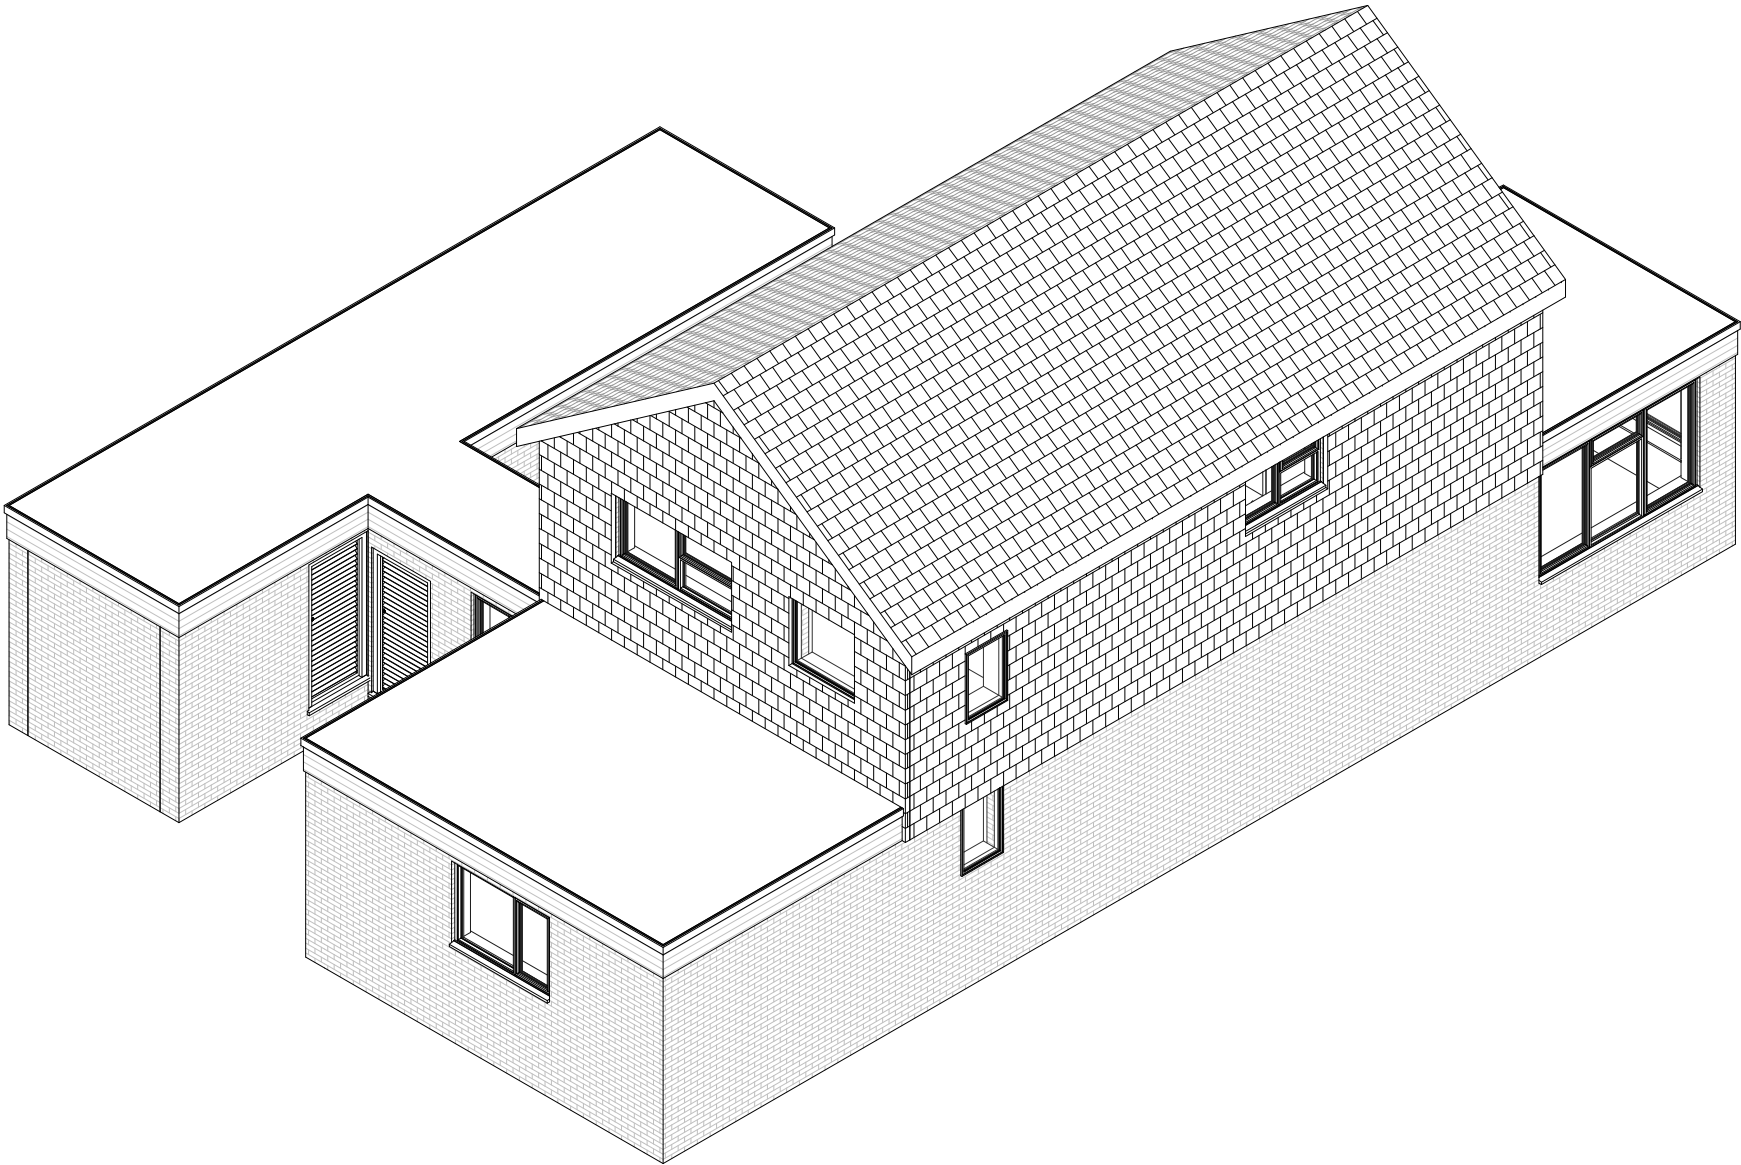

08/500 - EXISTING EXTERNAL

PROJECT NO.
833

PROJECT ADDRESS:
13 Newlands Park Copthorne RH10 3EW

SHEET NO: REV:
833/ 08

SCALE:

DRAWING TITLE:
VISUALISATIONS

DATE:
MARCH 2025