




NOTE:
All measurements to be checked on site.
This drawing is prepared for planning purposes only.

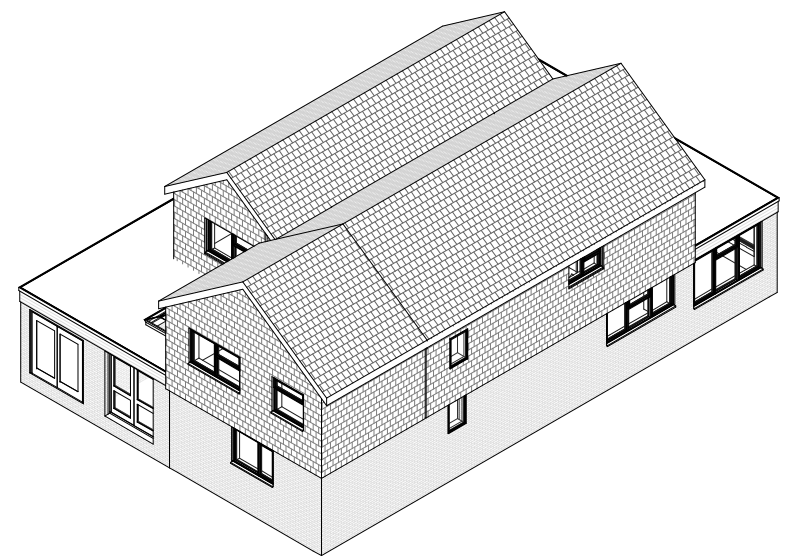


09/904 - PROPOSED ROOF

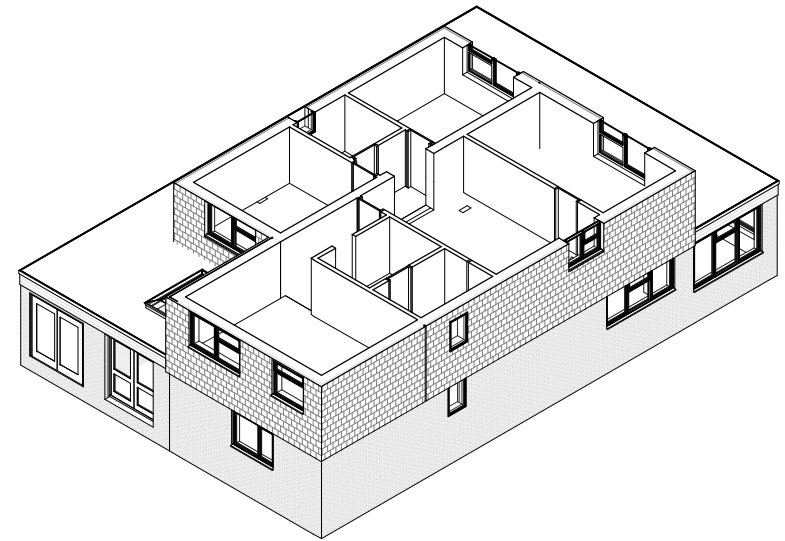

09/902 - PROPOSED FIRST

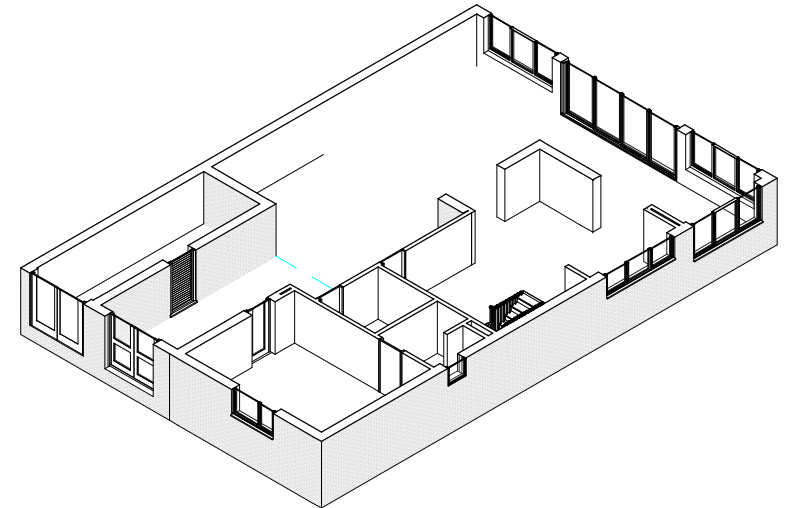

09/901 - PROPOSED GROUND

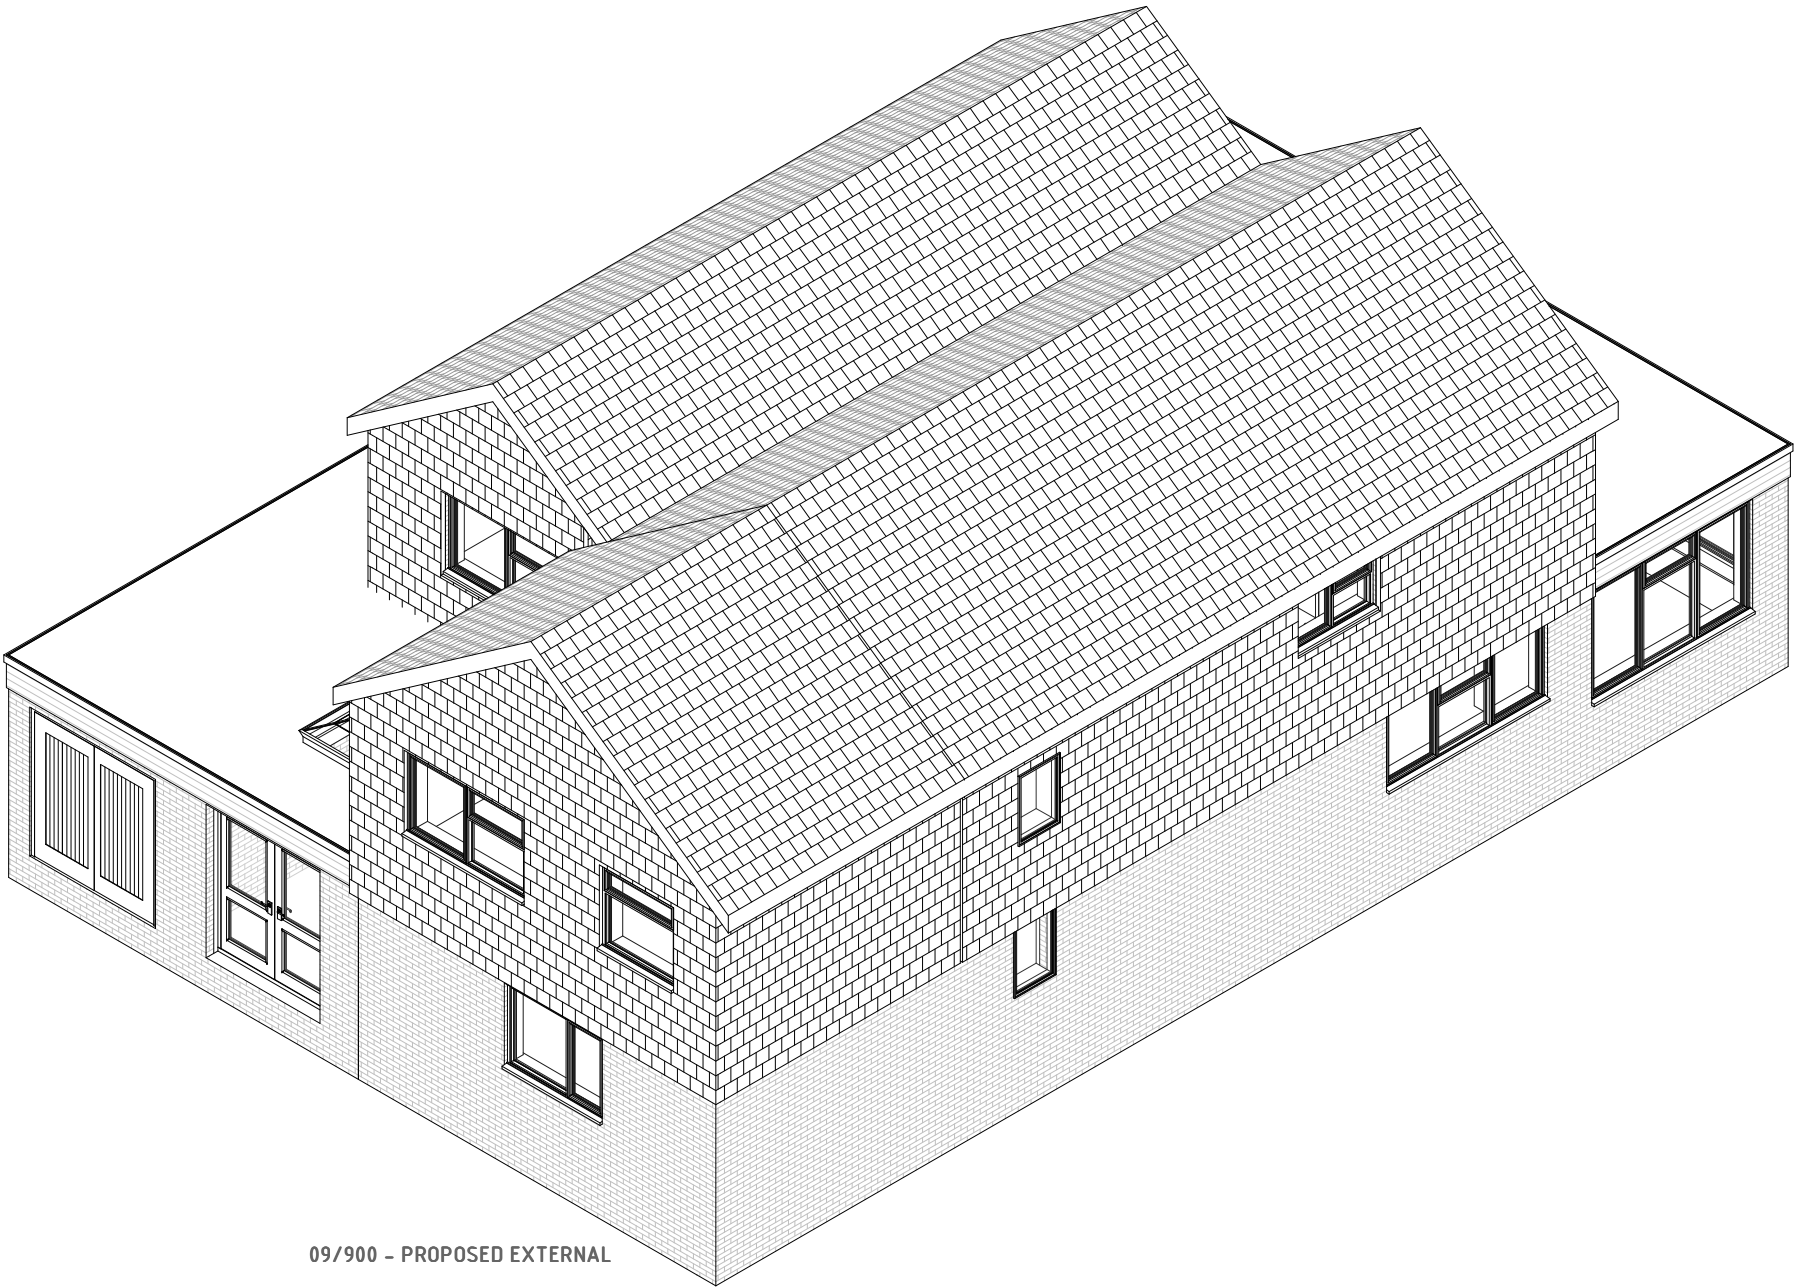

09/900 - PROPOSED EXTERNAL

PROJECT NO.
833
PROJECT ADDRESS:
13 Newlands Park Copthorne RH10 3EW

SHEET NO: REV:
833/ 09
SCALE:

DRAWING TITLE:
VISUALISATIONS
DATE:
MARCH 2025