
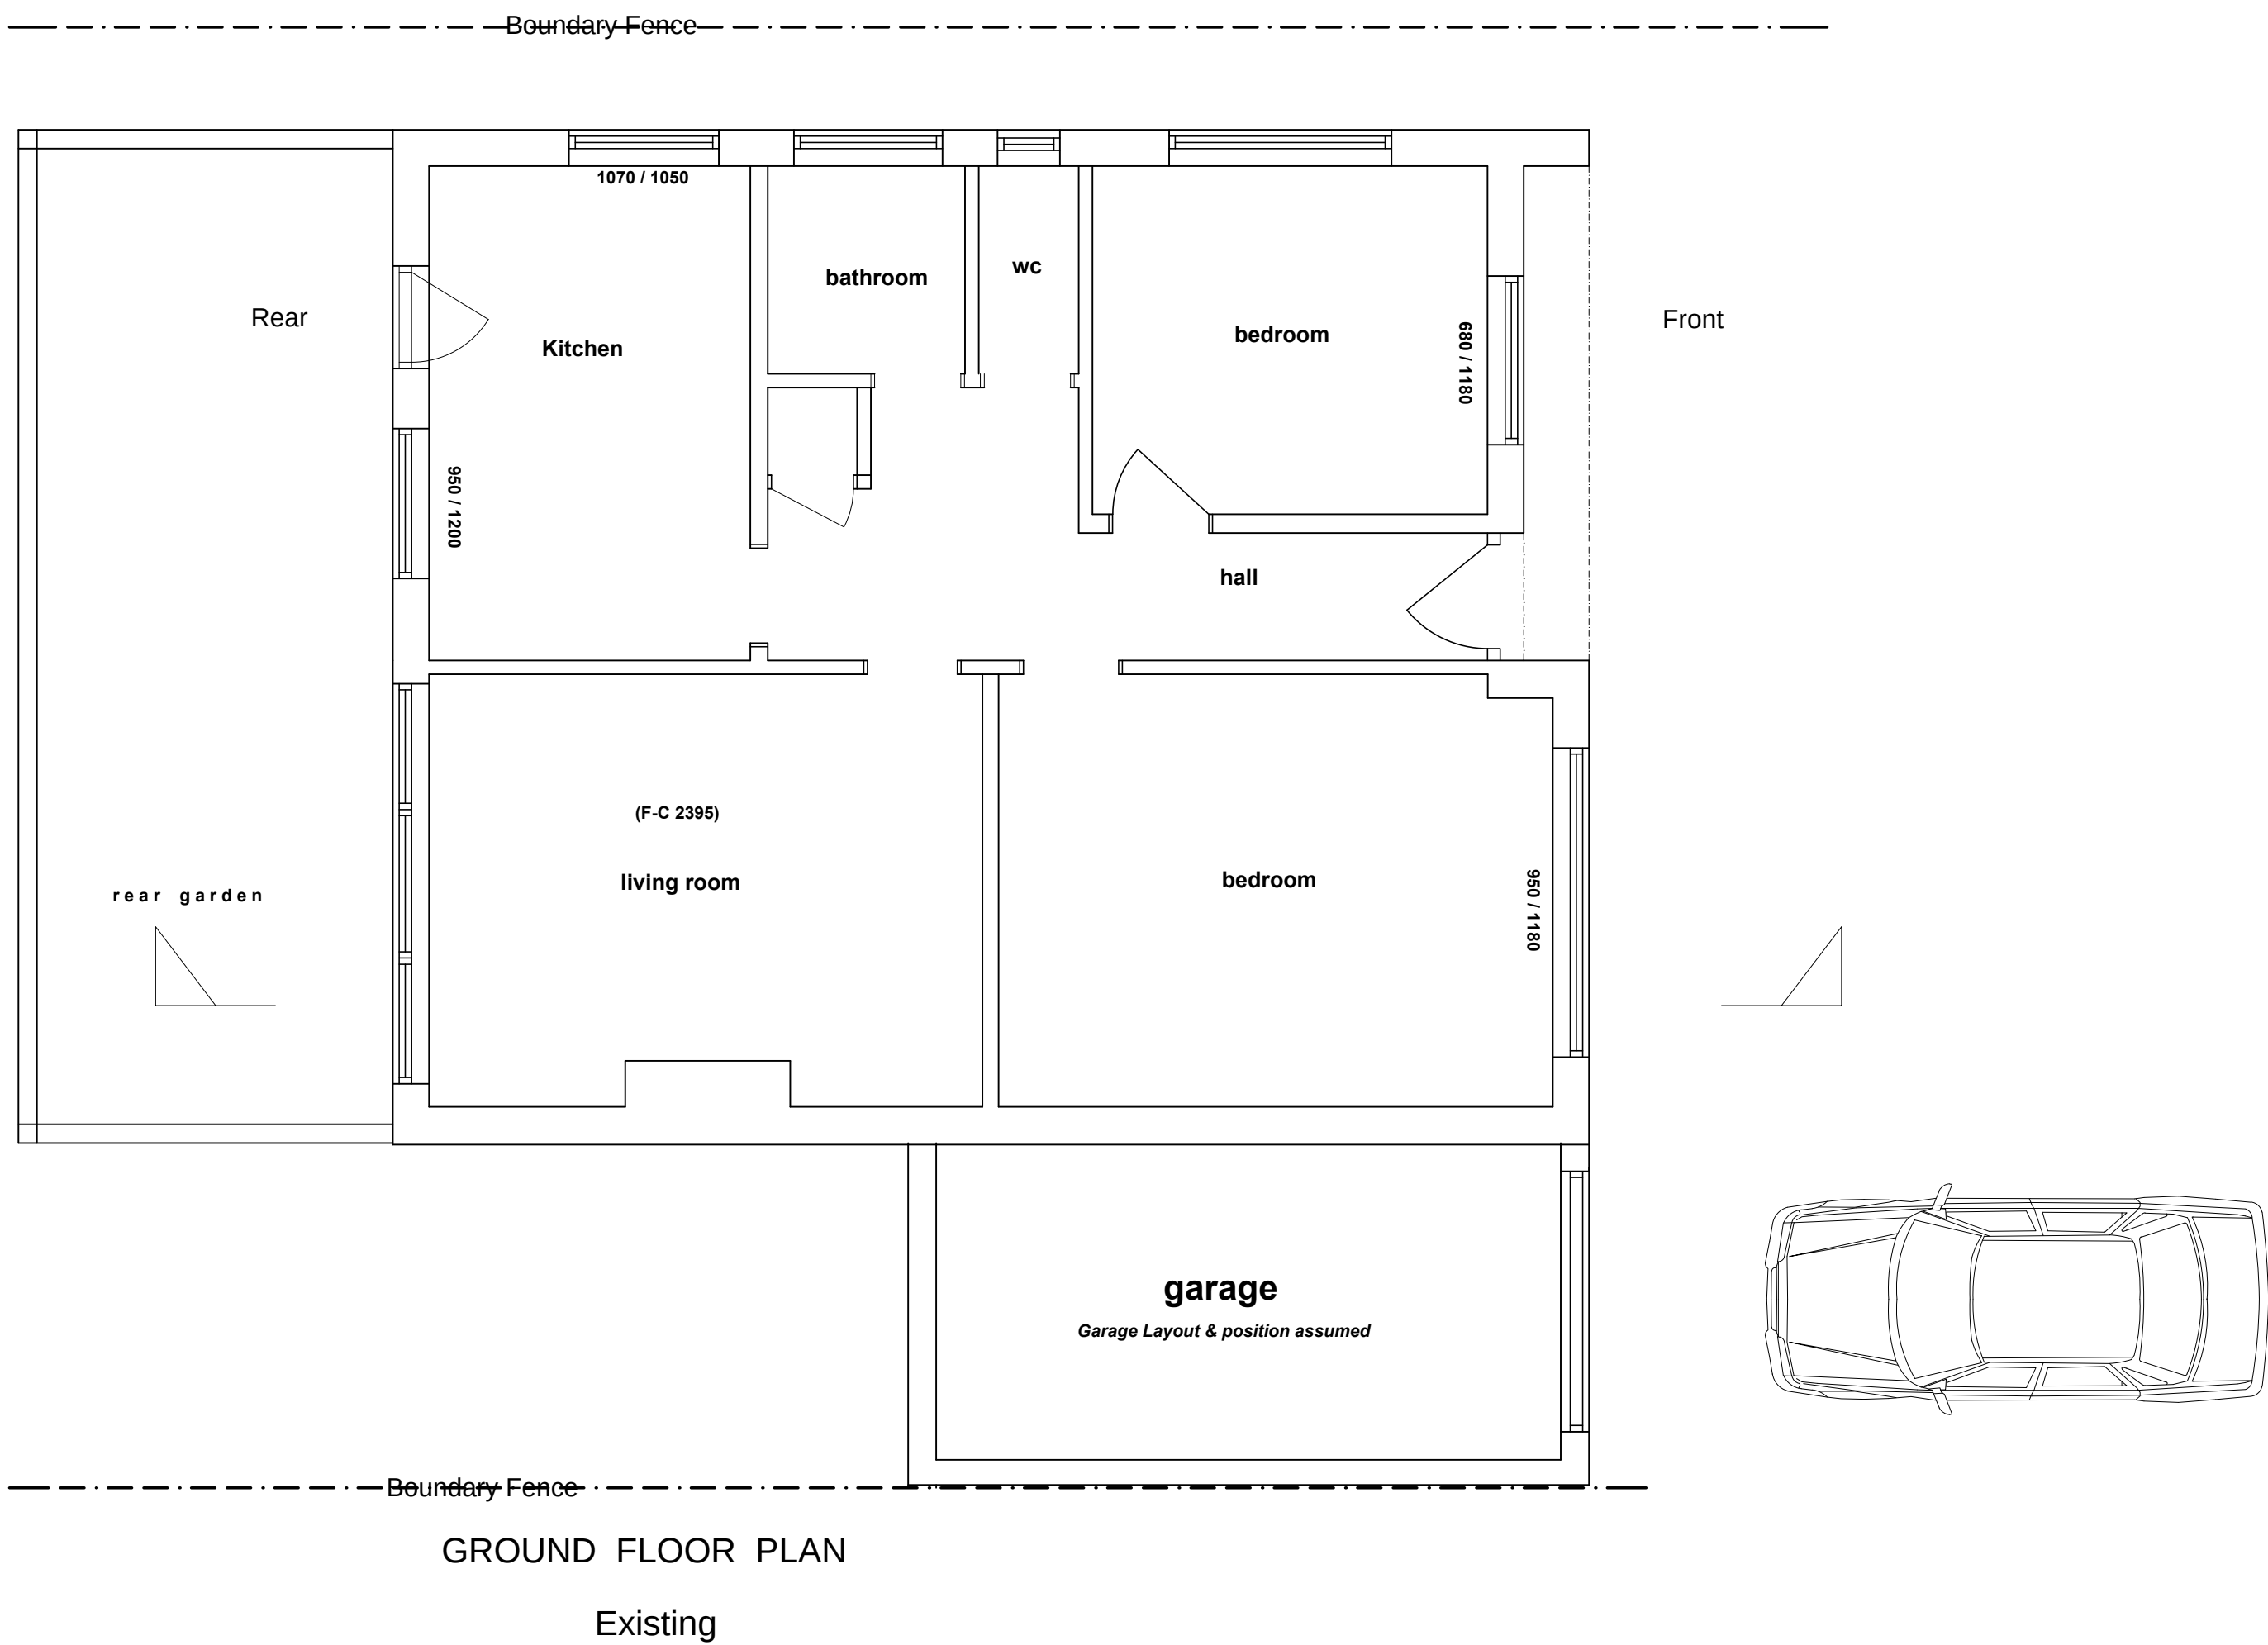
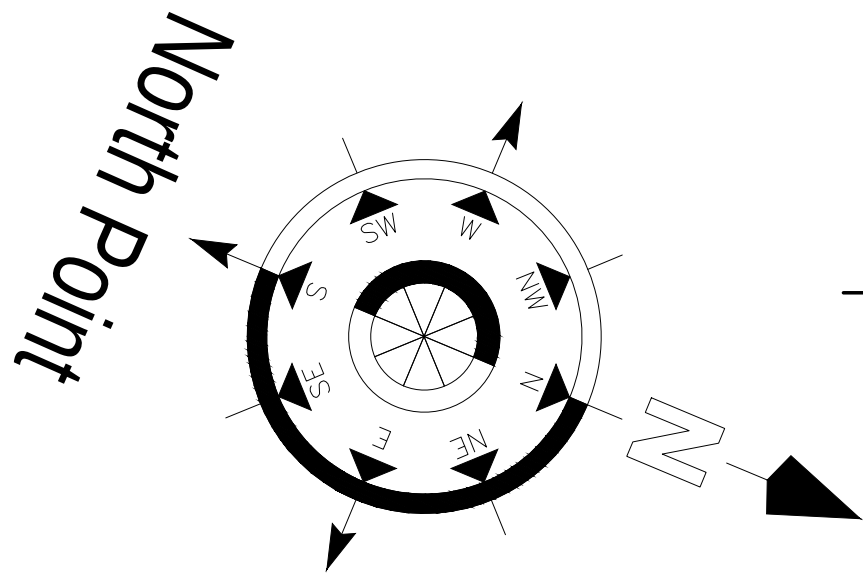
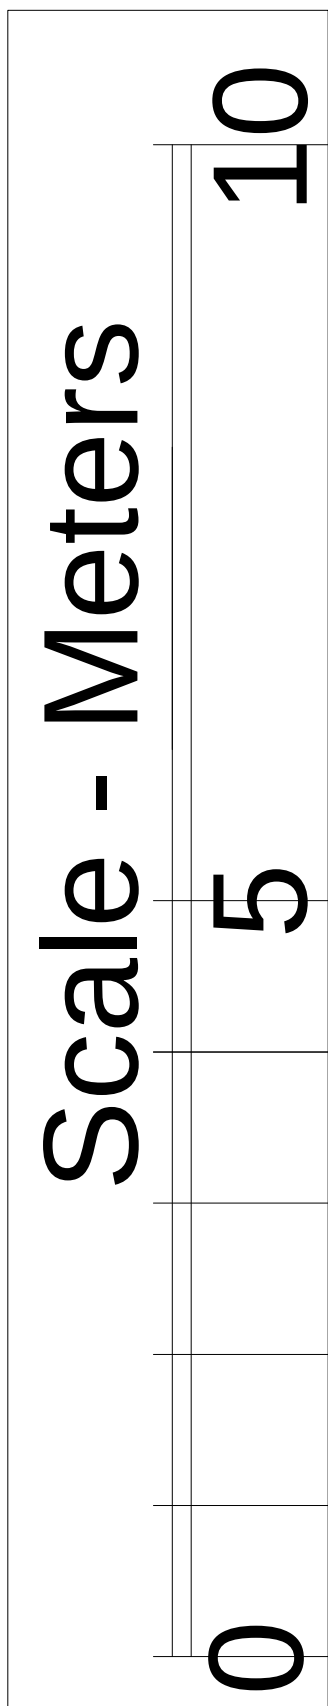


Existing

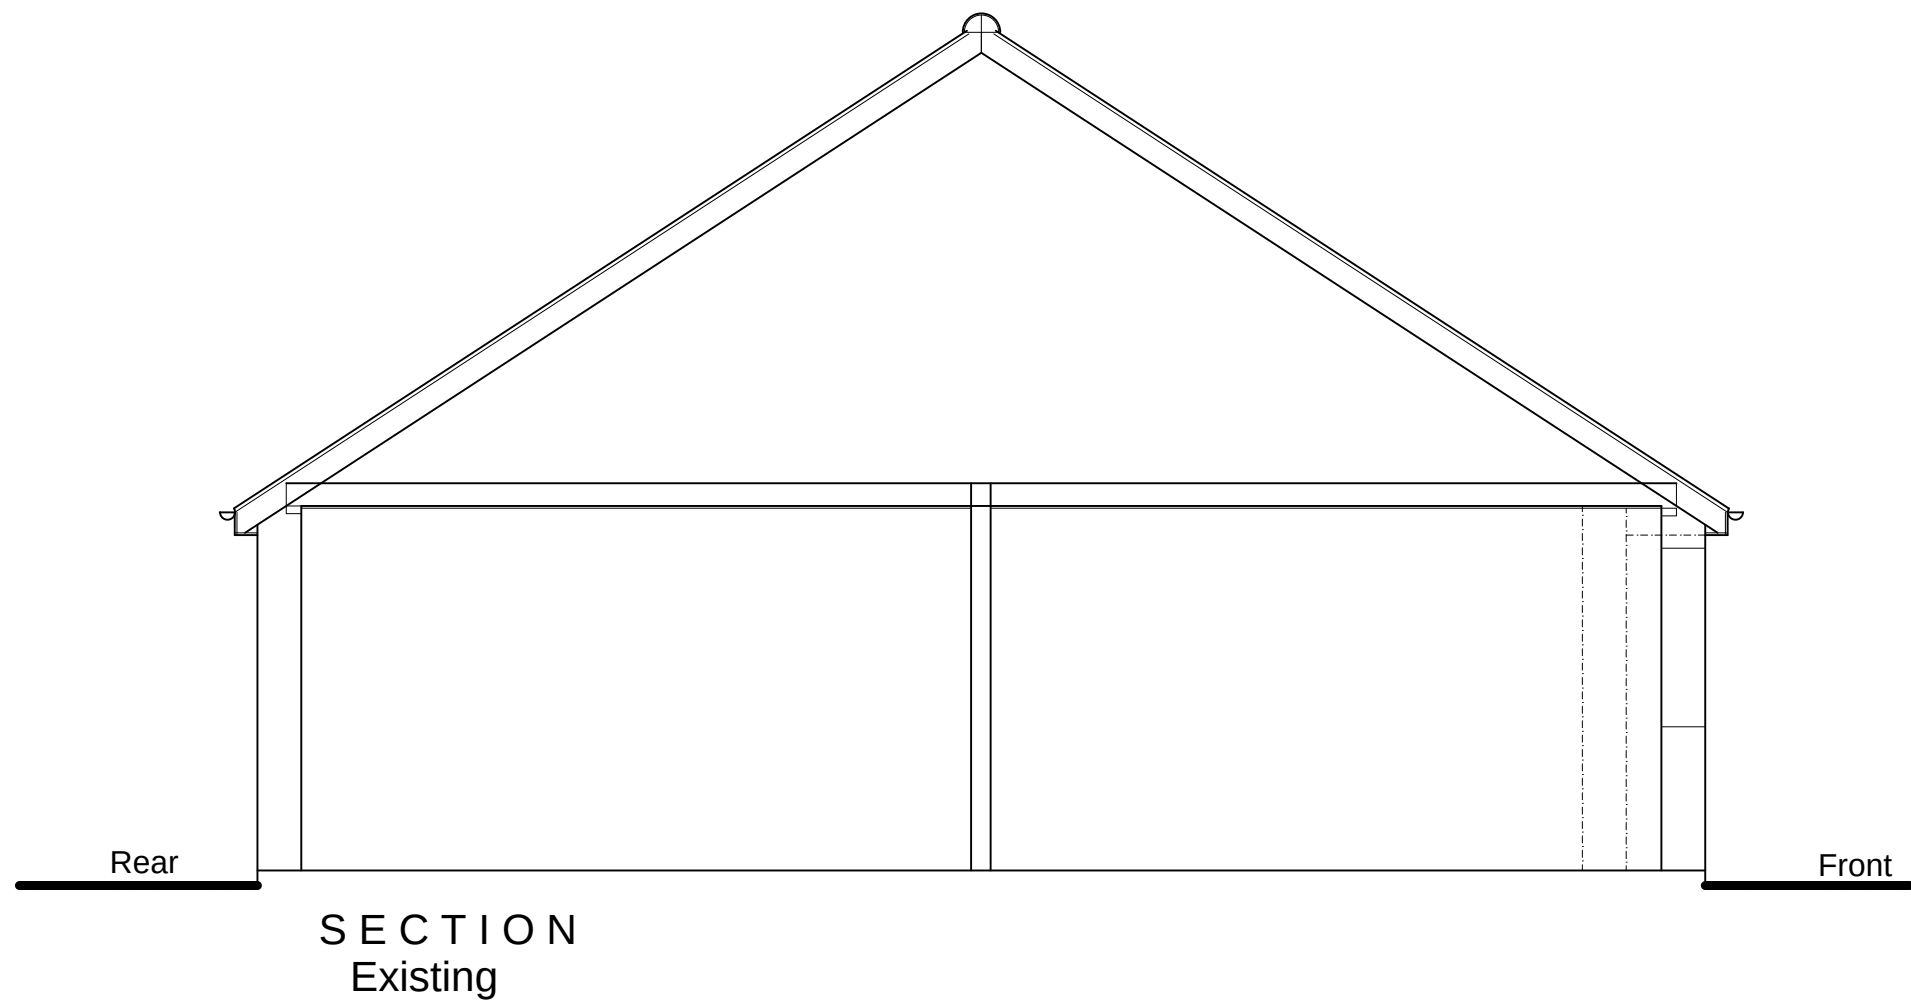

IMPORTANT NOTES :

1. GENERAL

(i) The design is not to be scaled, work to figured dimensions and relative position only, confirm to designer.

(ii) This drawing is to be read in conjunction with all relevant drawings, detailed specifications where applicable and all associated drawings in this series, (if any)

(iii) Any discrepancy on this drawing is to be reported immediately to the partnership for clarification.

(iv) The contractor is responsible for all temporary works and for the stability of the works in progress.

Revision	Date	By	Rev. No.
Client			
Project	13 Ockenden Way, Hassocks		
Title	Existing Plan & section		