




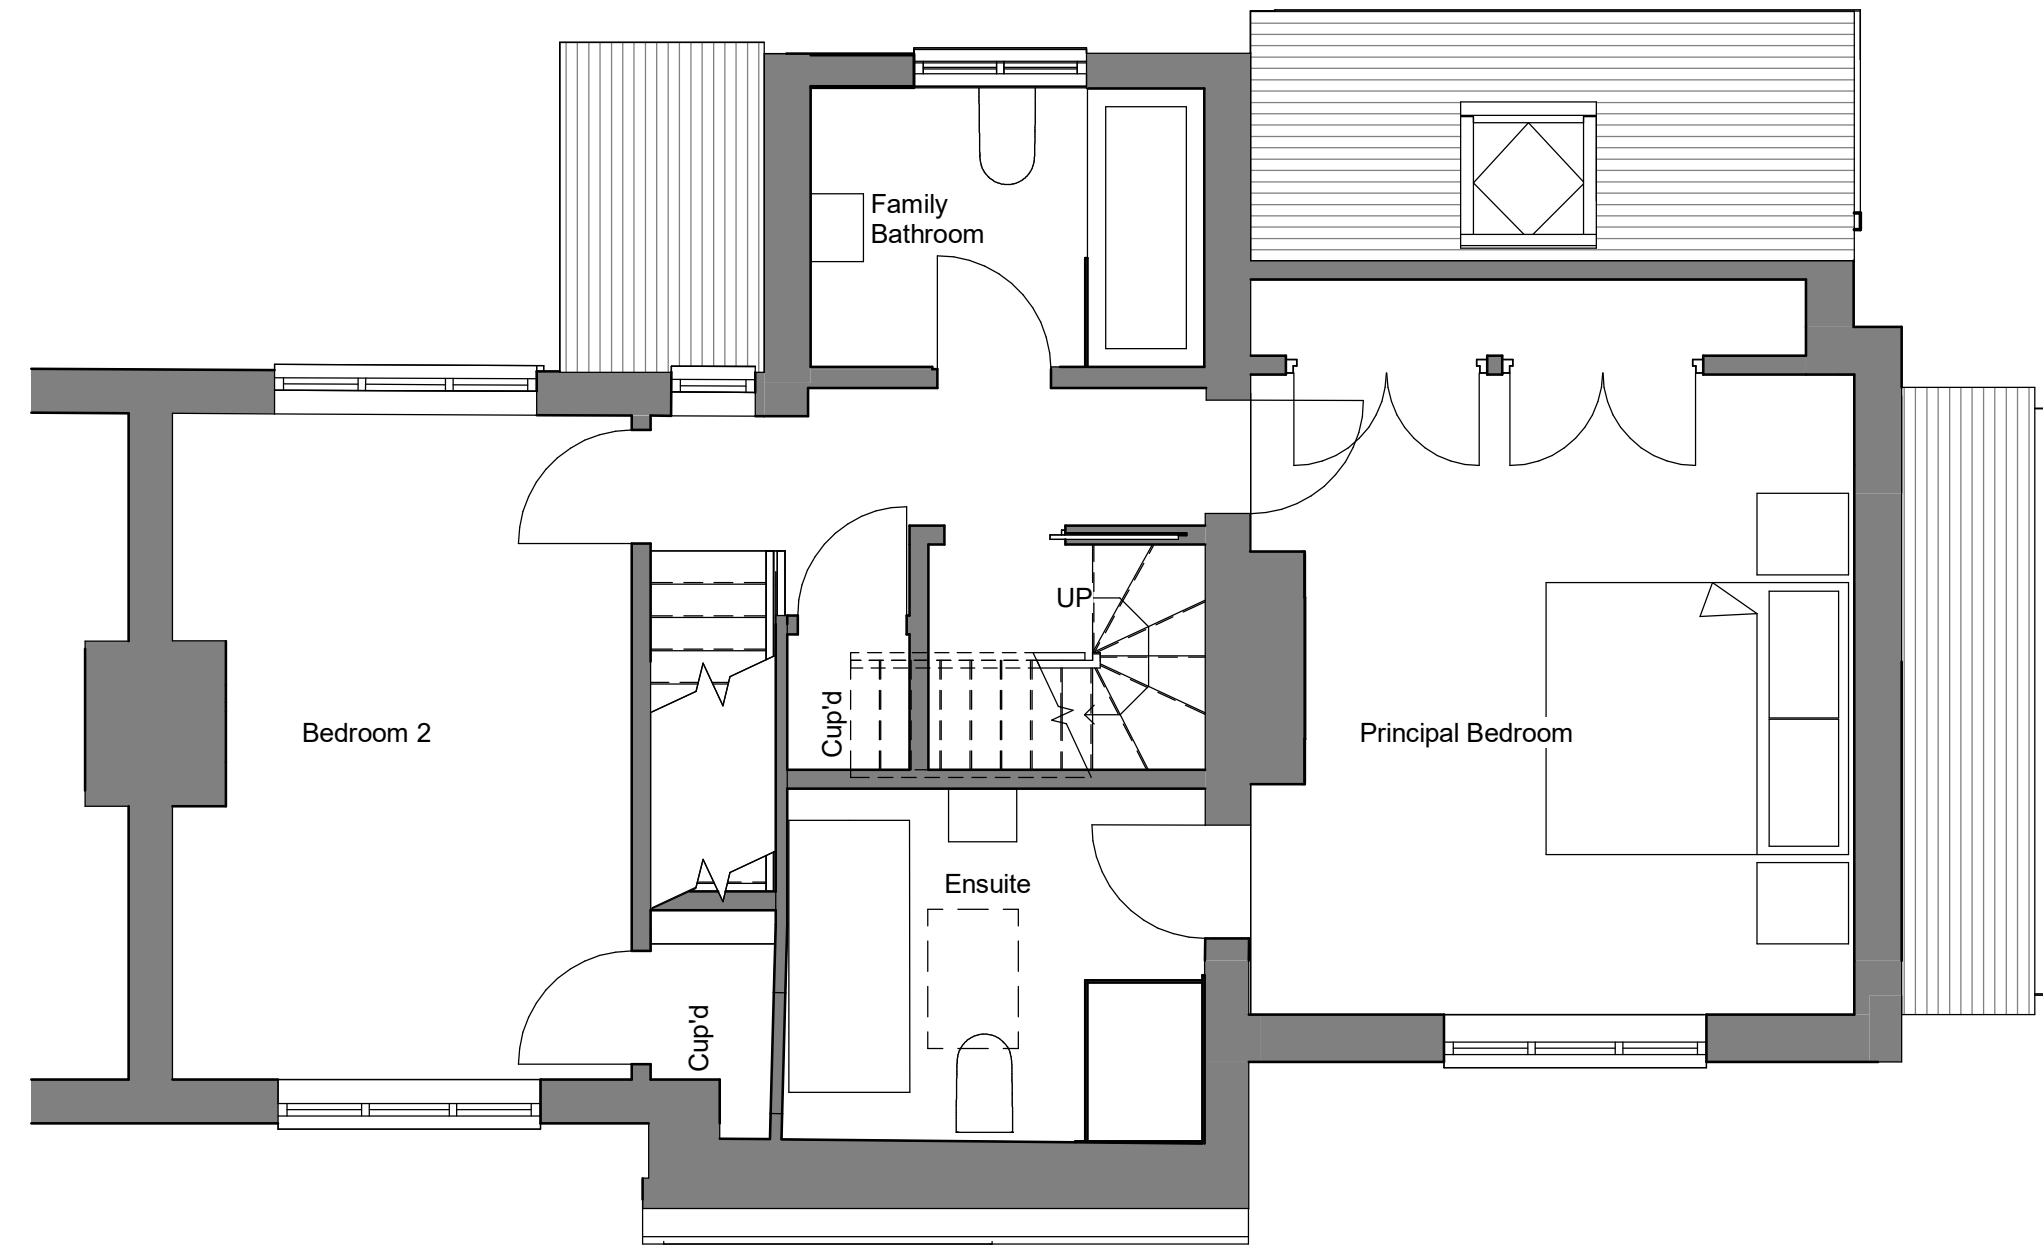

First Floor as Proposed
1 : 50

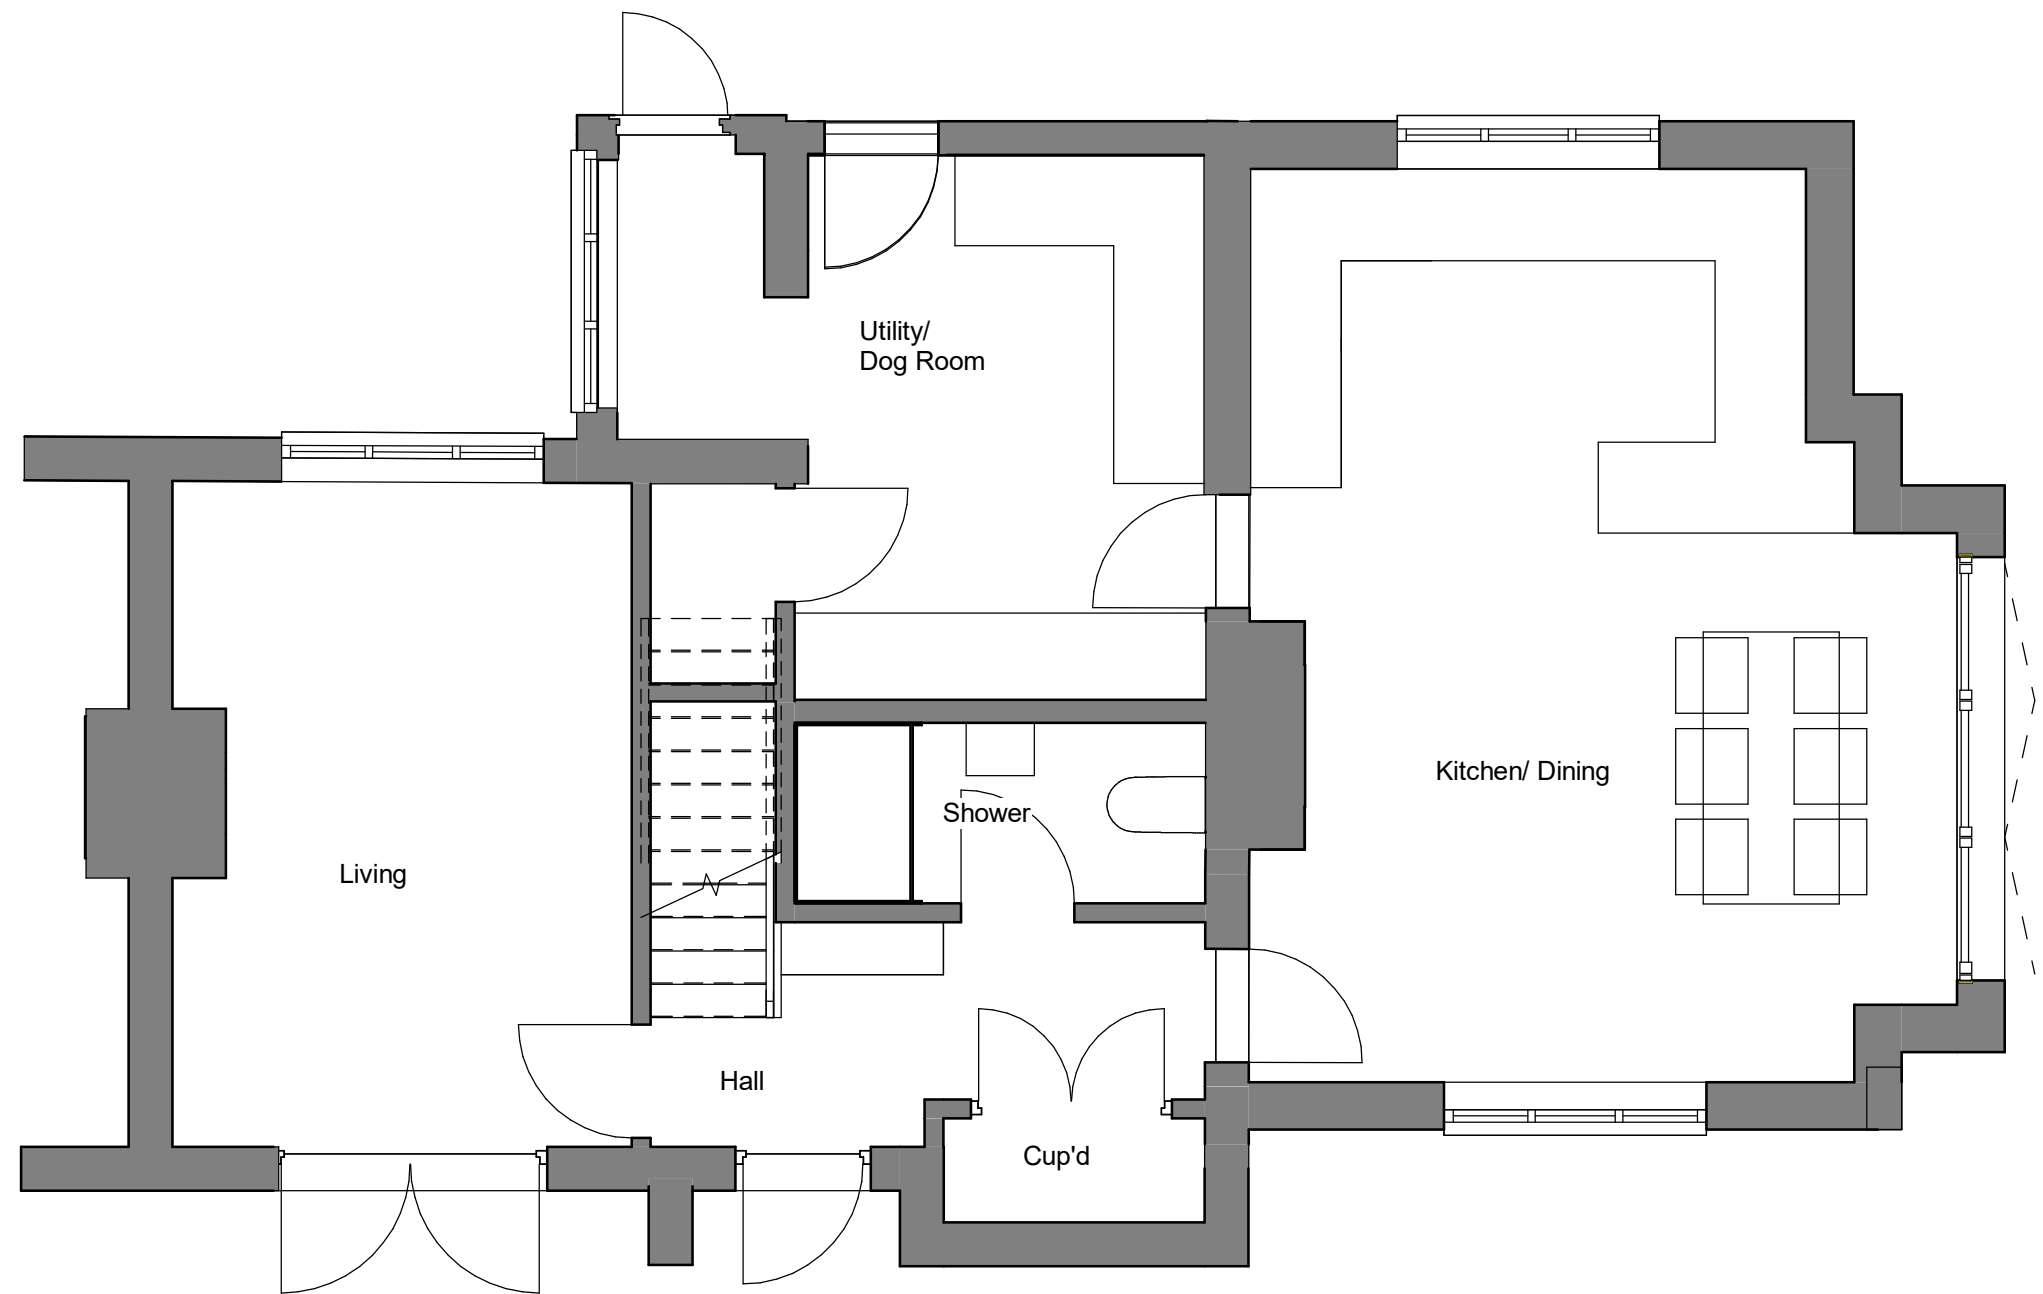


Ground Floor as Proposed
1 : 50

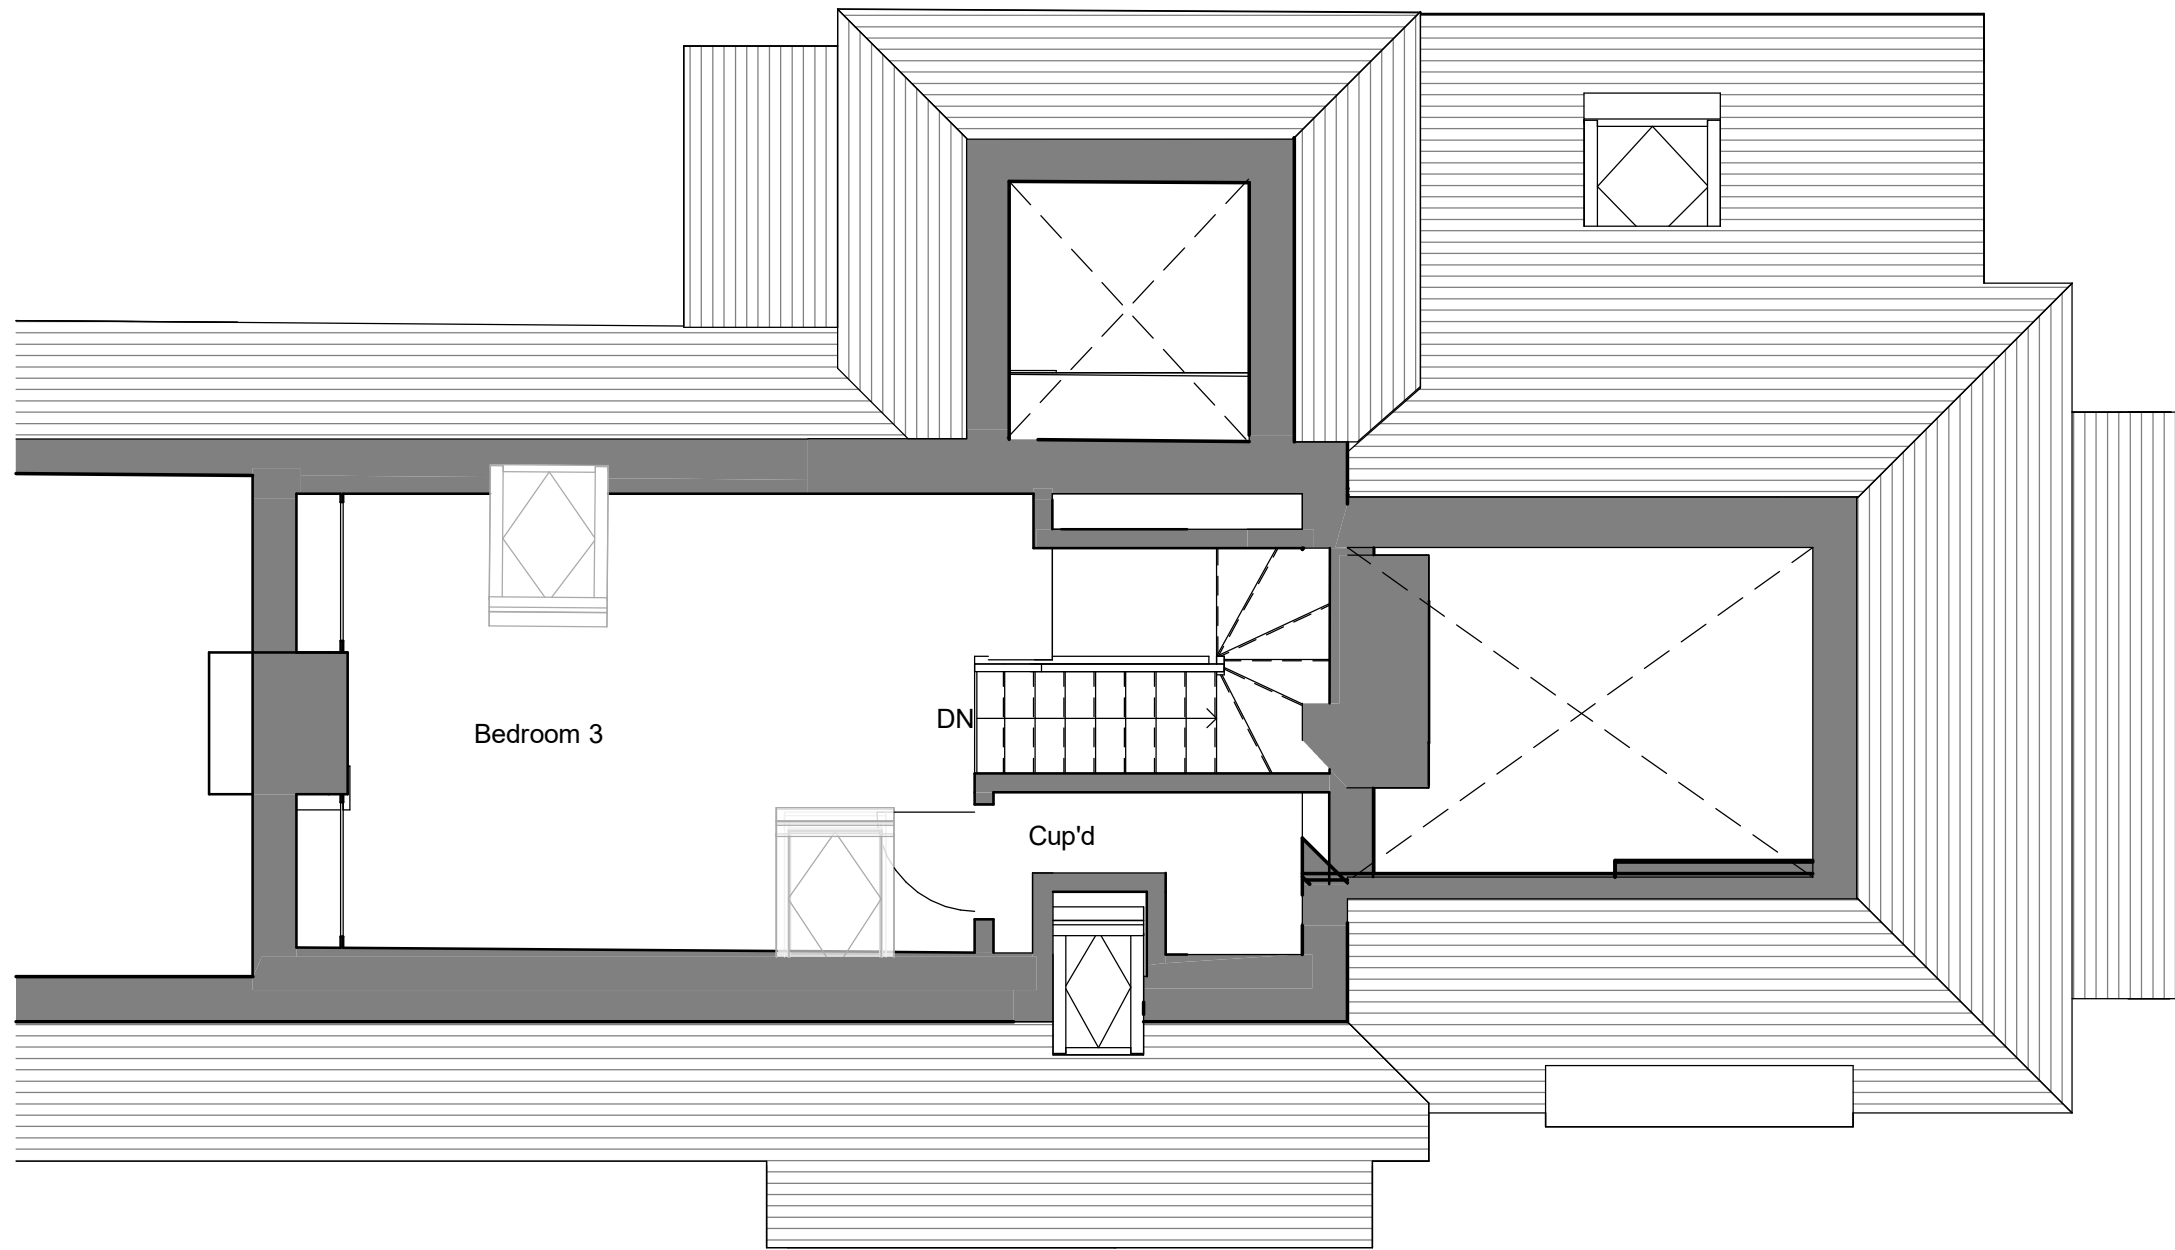

Second Floor as Proposed
1 : 50

NOTES
Do not scale from this drawing.
Any discrepancies should be reported immediately.
This drawing is copyright. It must not be reproduced or disclosed to third parties without our prior permission.
This drawing is to be read in conjunction with all relevant consultants, specialist manufacturers drawings and specifications.
Any surveyed information incorporated within this drawing cannot be guaranteed as accurate unless confirmed by fixed dimension.
All dimensions are in millimetres unless noted otherwise.

4	14/11/2025	SC	Updated rear porch roof
3	29/10/2025	SC	Reduced scheme
2	28/05/2025	SC	Updated elevations and scales
1	23/05/2025	SC	Incorporated client comments

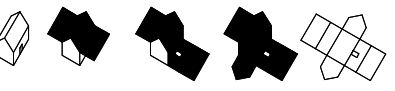Rev	Date	Author	Revision Description
 dwelling architecture + design studio@dwellingarchitecture.com www.dwellingarchitecture.com Tel: 01444 831 800			
Drawing Status			
PLANNING			
Client			
Gail Jansen			
Project			
East Cottage, Church Lane, Ardingly, RH17 6UR			
Title			
Floor Plans as Proposed			
Dwg. Rev.			
1406 GA 10 4			
Job No.	Date	Scale	Checked
1406	30/04/2025	1 : 50	SC