



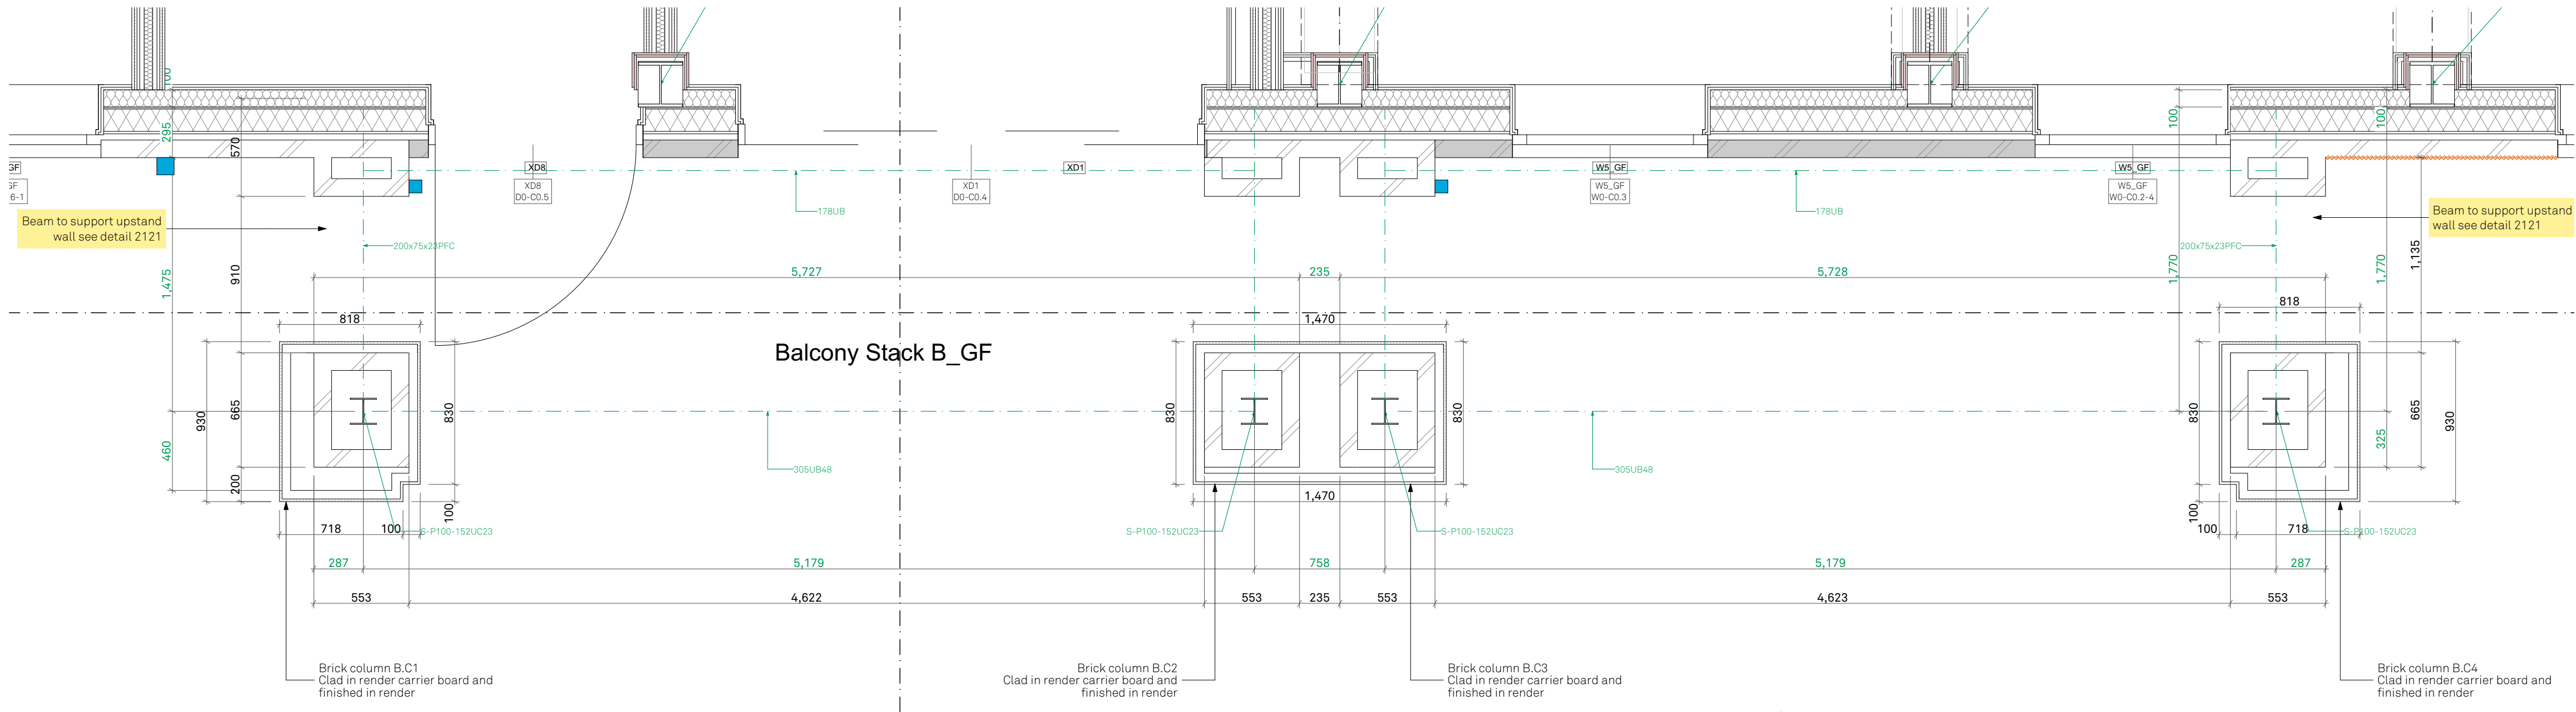


1:25

GF Balcony

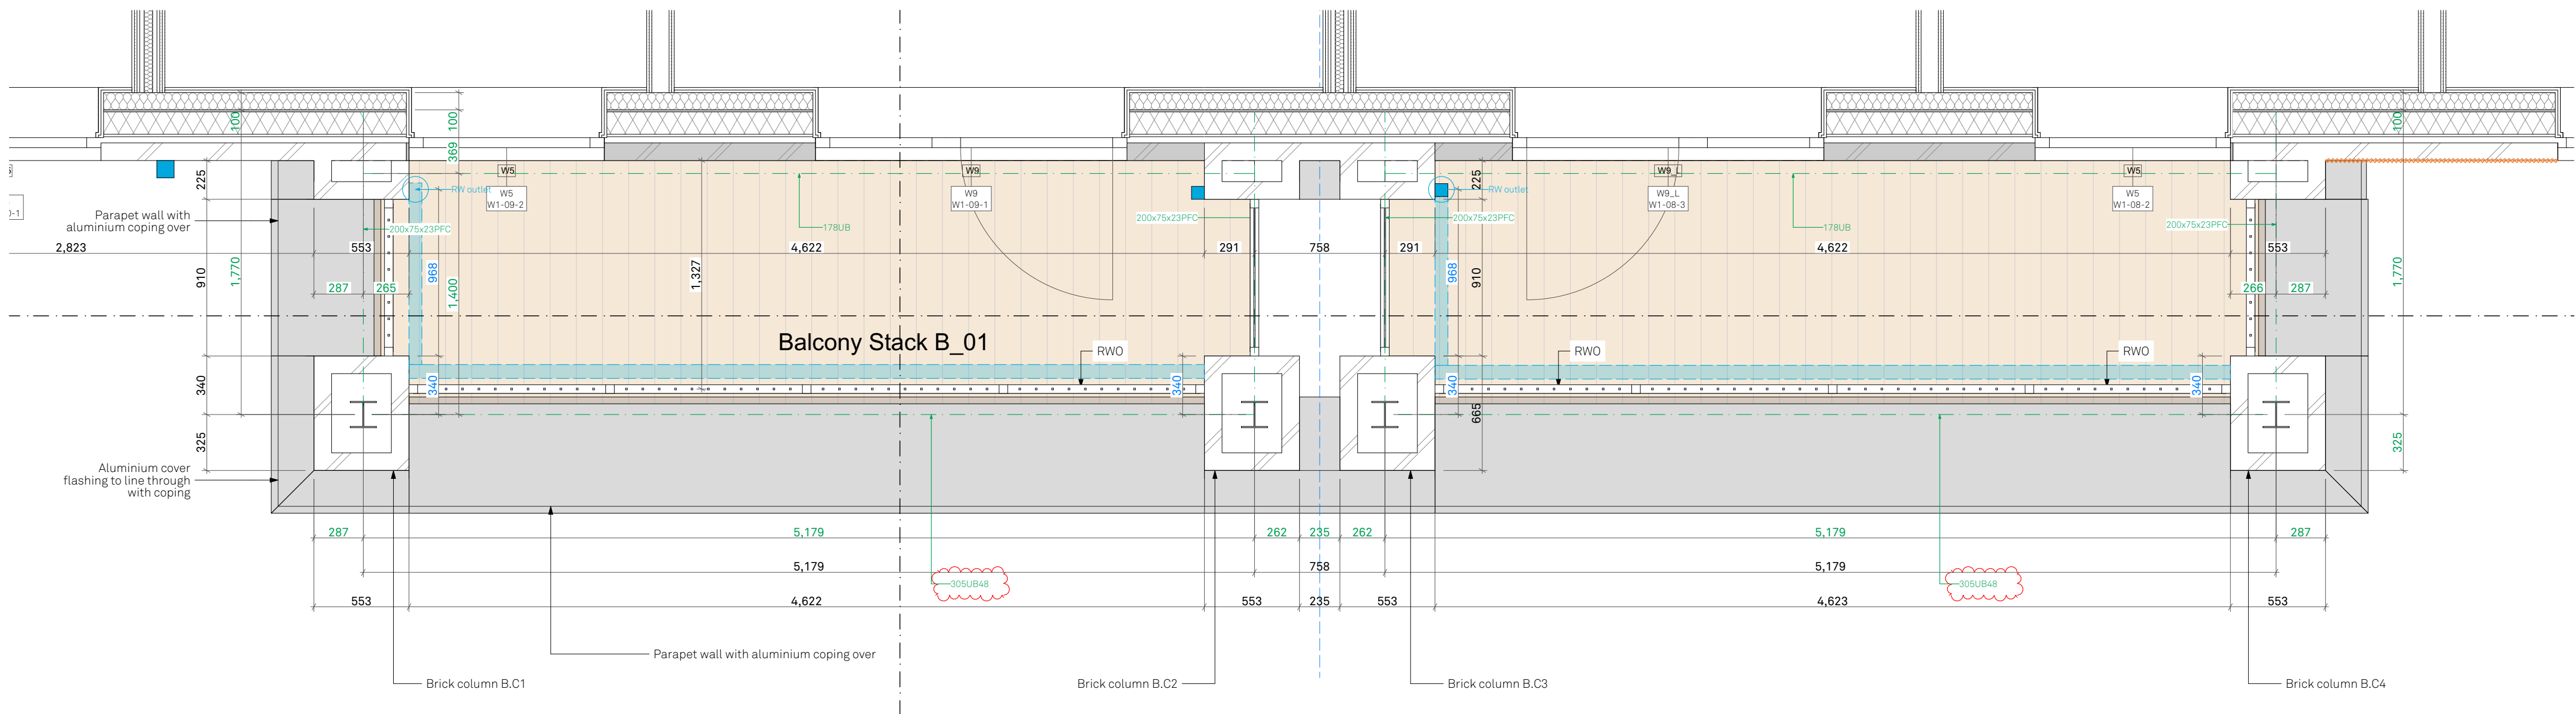


1:25

01 Balcony

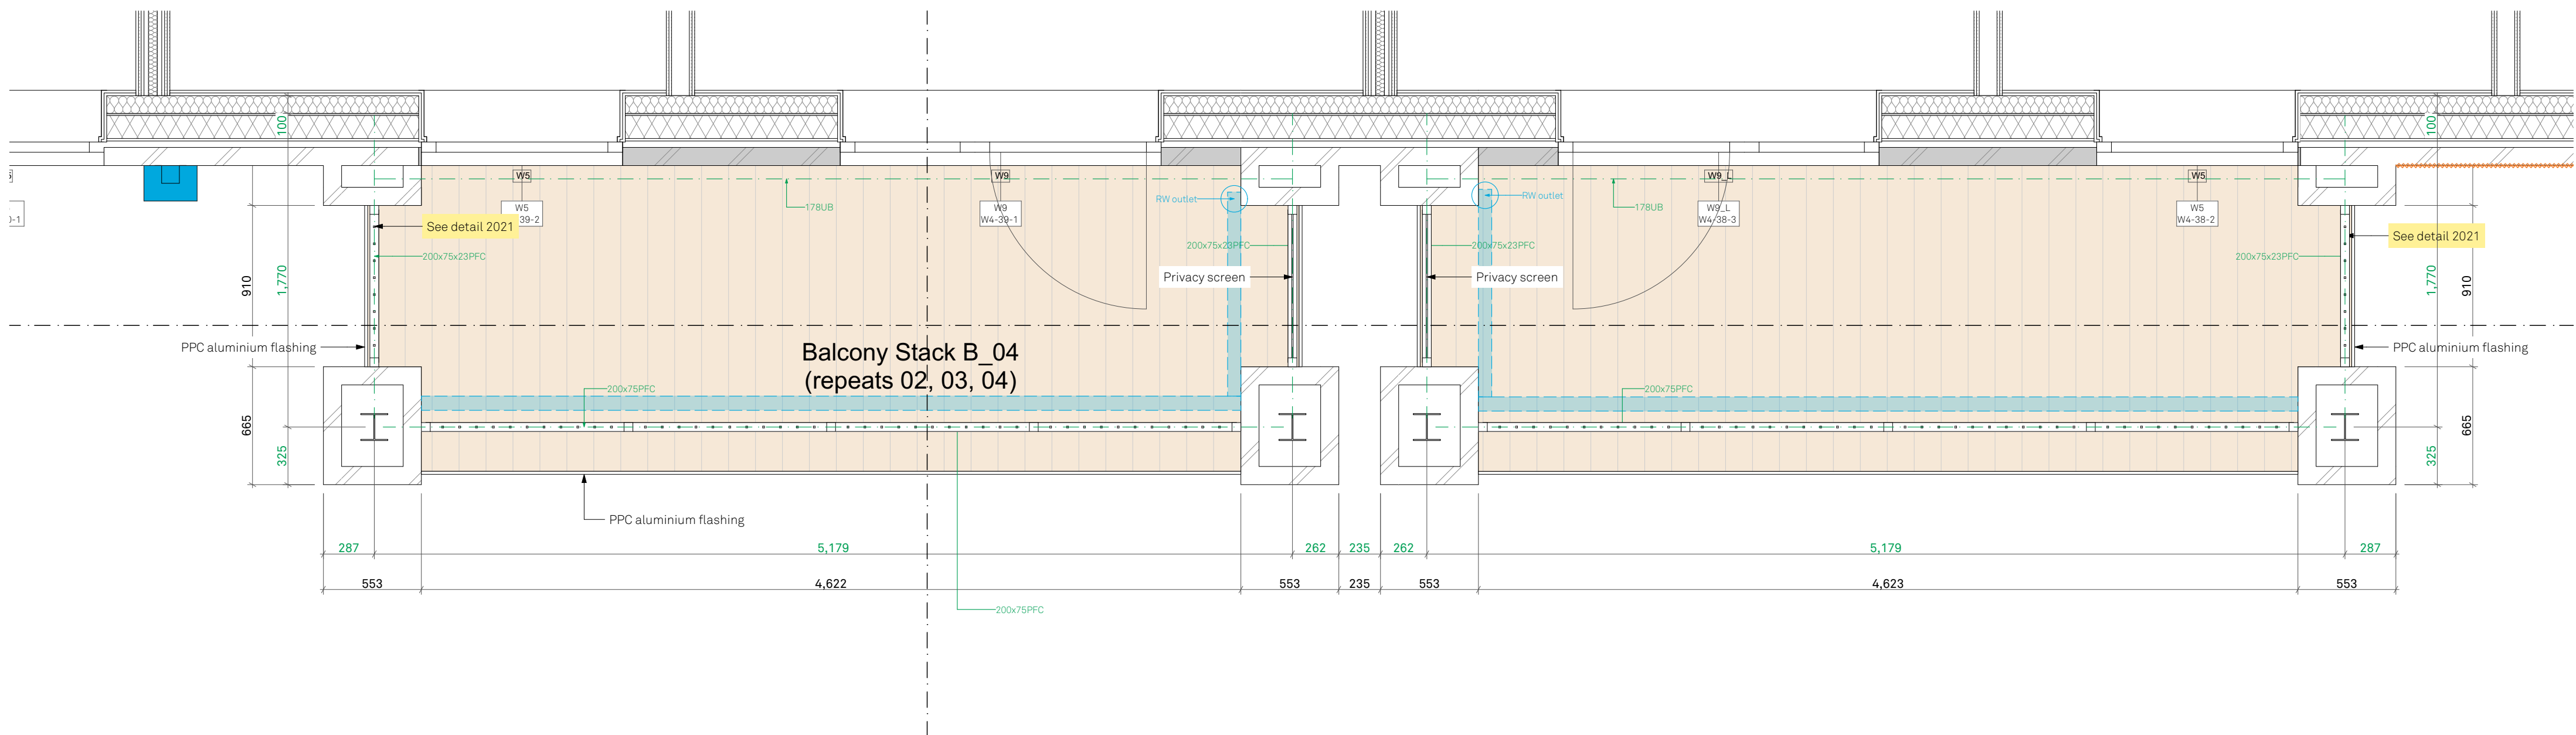

1:25

04 Balcony

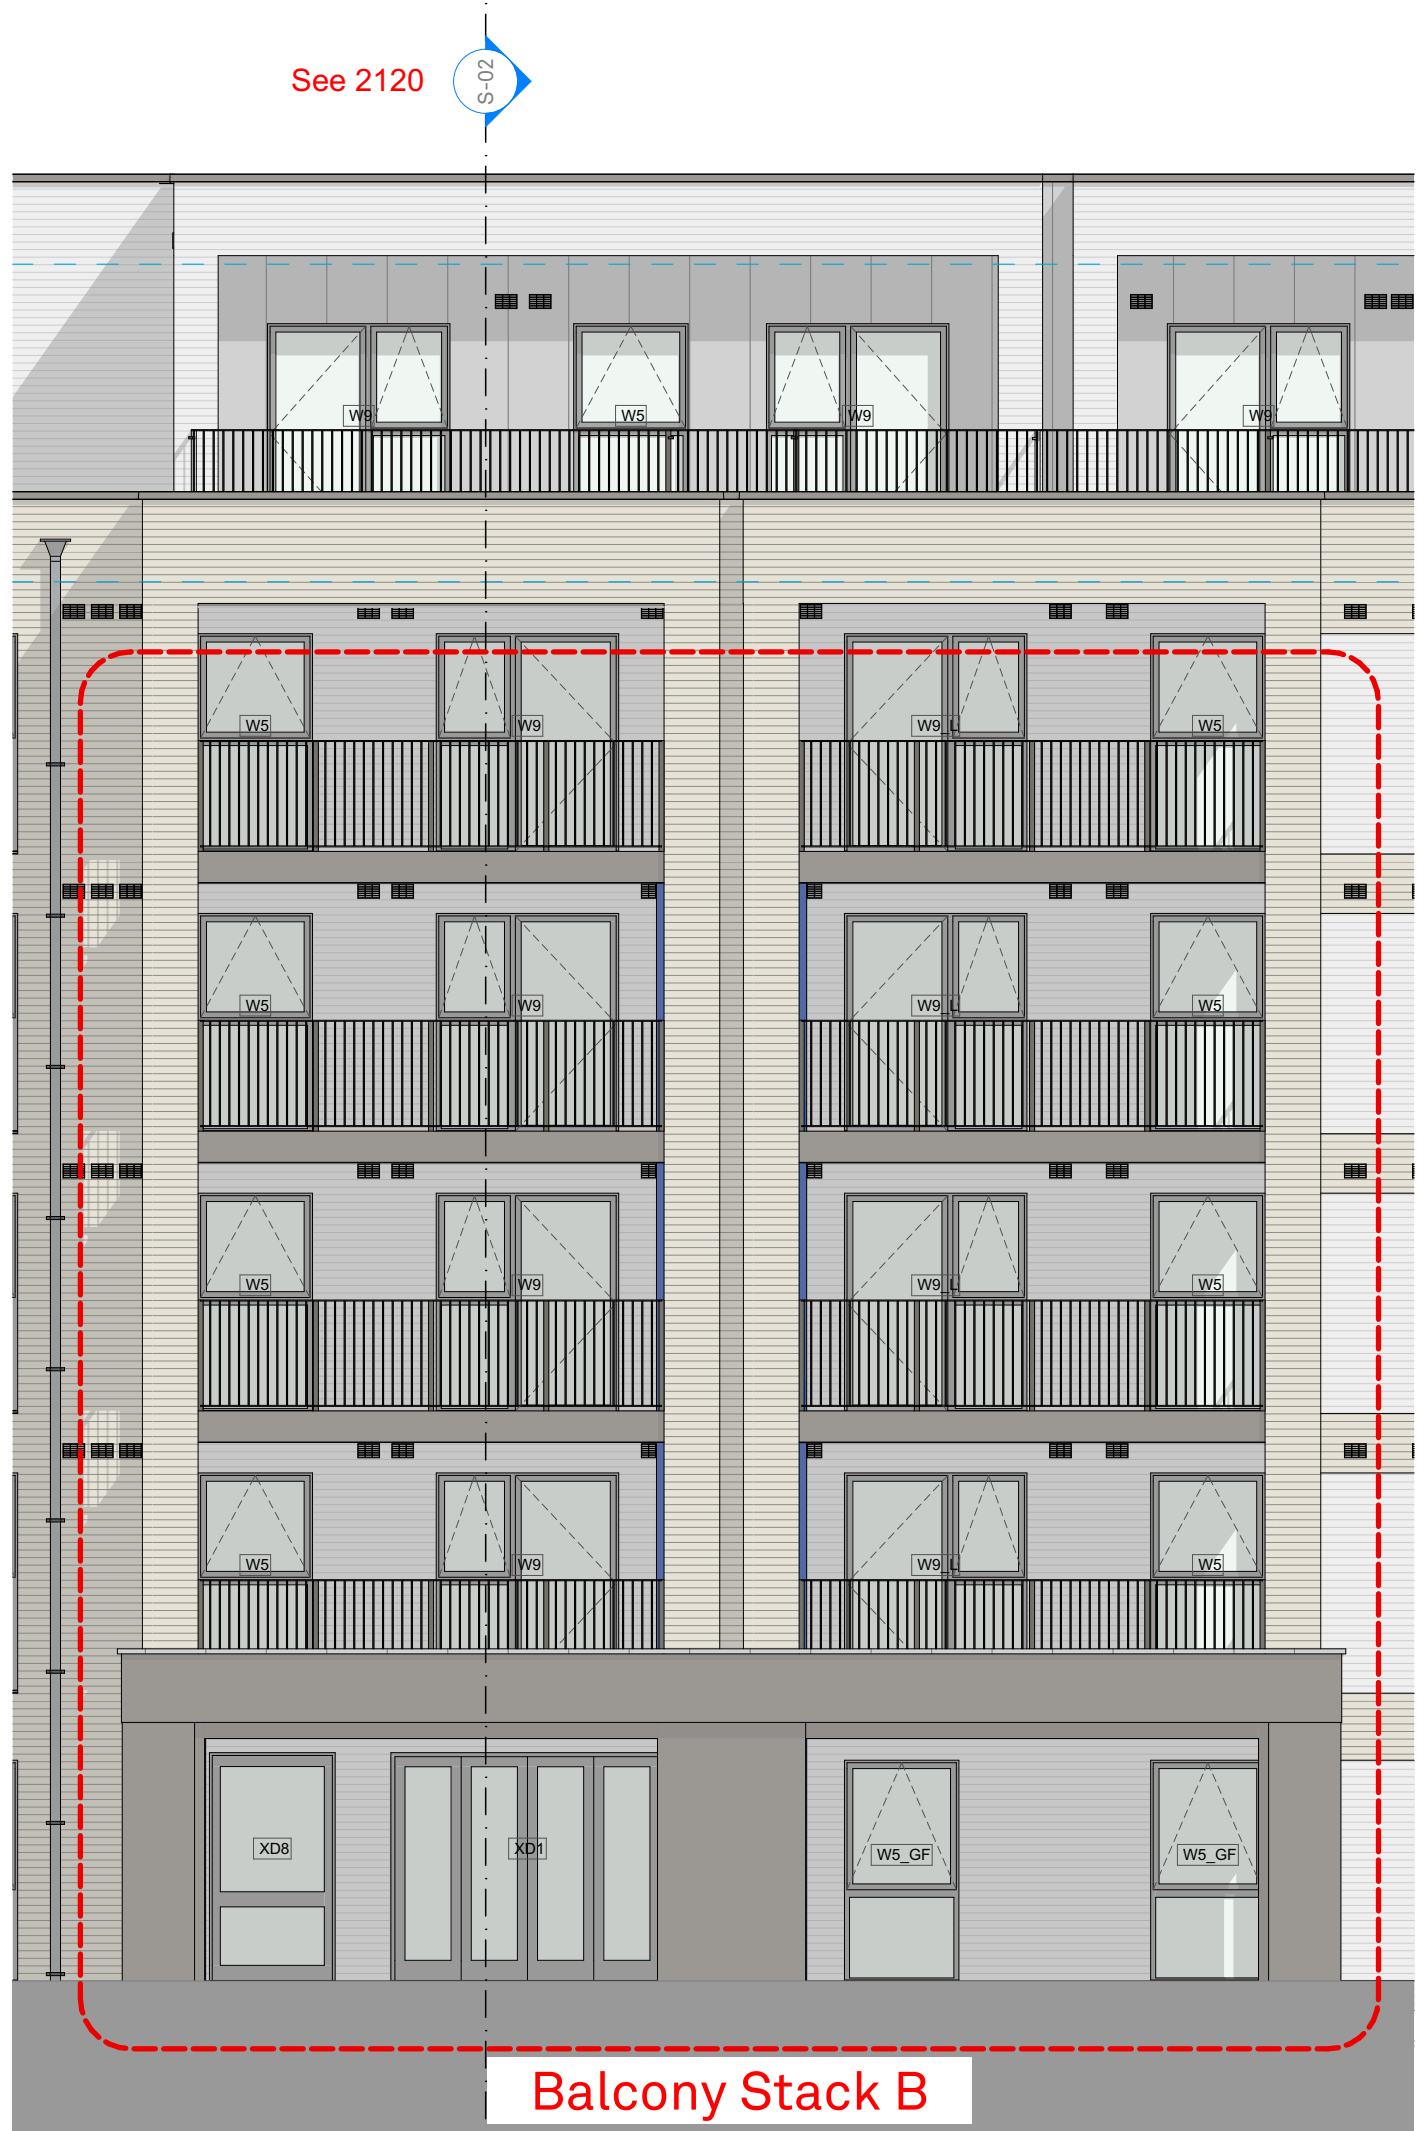

1:75

E-01 Elevation

- Note:**
- All steel work [annotated in green] by Remagin and referenced to in Key Plan rev_P09.
 - Steel work [annotated in orange] to be designed and specified by structural engineer.
 - Balcony decking, discrete guttering and aluminium fascias, soffits and copings to specialist design.
 - Aluminium louvers to specialist design.

RE-FORM

AT

www.re-format.co.uk mail@re-format.co.uk +44 (0)1730 778778

project title
Boltro Road, Haywards Heath

document title
Balcony Stack B - plans

Date	drawn by	checked by	approved by
Oct 2024	HE	DB	DB

Scale at A1
1:25, 1:75

region	project no.	stage no.	discipline	number
LSE-	2780	- 04	- A	- 0251

Balcony Stack B - plans

status	suitability description	revision
S4	Suitable for Review and Comment	P01