


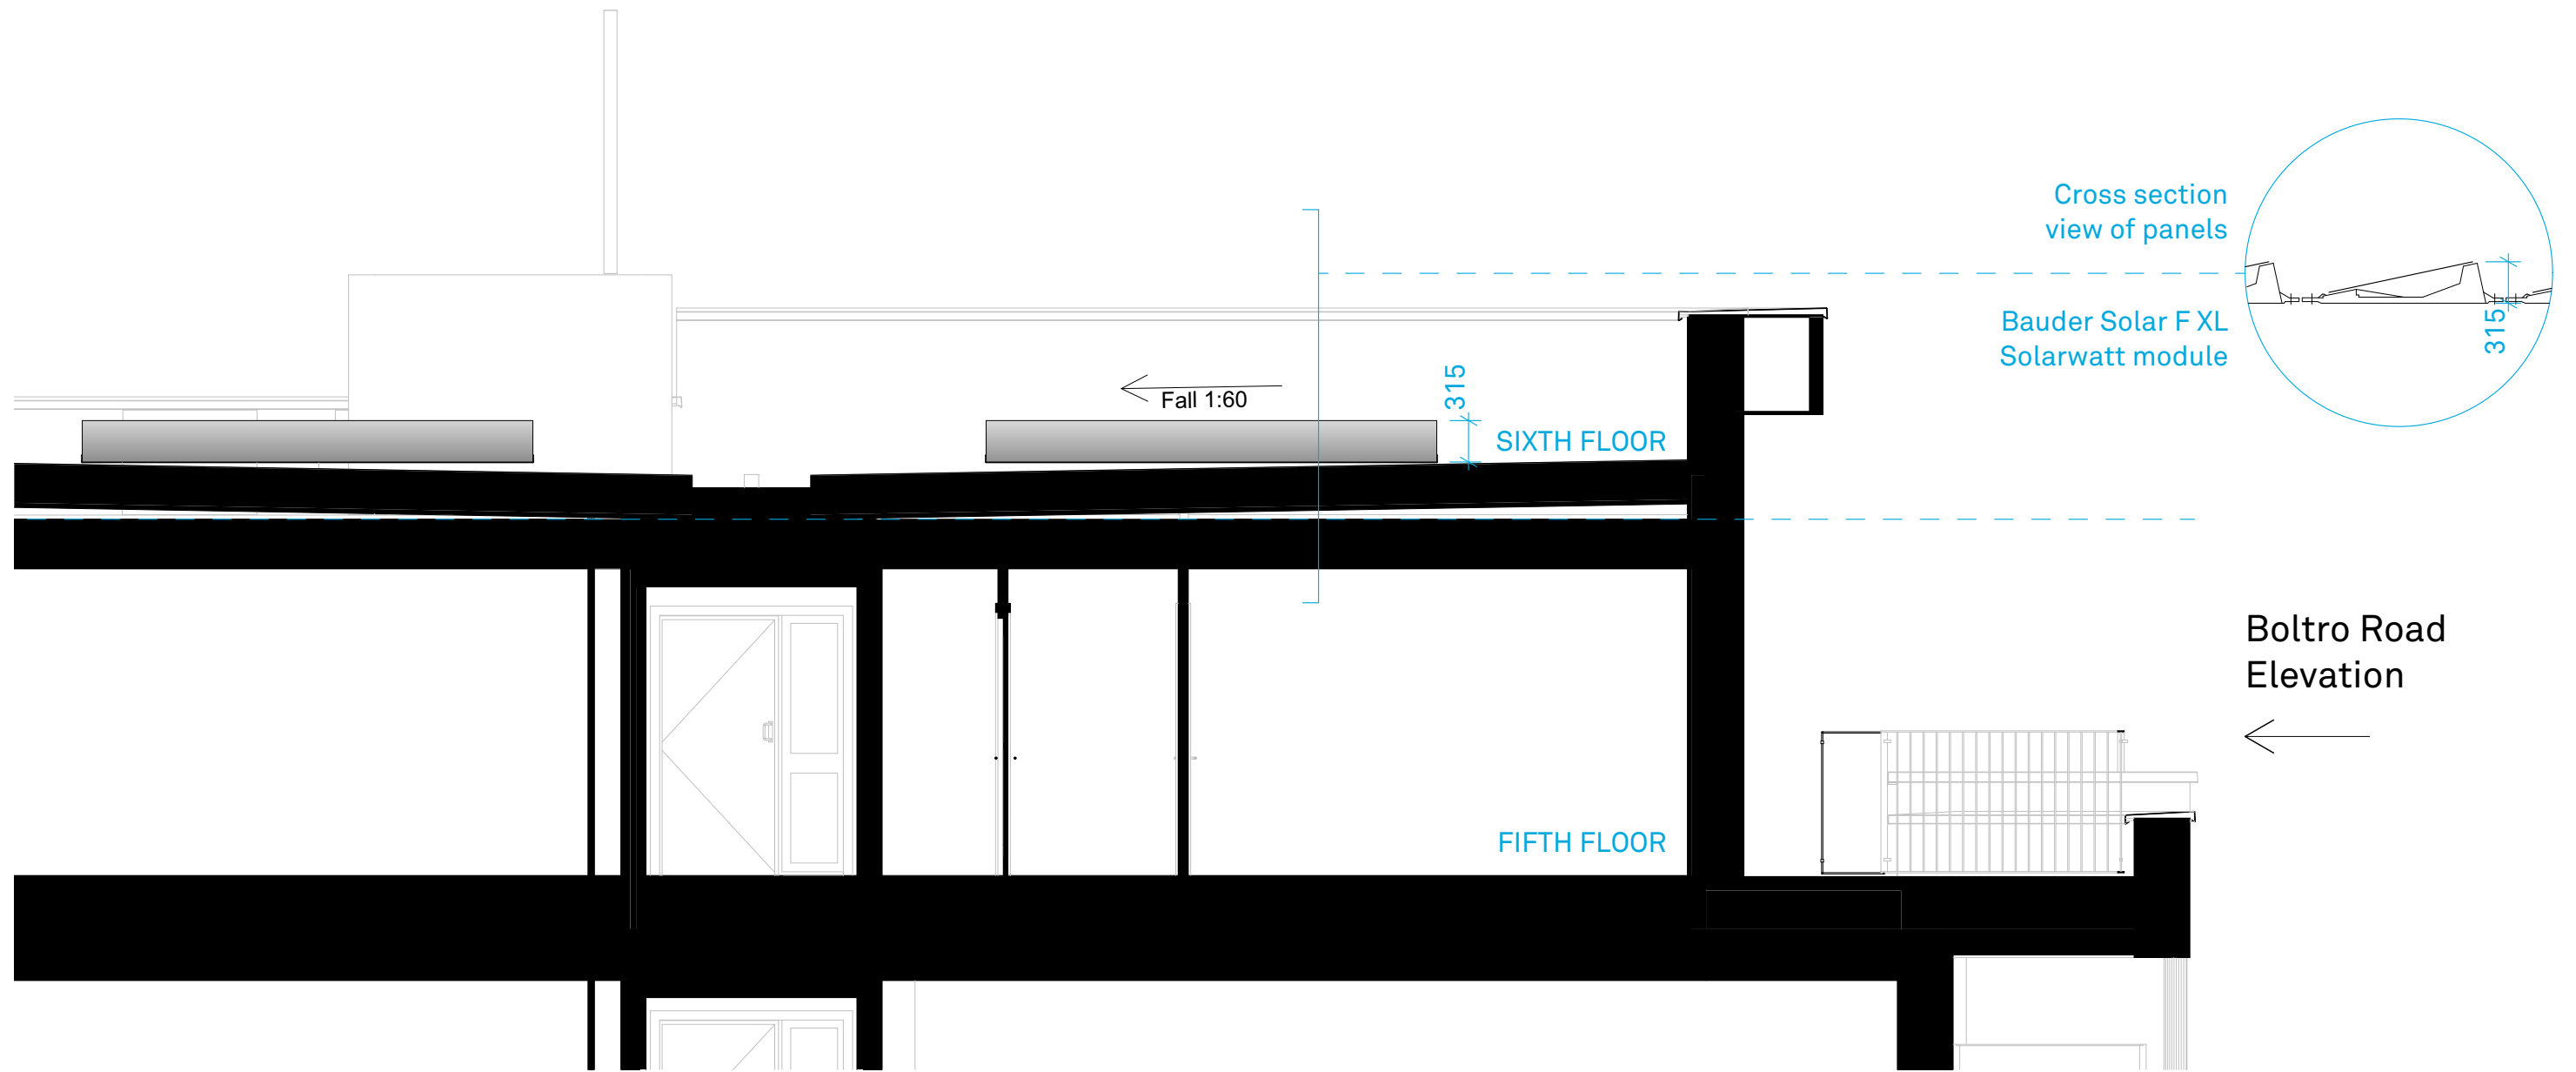

1:50

Building Section

S-03

rev.	date	changes description	status	issued by					document title
P02	14/11/2025	Design development	S4	HE					Parapet Section with PV
P01	05/11/2024	Second lift removed, stair and lift access removed to 6th floor	S4	HE					project title
									Boltro Road, Haywards Heath

0.0	0.5	1.0	2.0	2.5m
-----	-----	-----	-----	------

RE-FORMAT	this drawing is the copyright of Re-Format LLP and may not be copied, altered or reproduced in any way or passed to a third party without written authority. All dimensions subject to site survey and site verification. Do not scale for construction ©	www.re-format.co.uk mail@re-format.co.uk +44 (0)1730 778778	drawn by HE checked by DB	Date Nov 2023 Scale at A3 1:50	region LSE - 2780 - 04 - A - 0520 status S4	project no. stage no. discipline number suitability description Suitable for Review and Comment	revision P02
-----------	---	---	------------------------------------	---	--	--	-----------------