
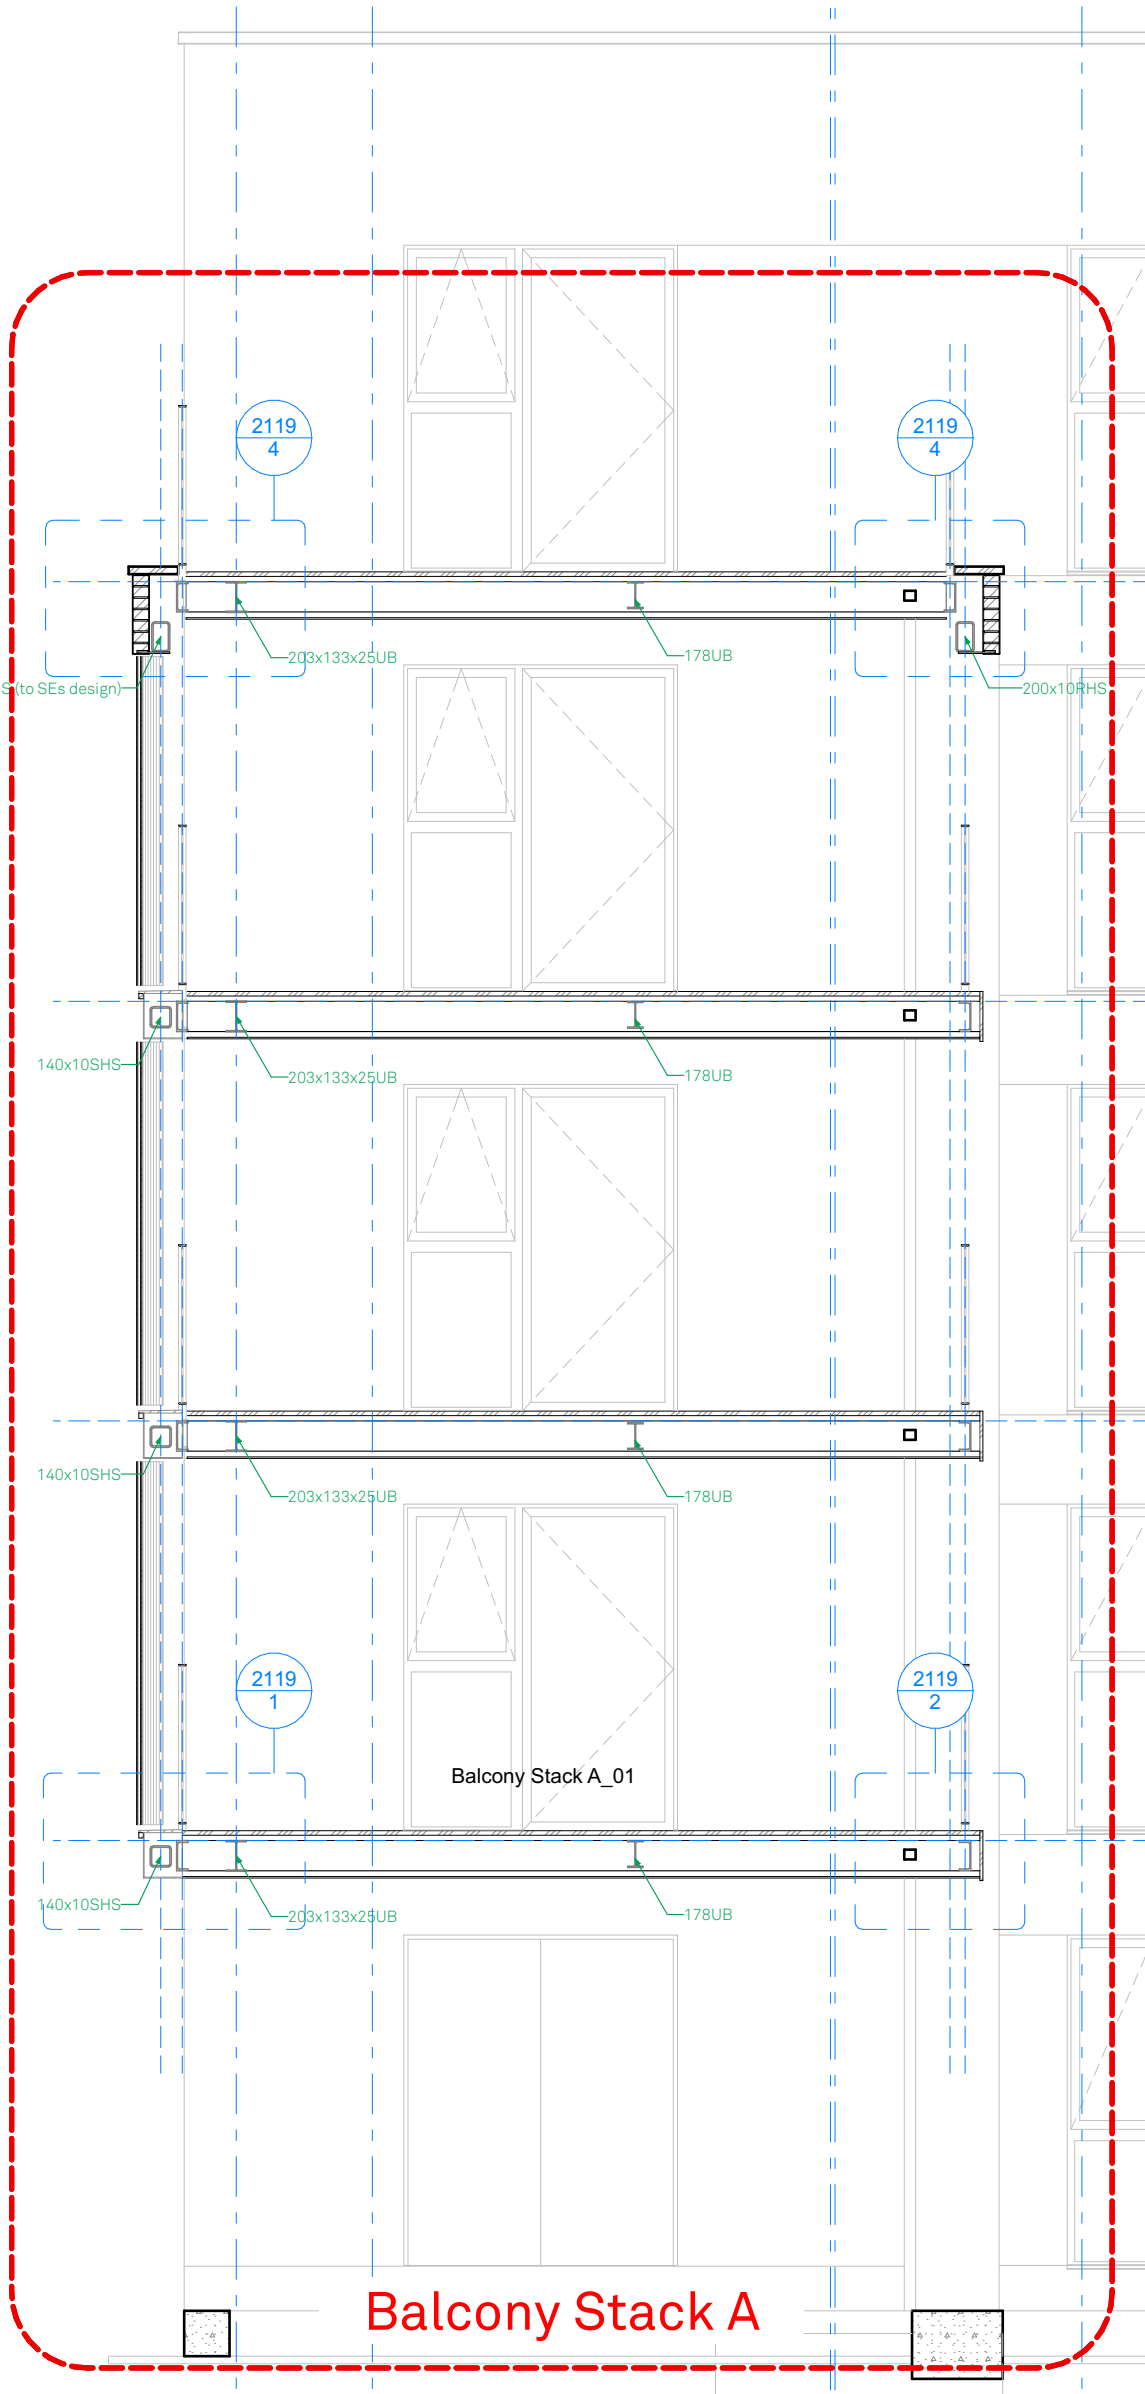
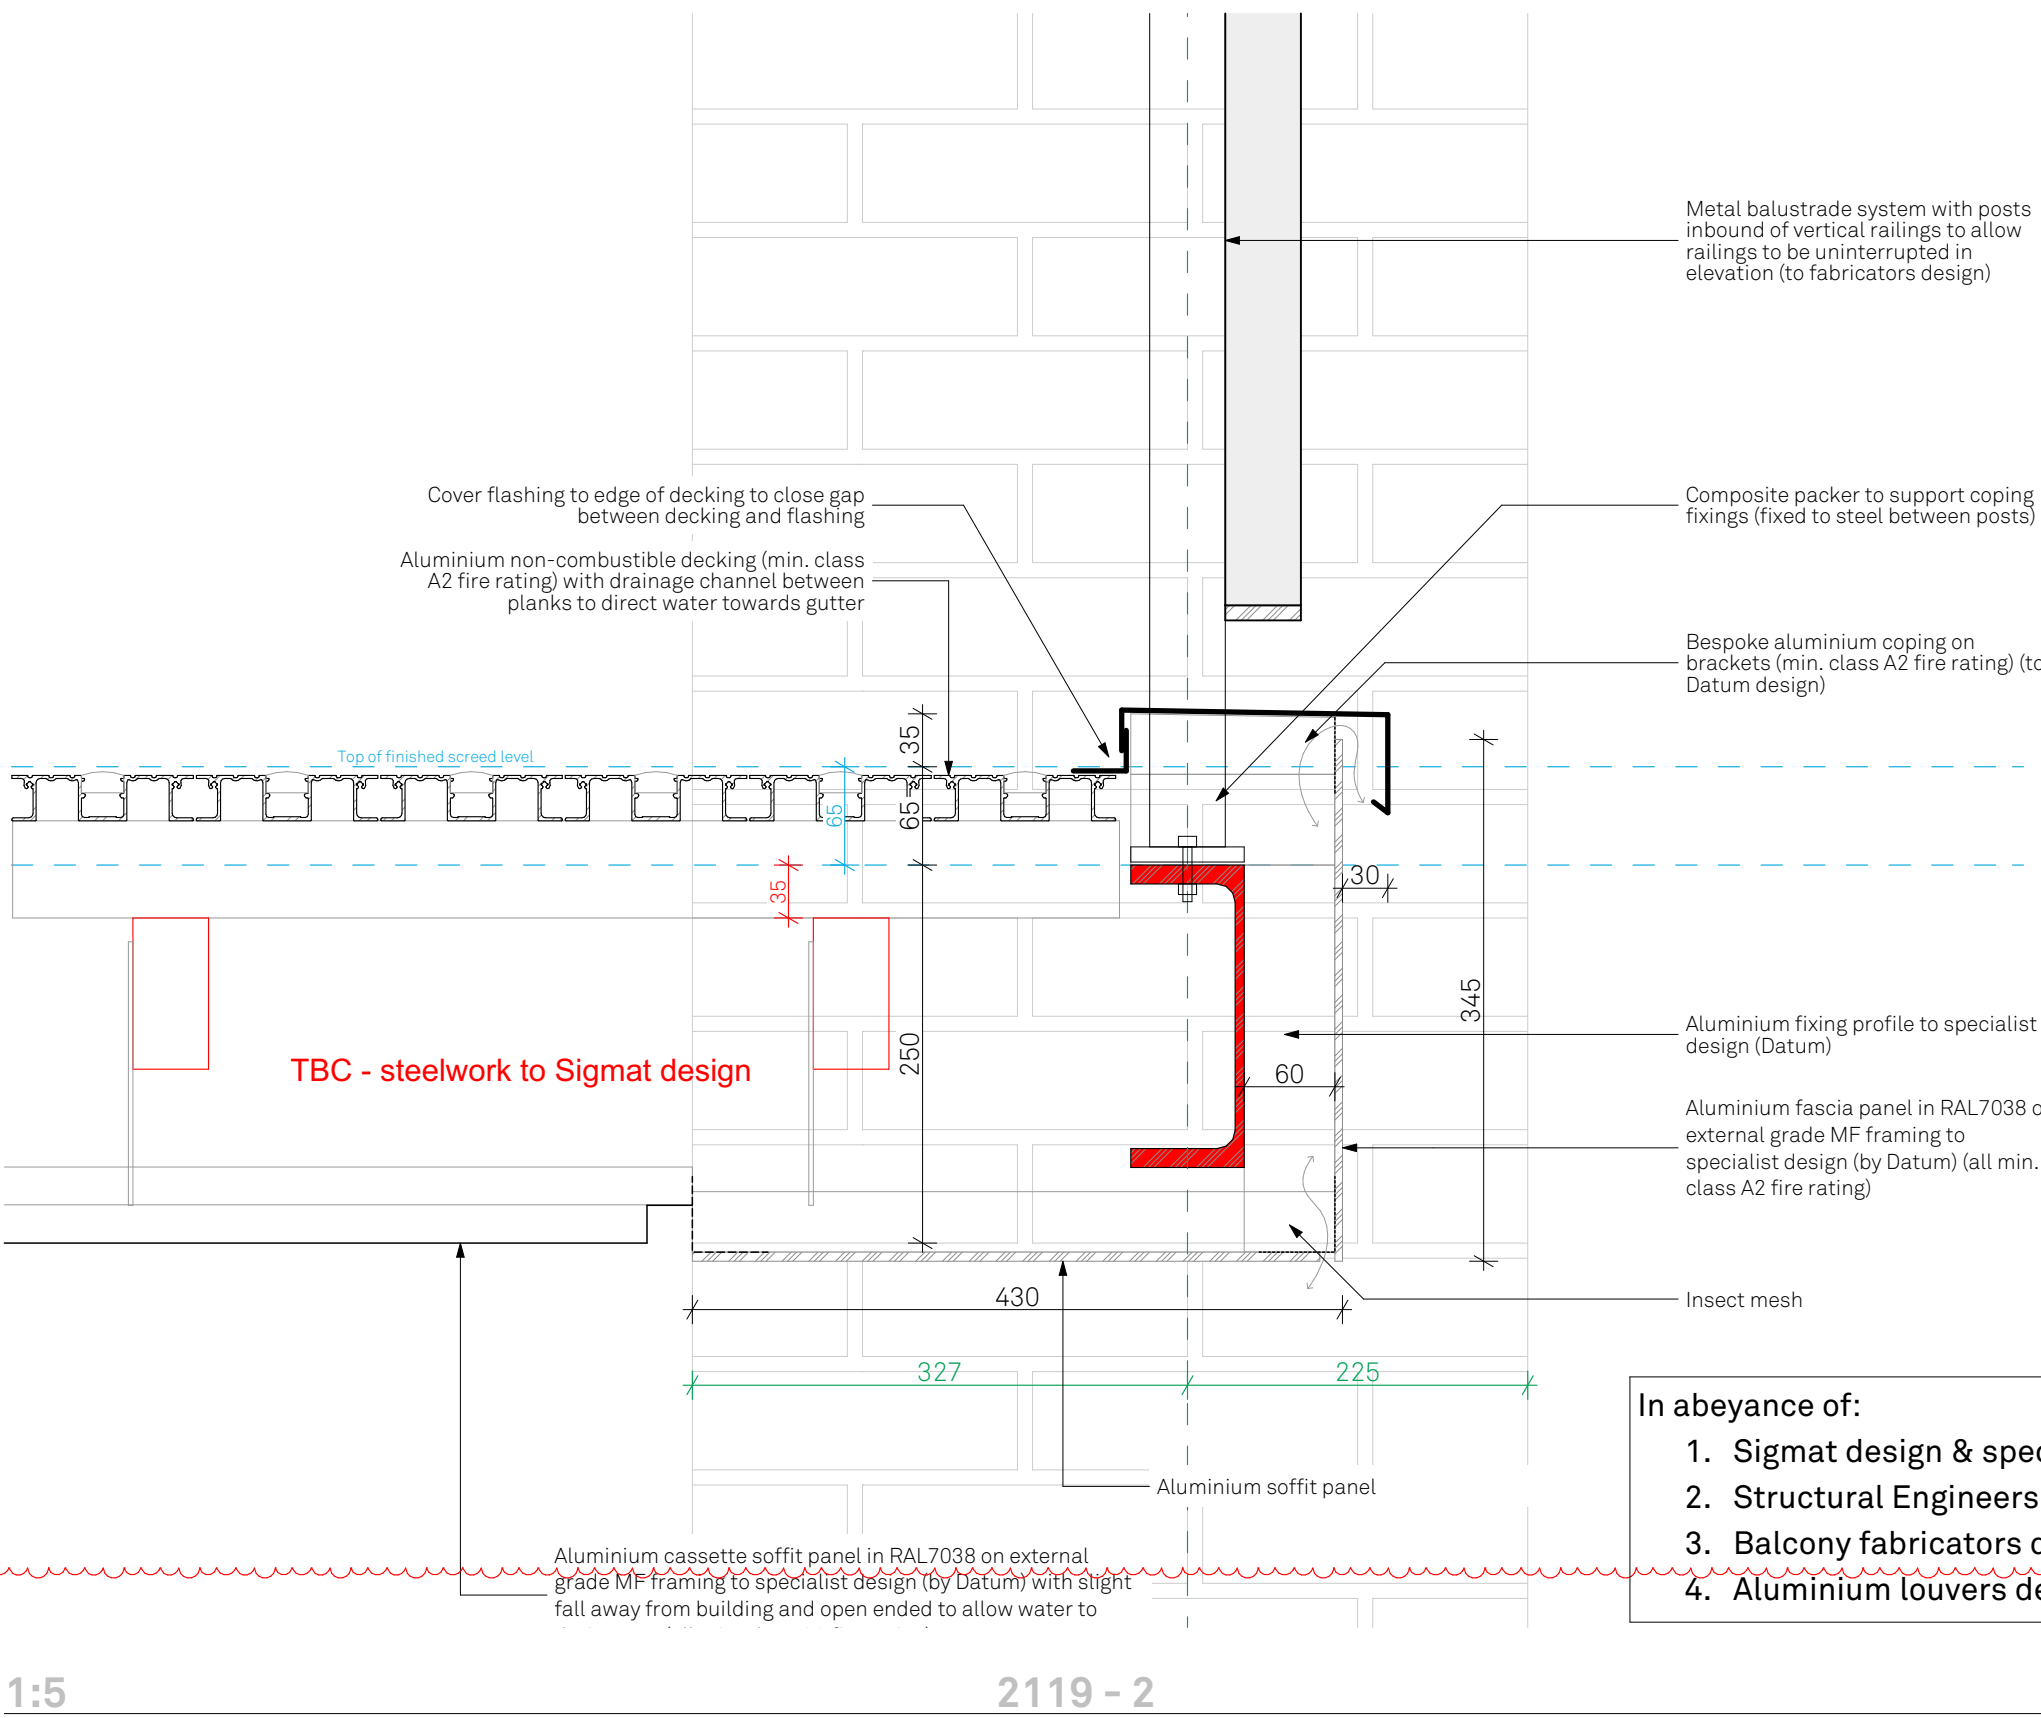
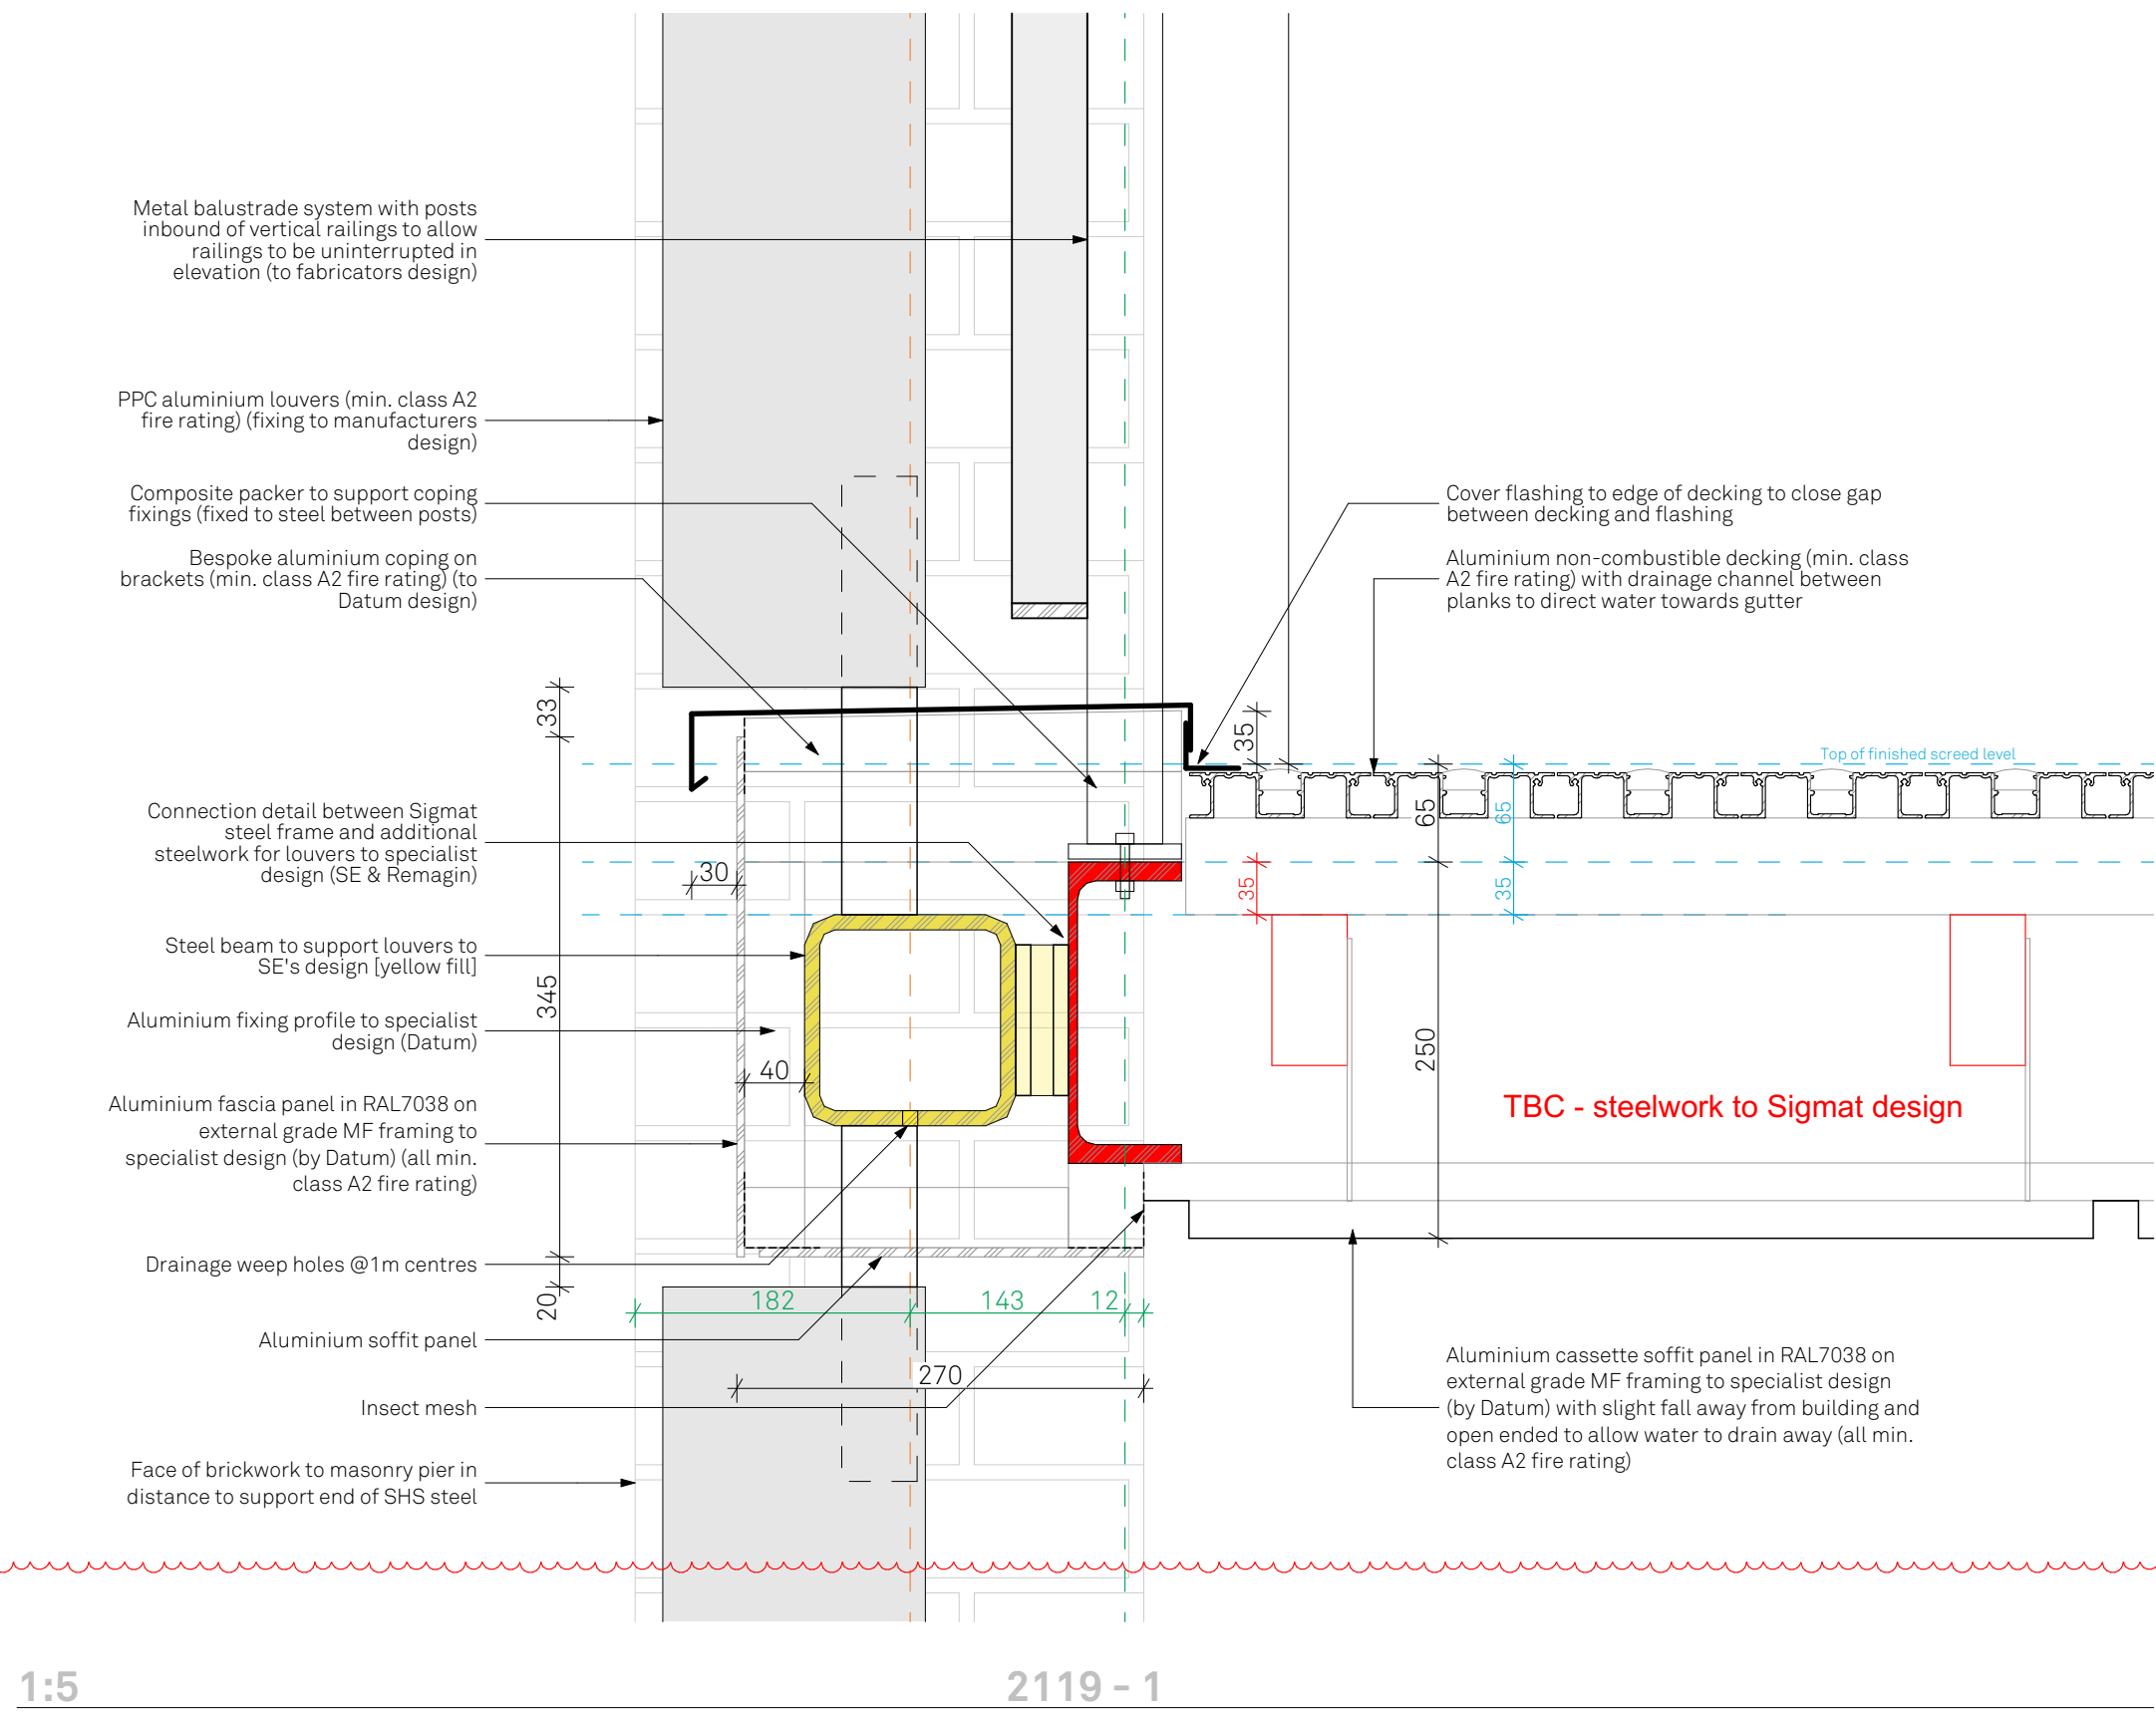
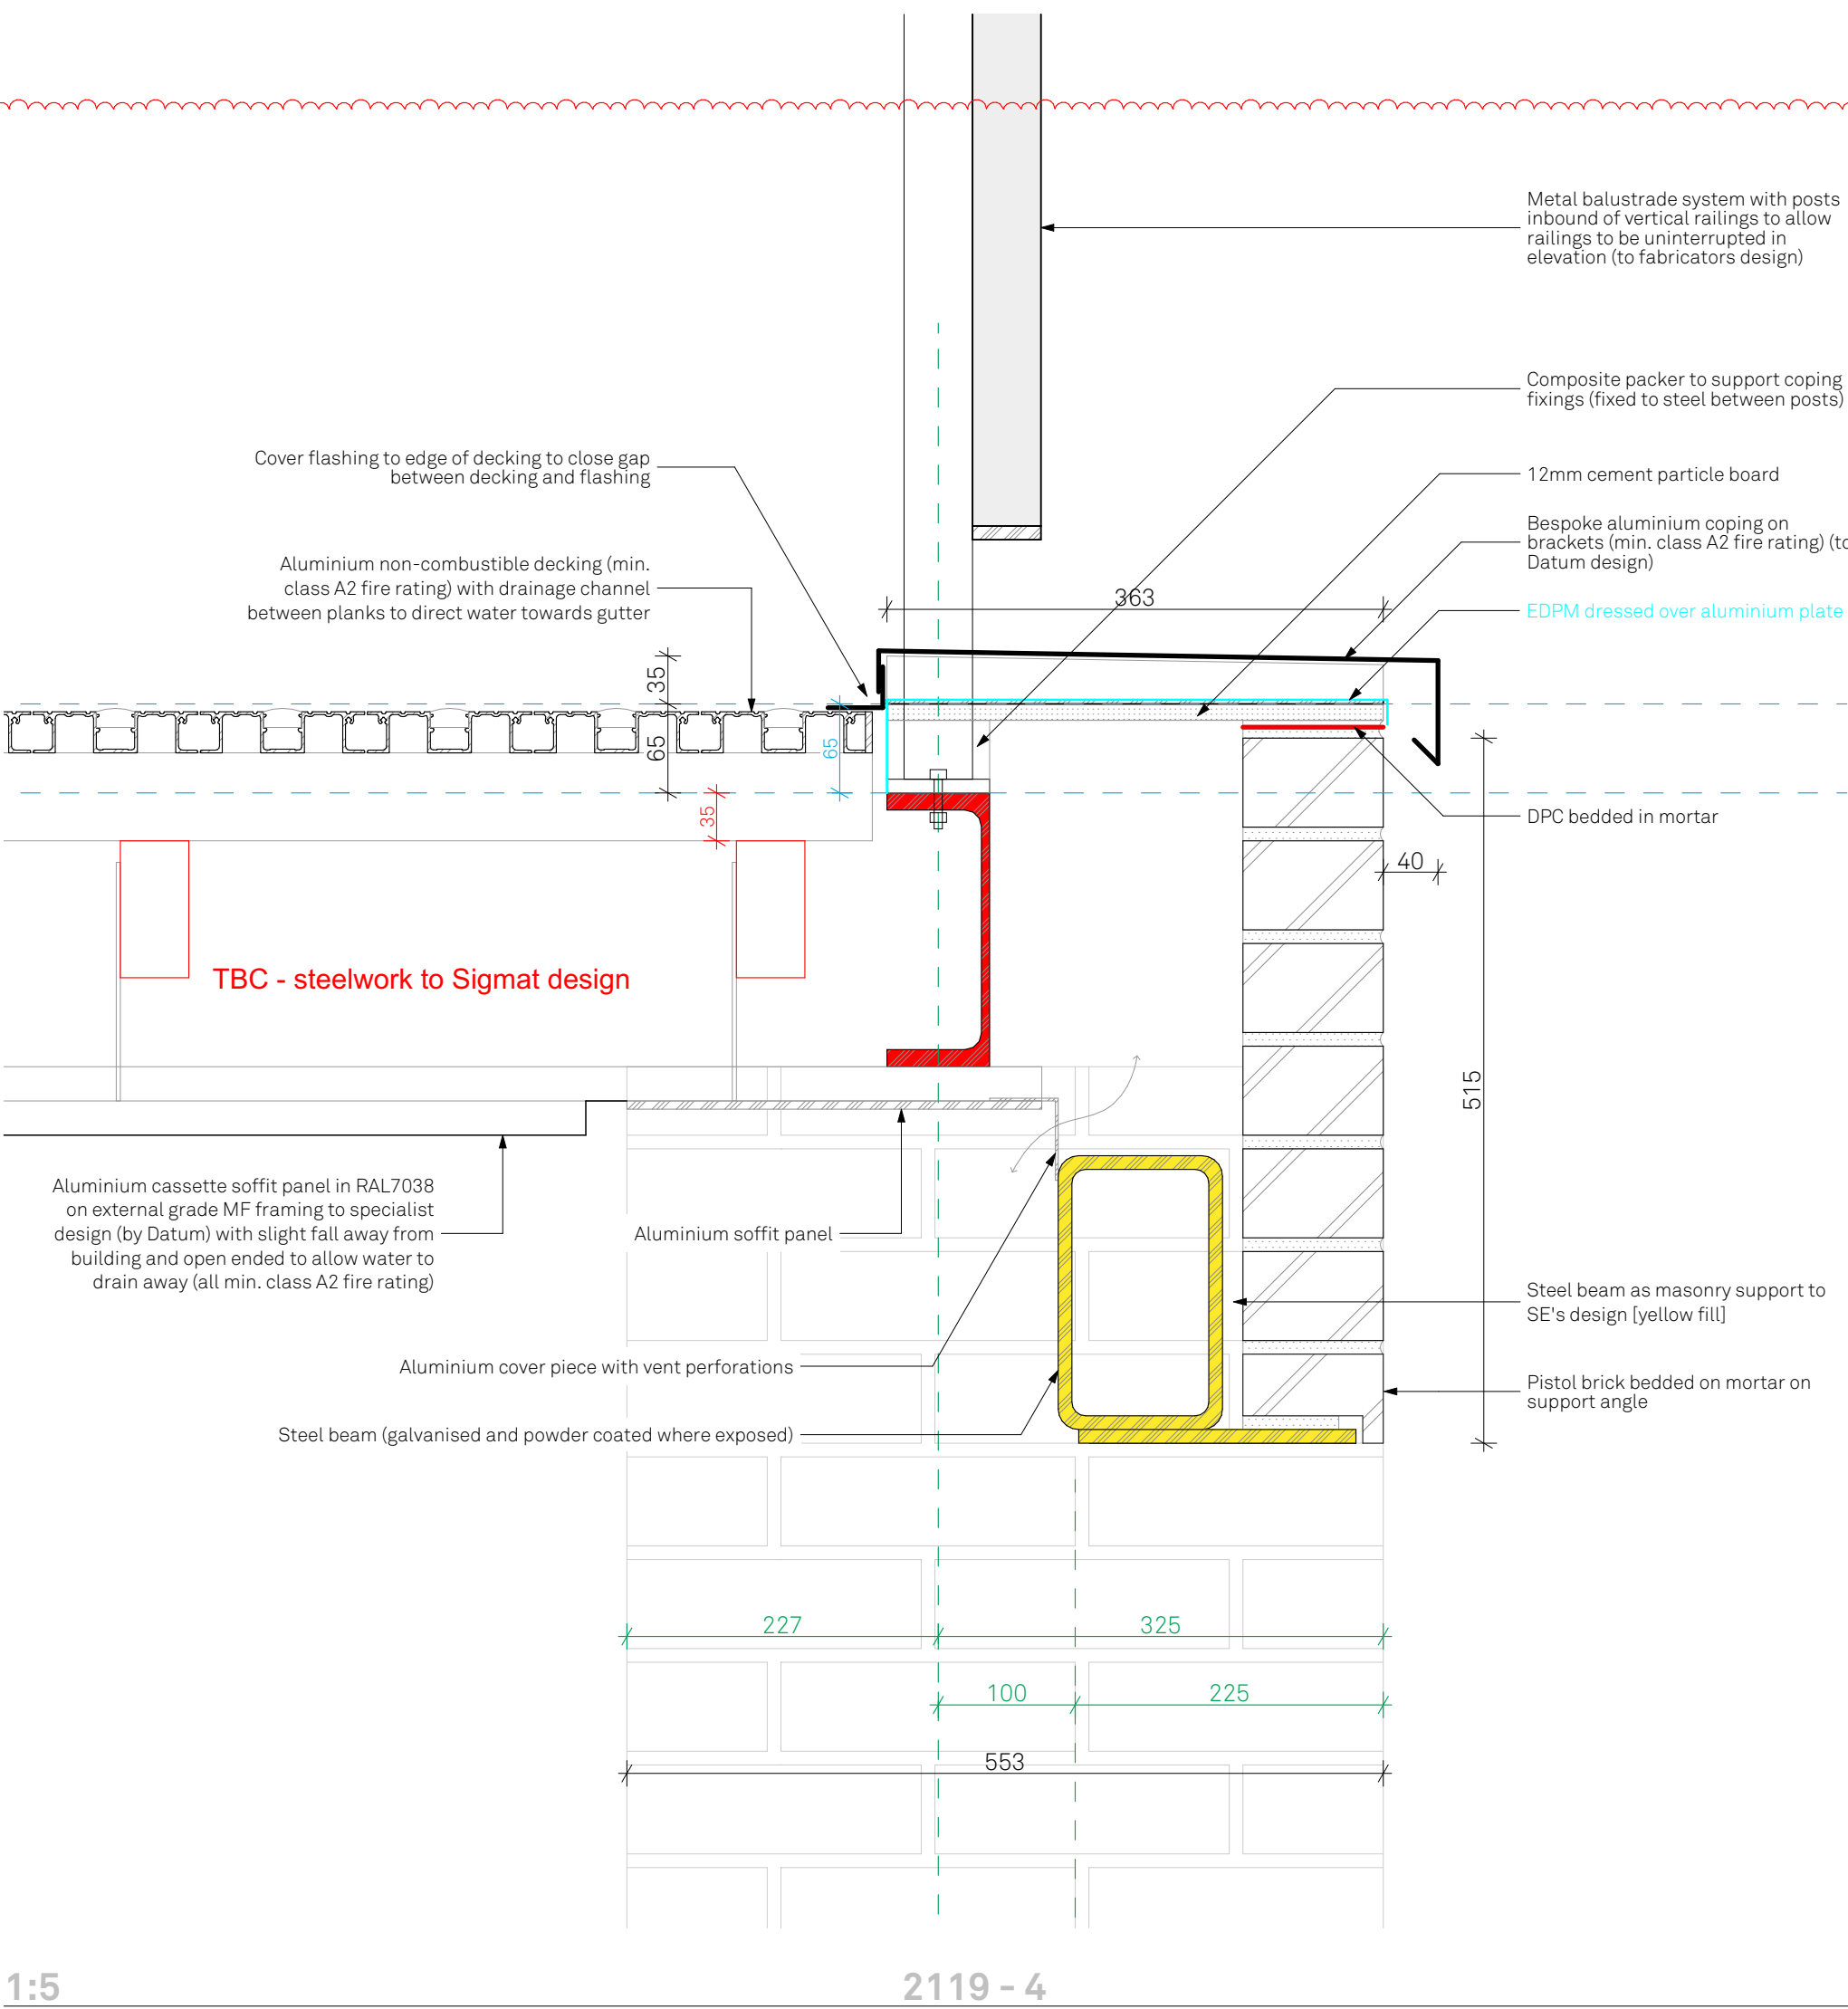


rev.	date	changes description	issued by
P03	18/11/2025	See cloud (spec change)	HE
P02	12/05/2025	Note added	HE
P01	12/03/2025	Note added (see cloud)	HE

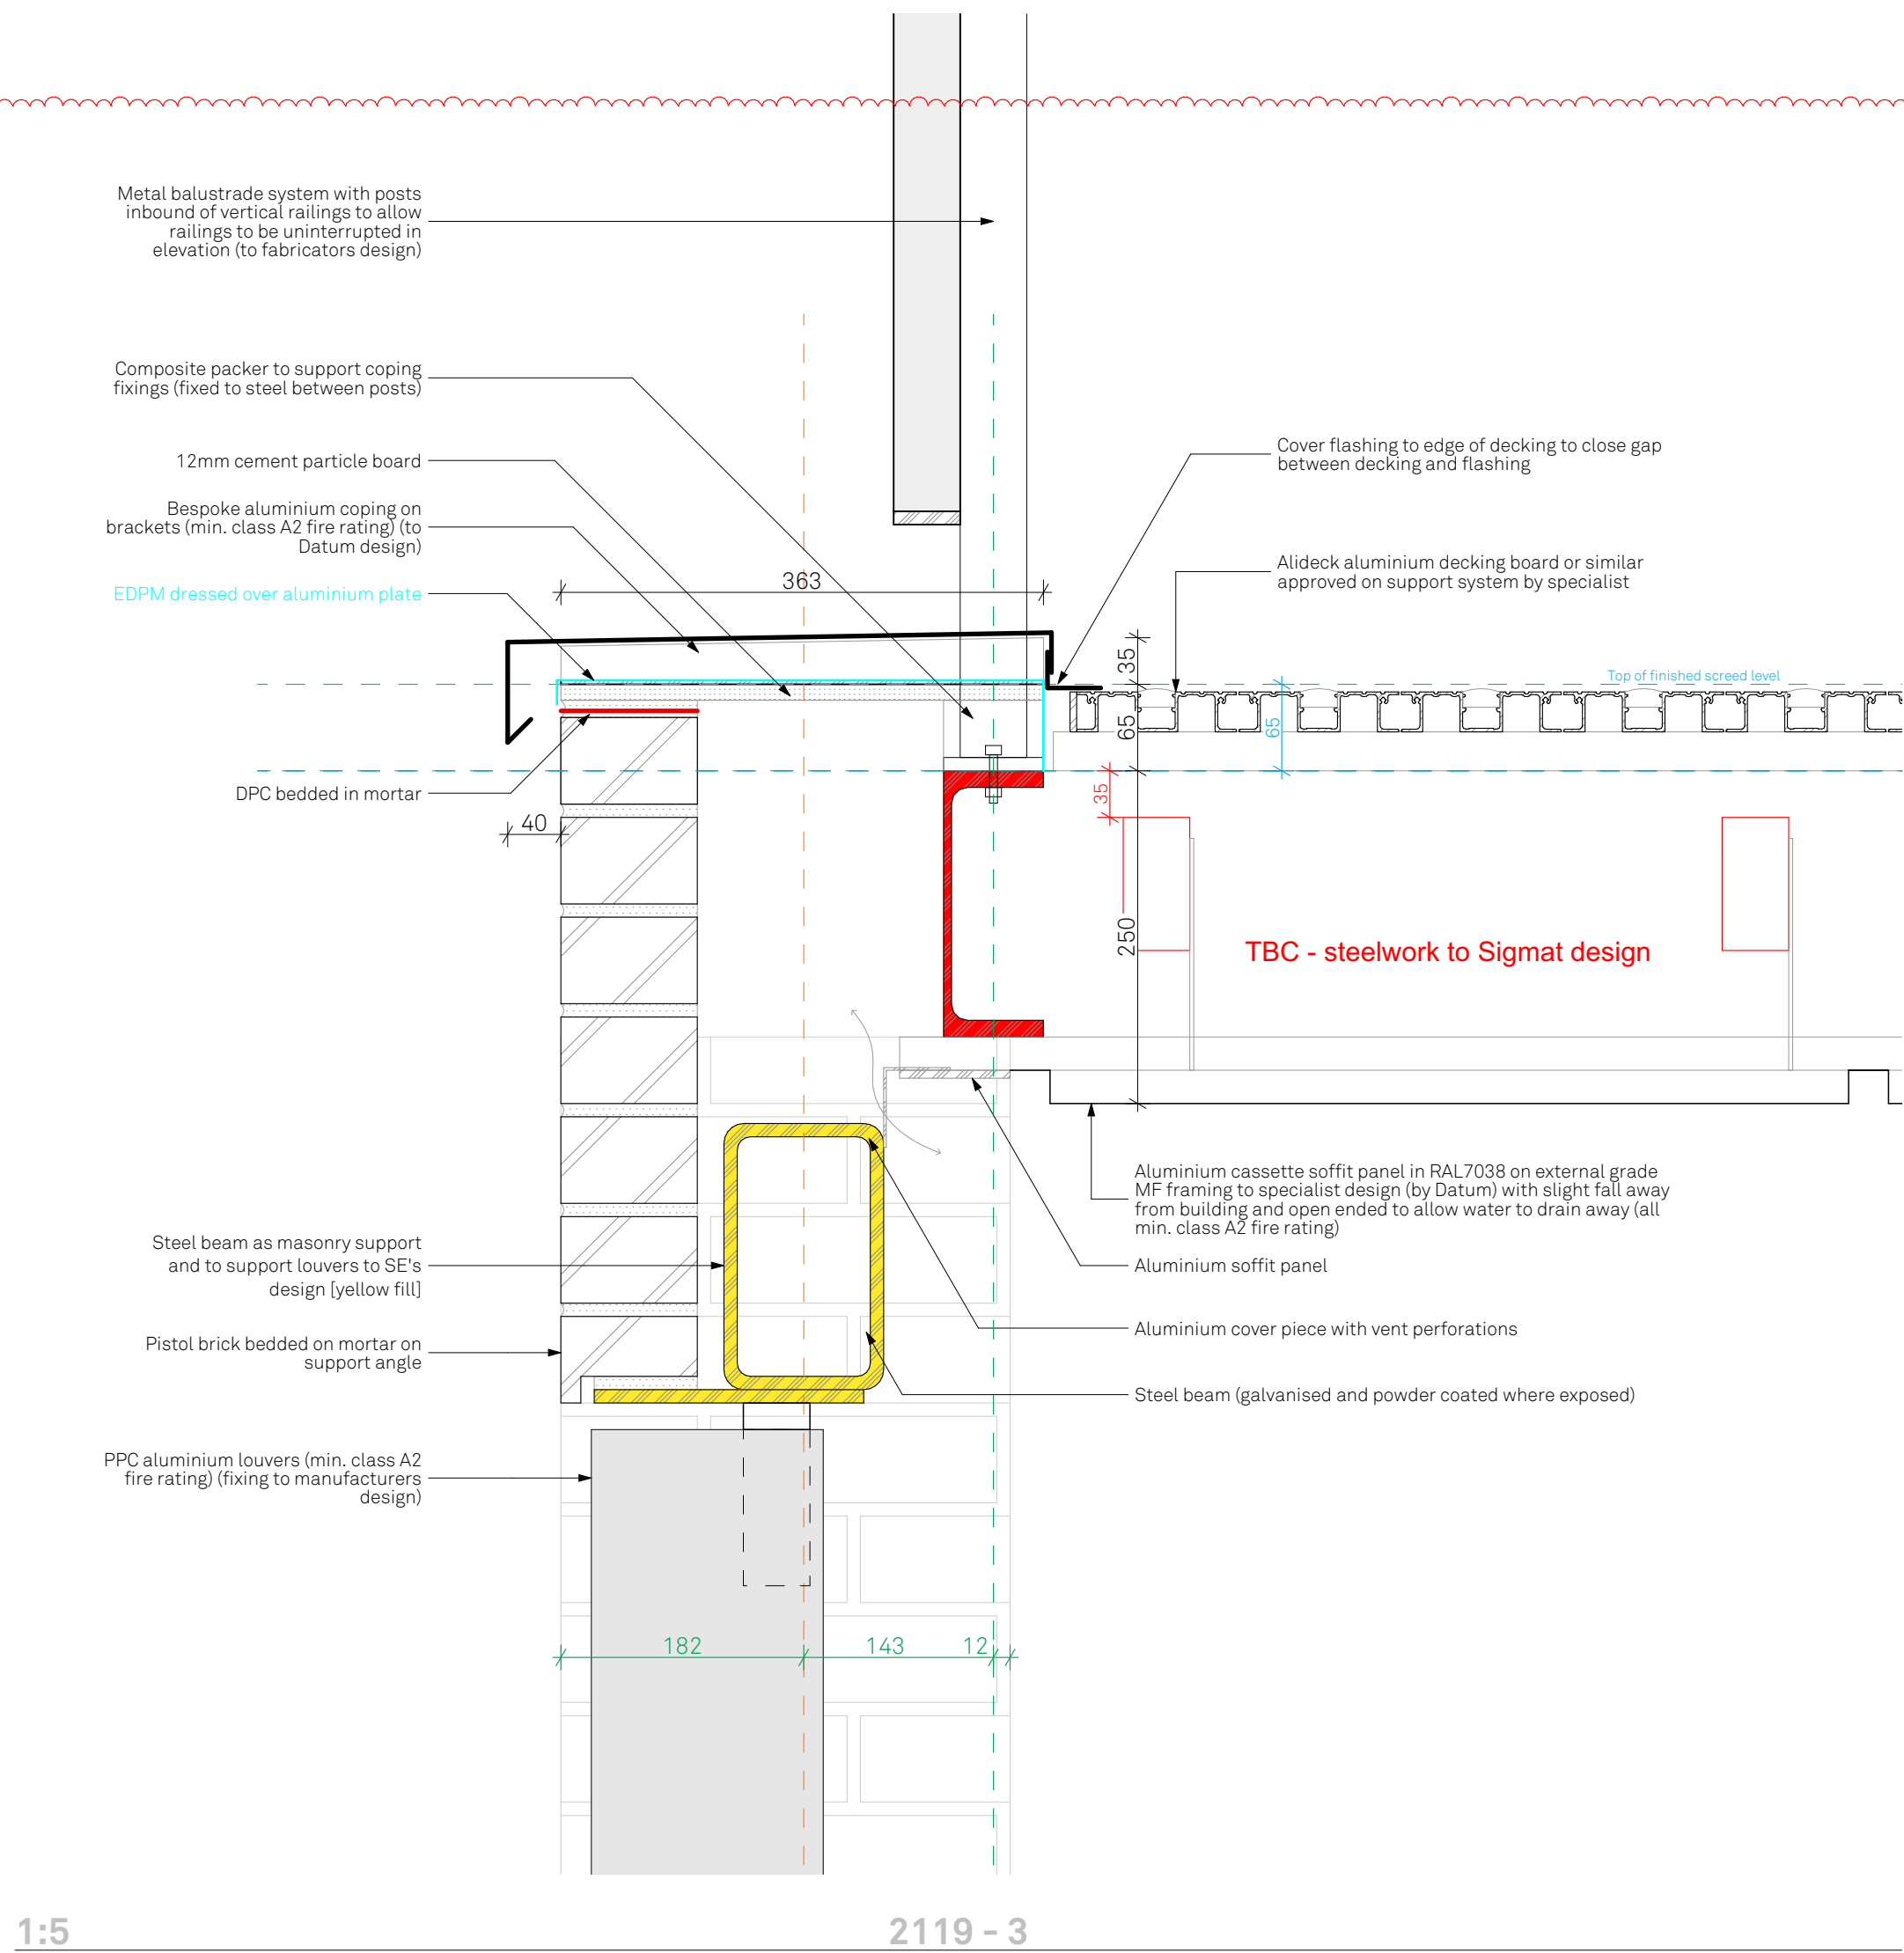

1:50 S-20 Balcony Section

RE-FORM
AT

www.re-format.co.uk mail@re-format.co.uk +44 (0)1730 778778

project title
Bolton Road, Haywards Heath

document title
Balcony Stack A - details pg.2

Date	drawn by	checked by	approved by
Oct 2024	HE	DB	DB

Scale at A1
1:5, 1:50

region	project no.	stage no.	discipline	number
LSE-	2780	- 04	- A	- 2119

status	suitability description	revision
S4	Suitable for Review and Comment	P03

- In abeyance of:
1. Sigmat design & spec (based on key plans not detailed design)
 2. Structural Engineers secondary steelwork design
 3. Balcony fabricators design & spec
 4. Aluminium louvers design & spec