


CHRISTY LIGHTING MASTS LTD
14m Base Hinged Raise & Lower Column
SC14-520/5011/RL-2

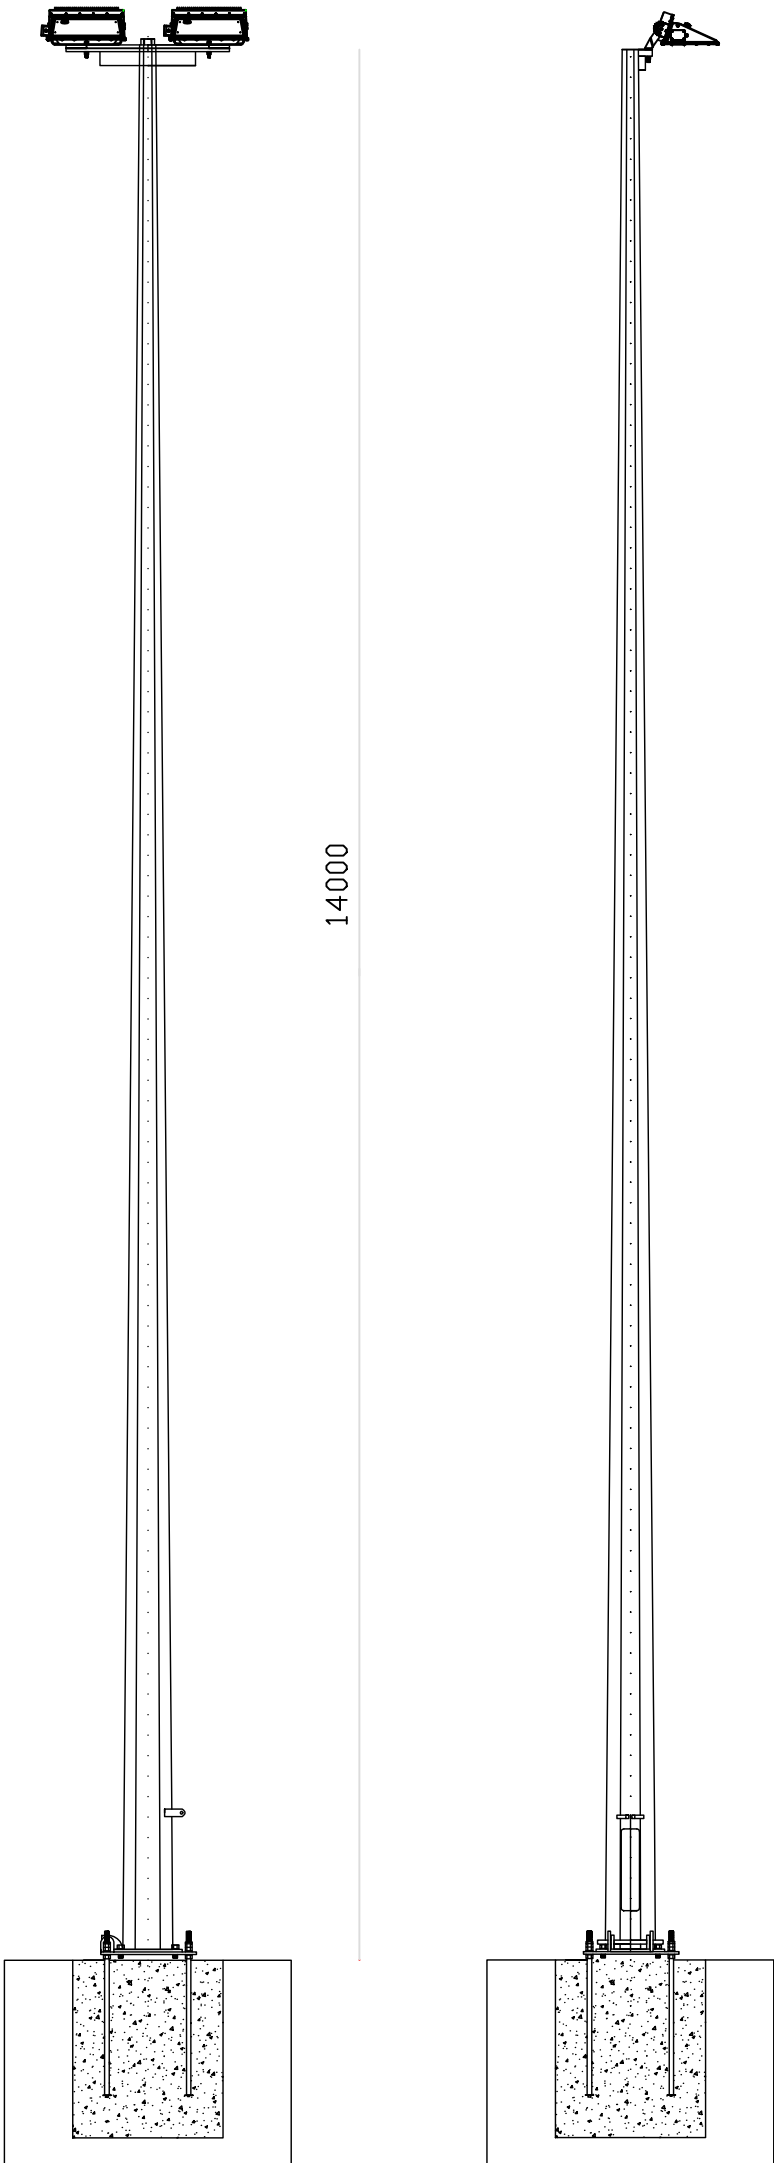

	Firm Name and Address			Project Name		Date
				Imberhorne School		06-05-2026
	Christy Lighting Masts Ltd Unit 9 Freebournes Park 14 Freebournes Road Witham Essex CM8 3ZJ			Drawing Description		Drawing Reference
				14m Base Hinged Raise & Lower Column		a25-0820088
Job No.			Revision / Issue	Date		Scale
Firm Name			McArdle			