


CHRISTY LIGHTING MASTS LTD
16m Base Hinged Raise & Lower Column

SC16-700/7011/RL-3

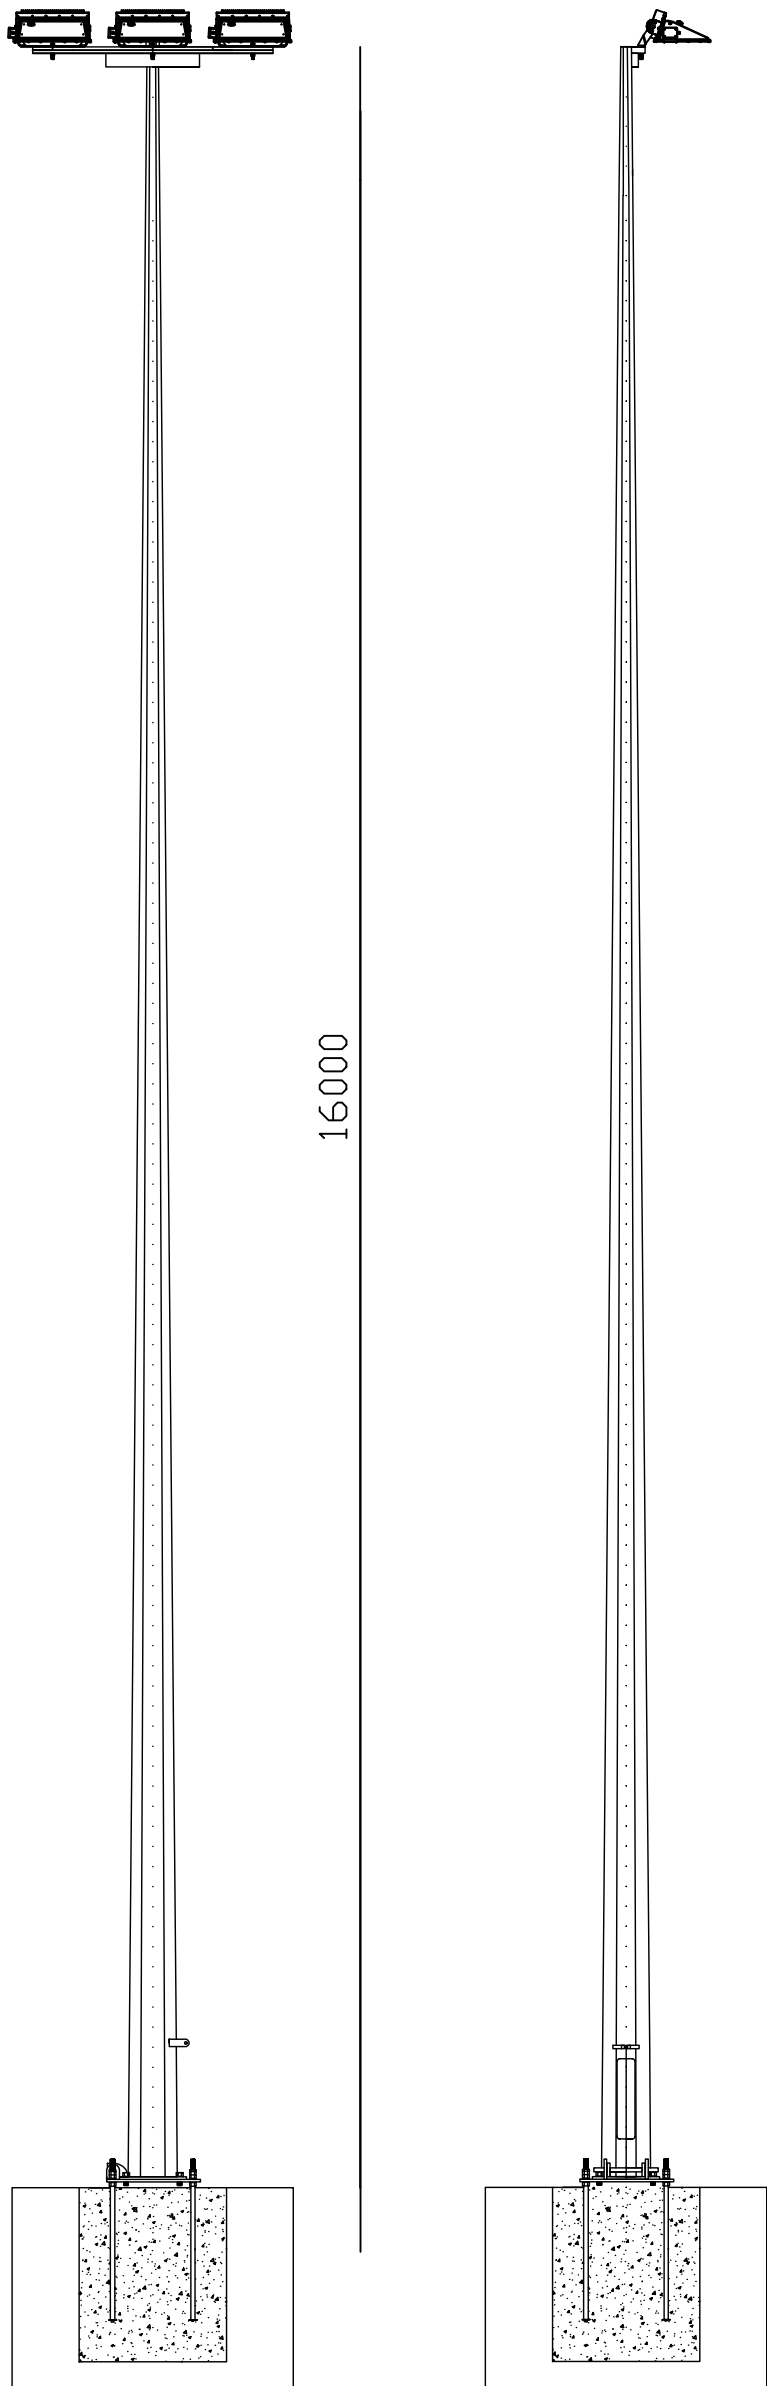

	Firm Name and Address			Project Name		Date
				Imberhorne School		06-05-2026
	Christy Lighting Masts Ltd Unit 9 Freebournes Park 14 Freebournes Road Witham Essex CM8 3ZJ			Drawing Description		Drawing Reference
				16m Base Hinged Raise & Lower Column		a25-0820088
			Job No.	Revision / Issue	Date	
			Firm Name			
			McArdle			