


-	Initial Issue					
Rev	A	m	e	n	d	Date
						By

SYNTHETIC PITCH

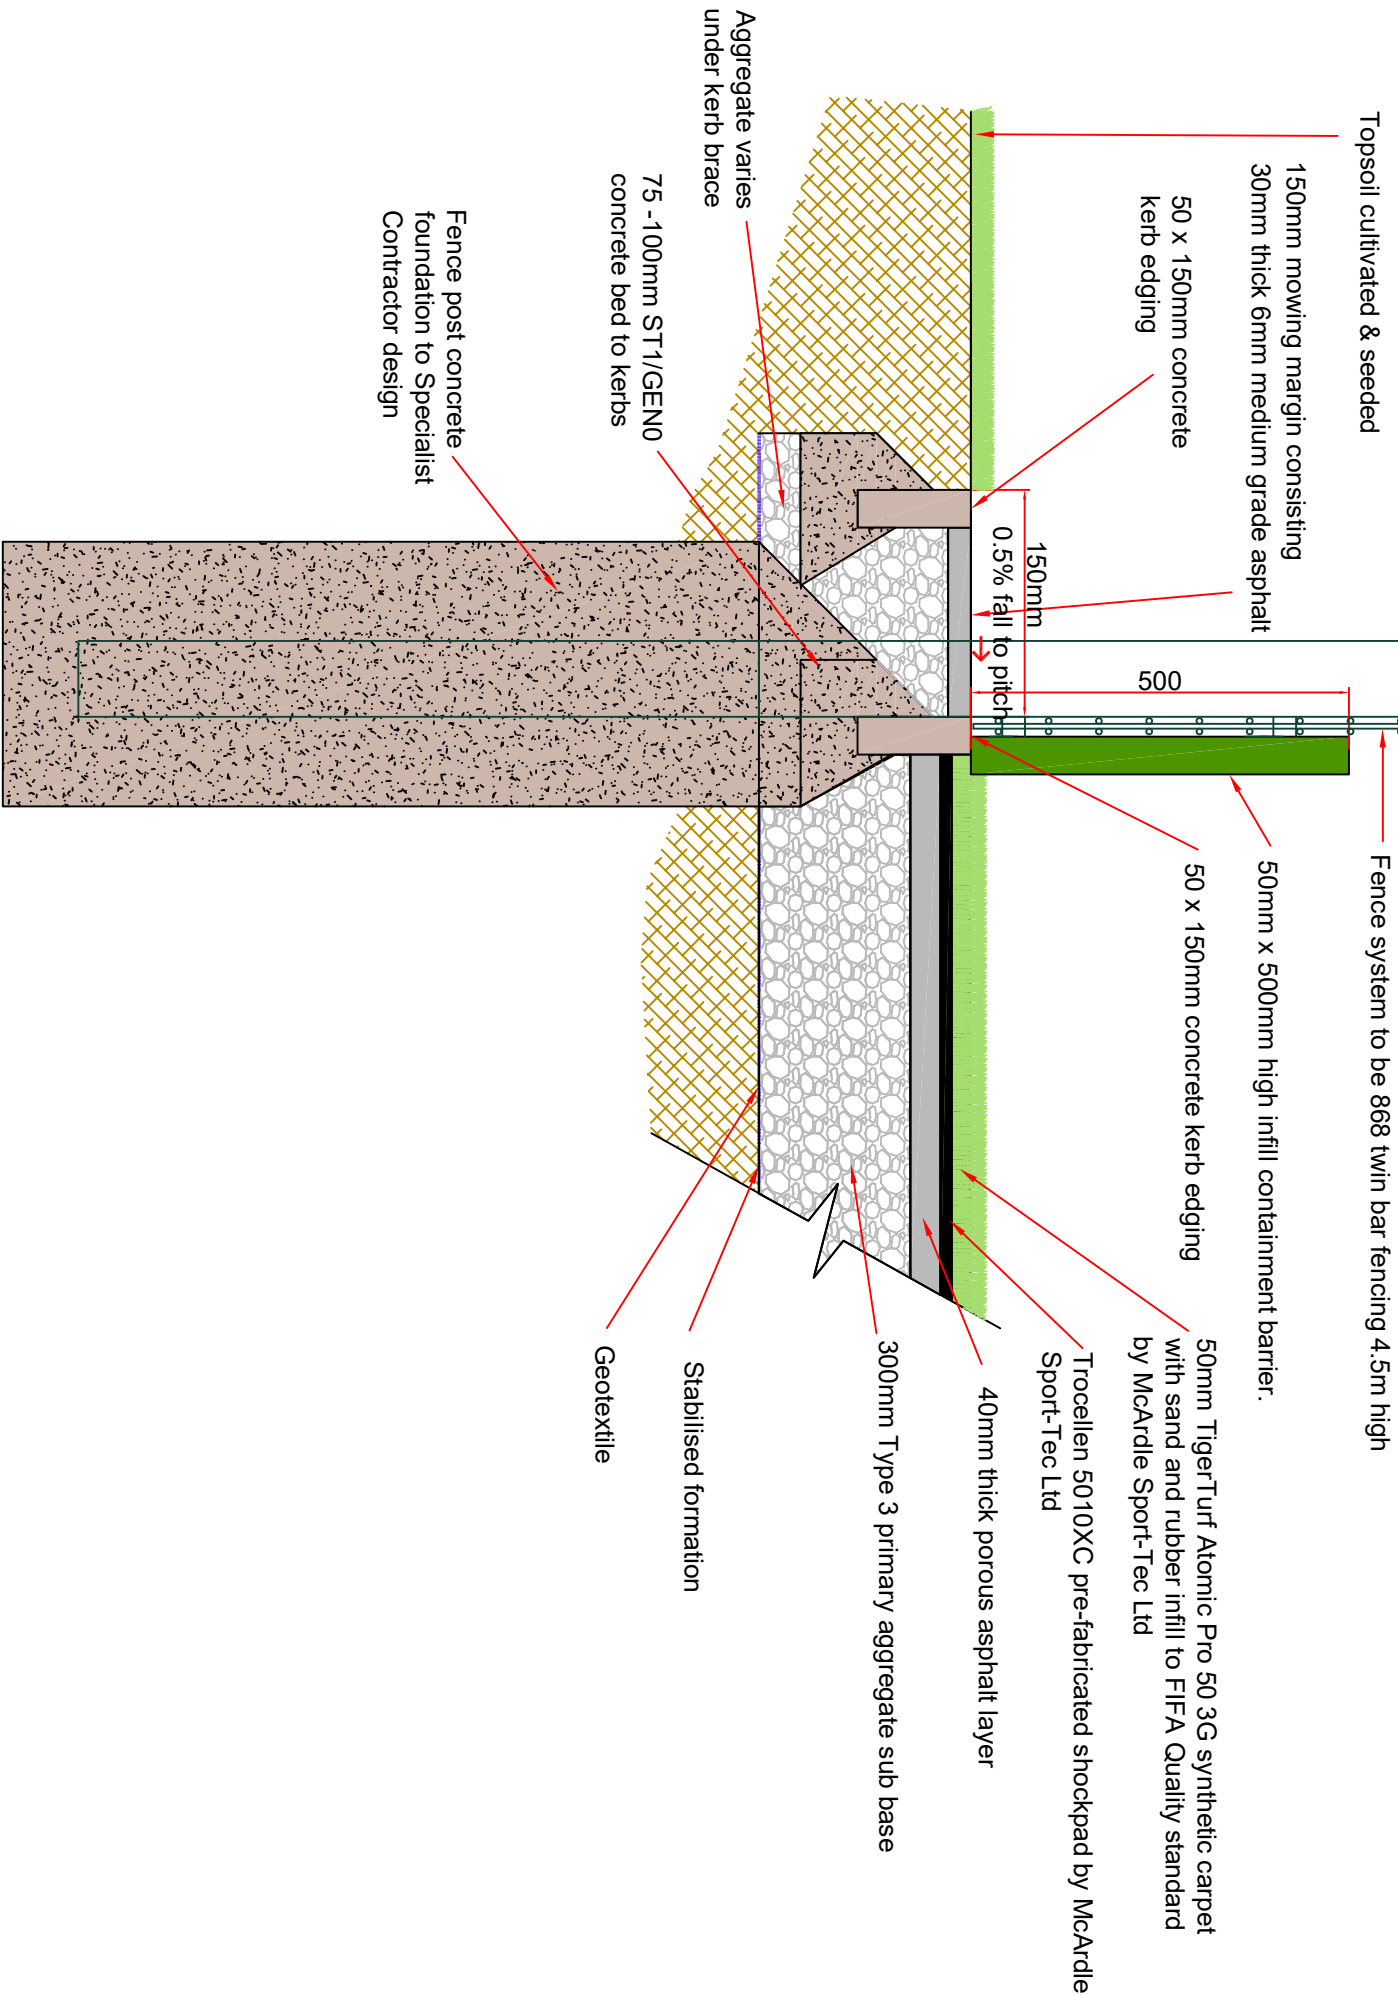

Client
IMBERHOME FARM

Project
SPORTS FACILITIES

Drawing
PROPOSED 3G PITCH
CONSTRUCTION DETAIL



Drawn	SPB	Date	28-04-26	Scales	1:10
Checked		Plot No	01	Prelim	Check
					Final

Job No
Drawing No
MCA-MUK3532-D01

Rev