


-	Initial Issue					
Rev	A	m	e	n	d	By

SPECTATOR AREA

SYNTHETIC PITCH

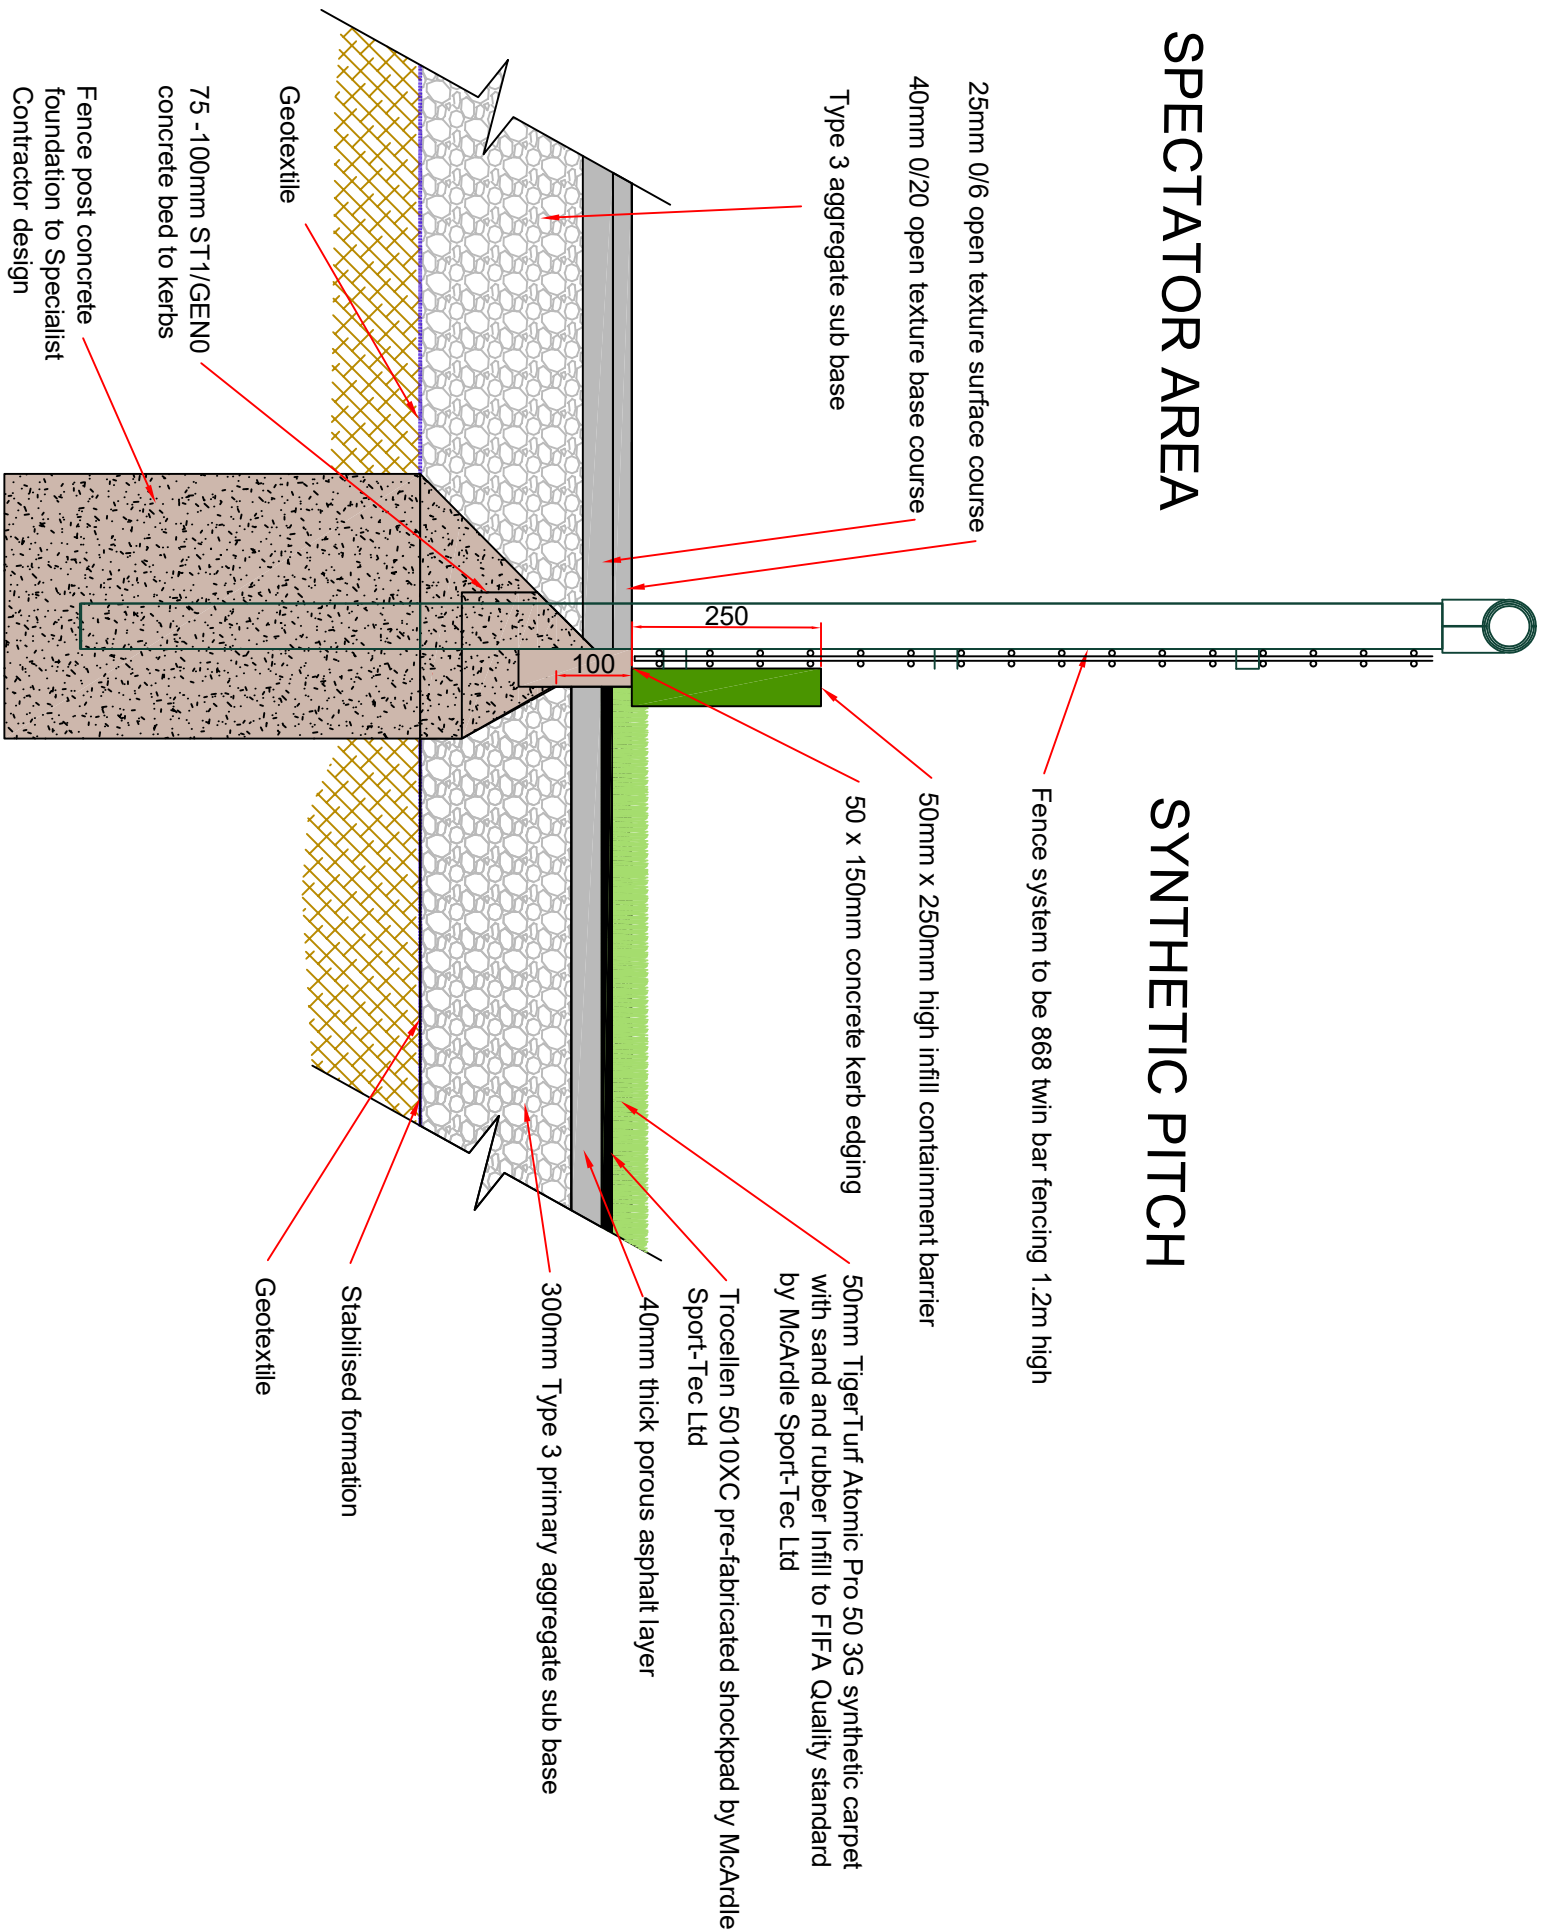

Client
IMBERHOME FARM

Project
SPORTS FACILITIES

Drawing
PROPOSED 3G PITCH
CONSTRUCTION DETAIL
SPECTATOR – PITCH



Drawn	SPB	Date	28-04-26	Scales	1:10
Checked		Plot No	01	Prelim	Check
					Final

Job No	Drawing No	Rev
	MCA-MUK3532-D02	