

-	Initial Issue					
Rev	A	m	e	n	d	Date
						By

Client

IMBERHOME FARM

Project

SPORTS FACILITIES


Drawing

PROPOSED ATHLETICS
TRACK CONSTRUCTION DETAIL



Drawn	SPB	Date	28-04-26	Scales	1:5 / 20
Checked		Plot No	01	Prelim	Check
					Final

Job No	Drawing No	Rev
	MCA-MUK3532-D03	

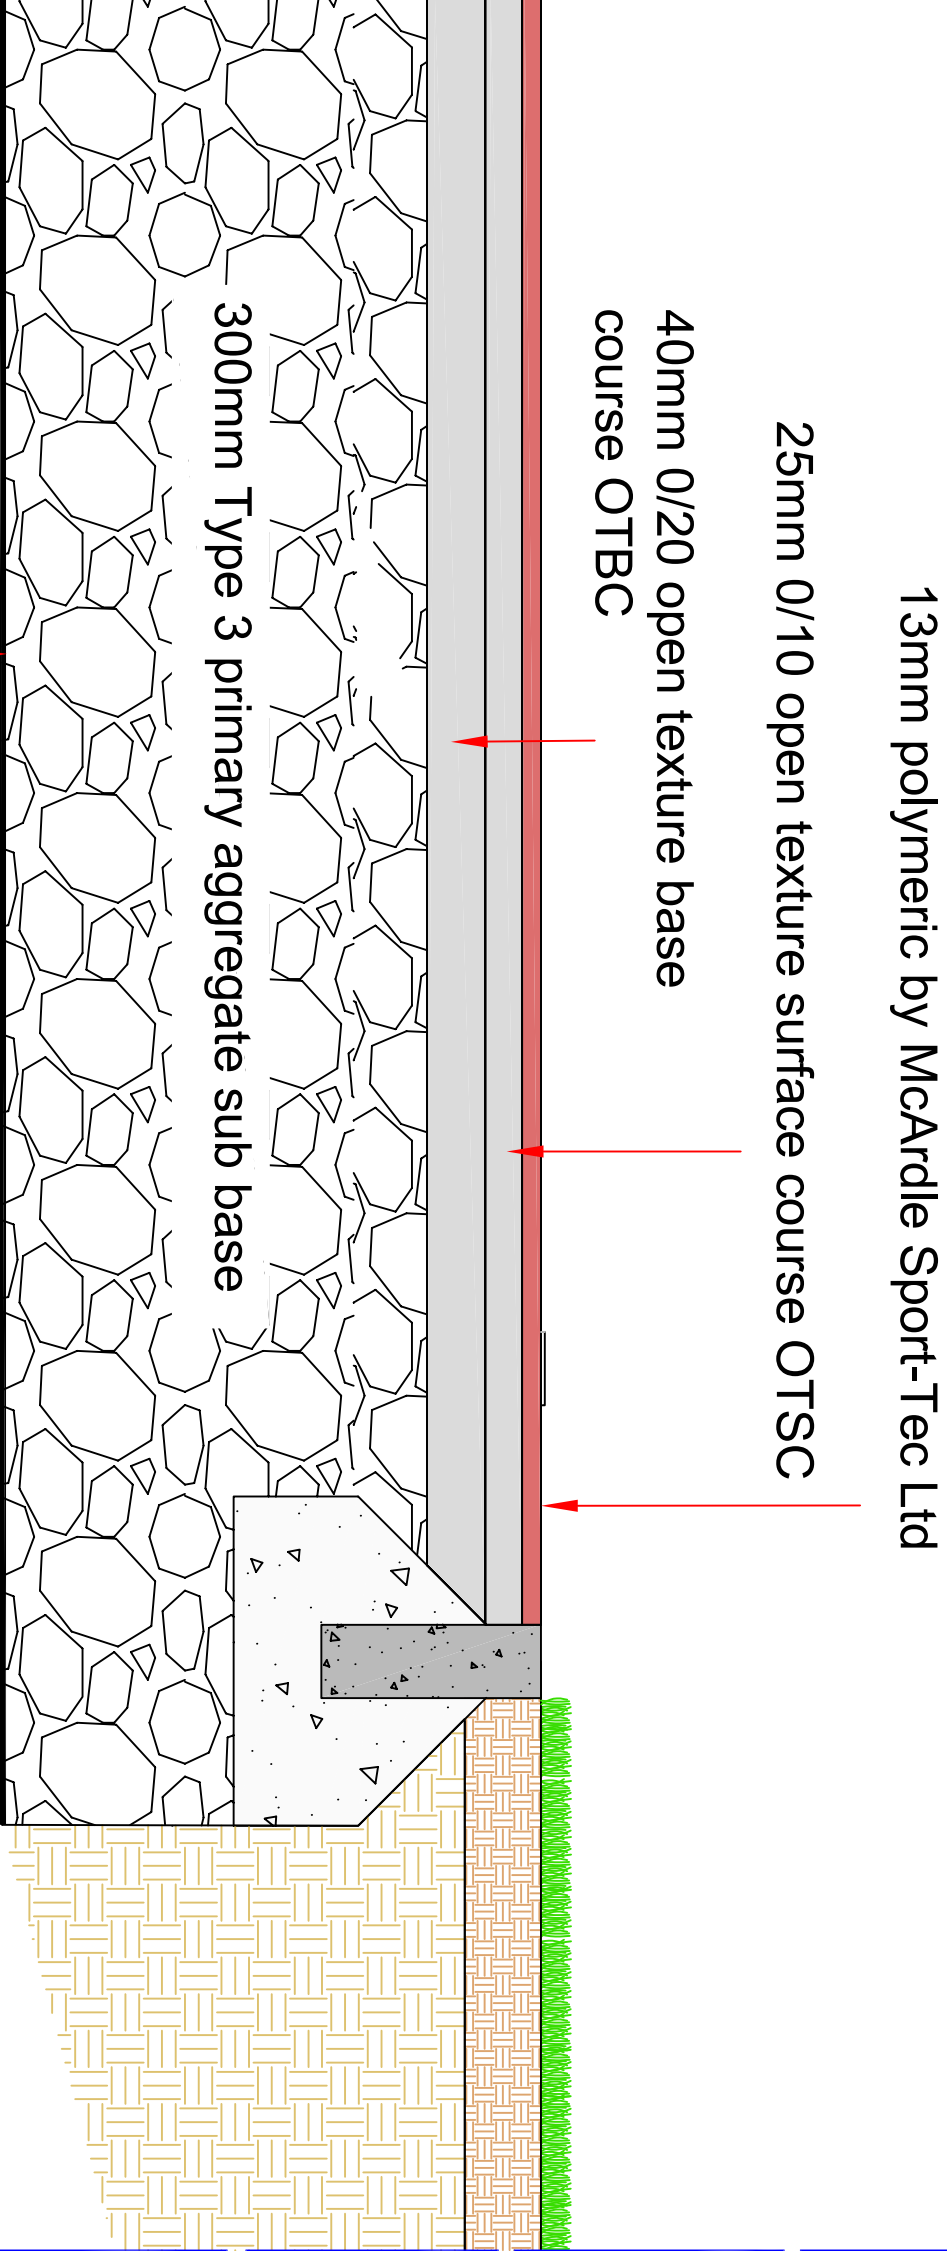

13mm polymeric by McArdle Sport-Tec Ltd

25mm 0/10 open texture surface course OTSC

40mm 0/20 open texture base course OTBC

300mm Type 3 primary aggregate sub base

Geotextile

Stabilised formation