
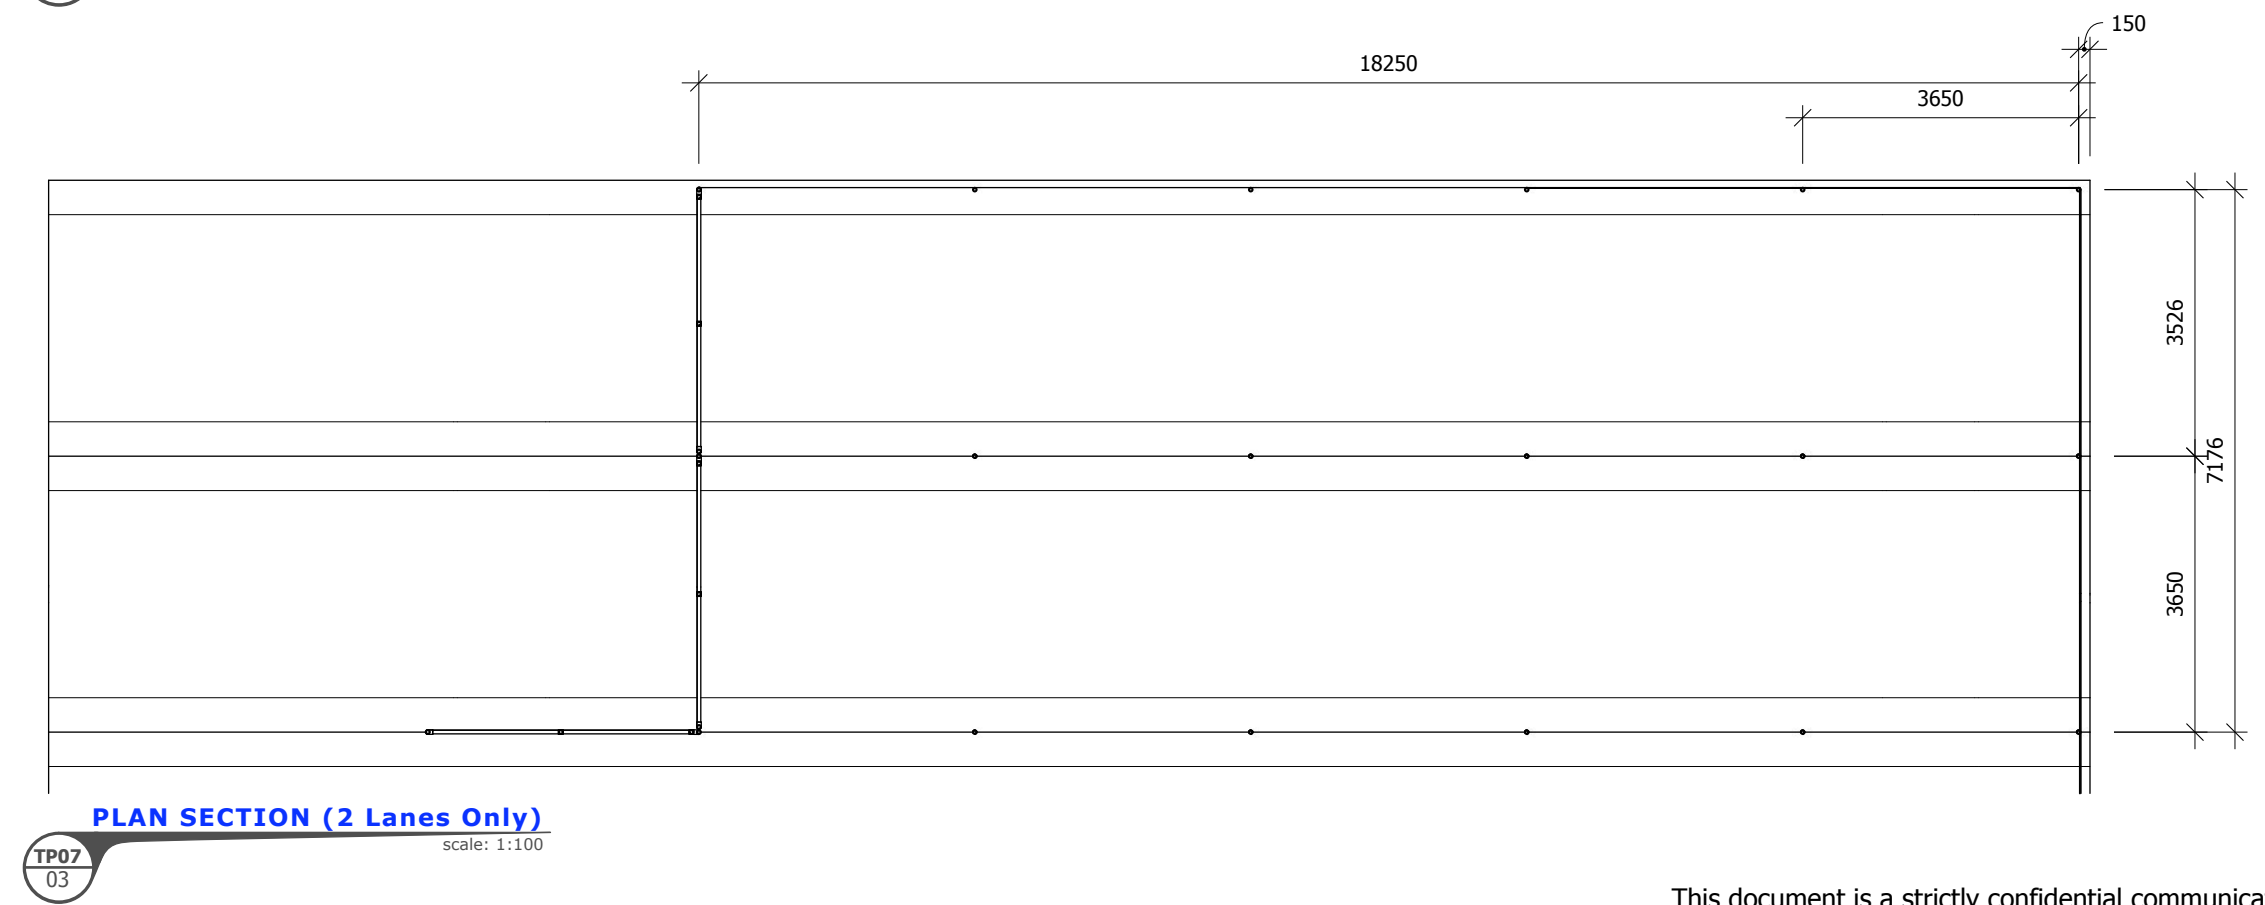
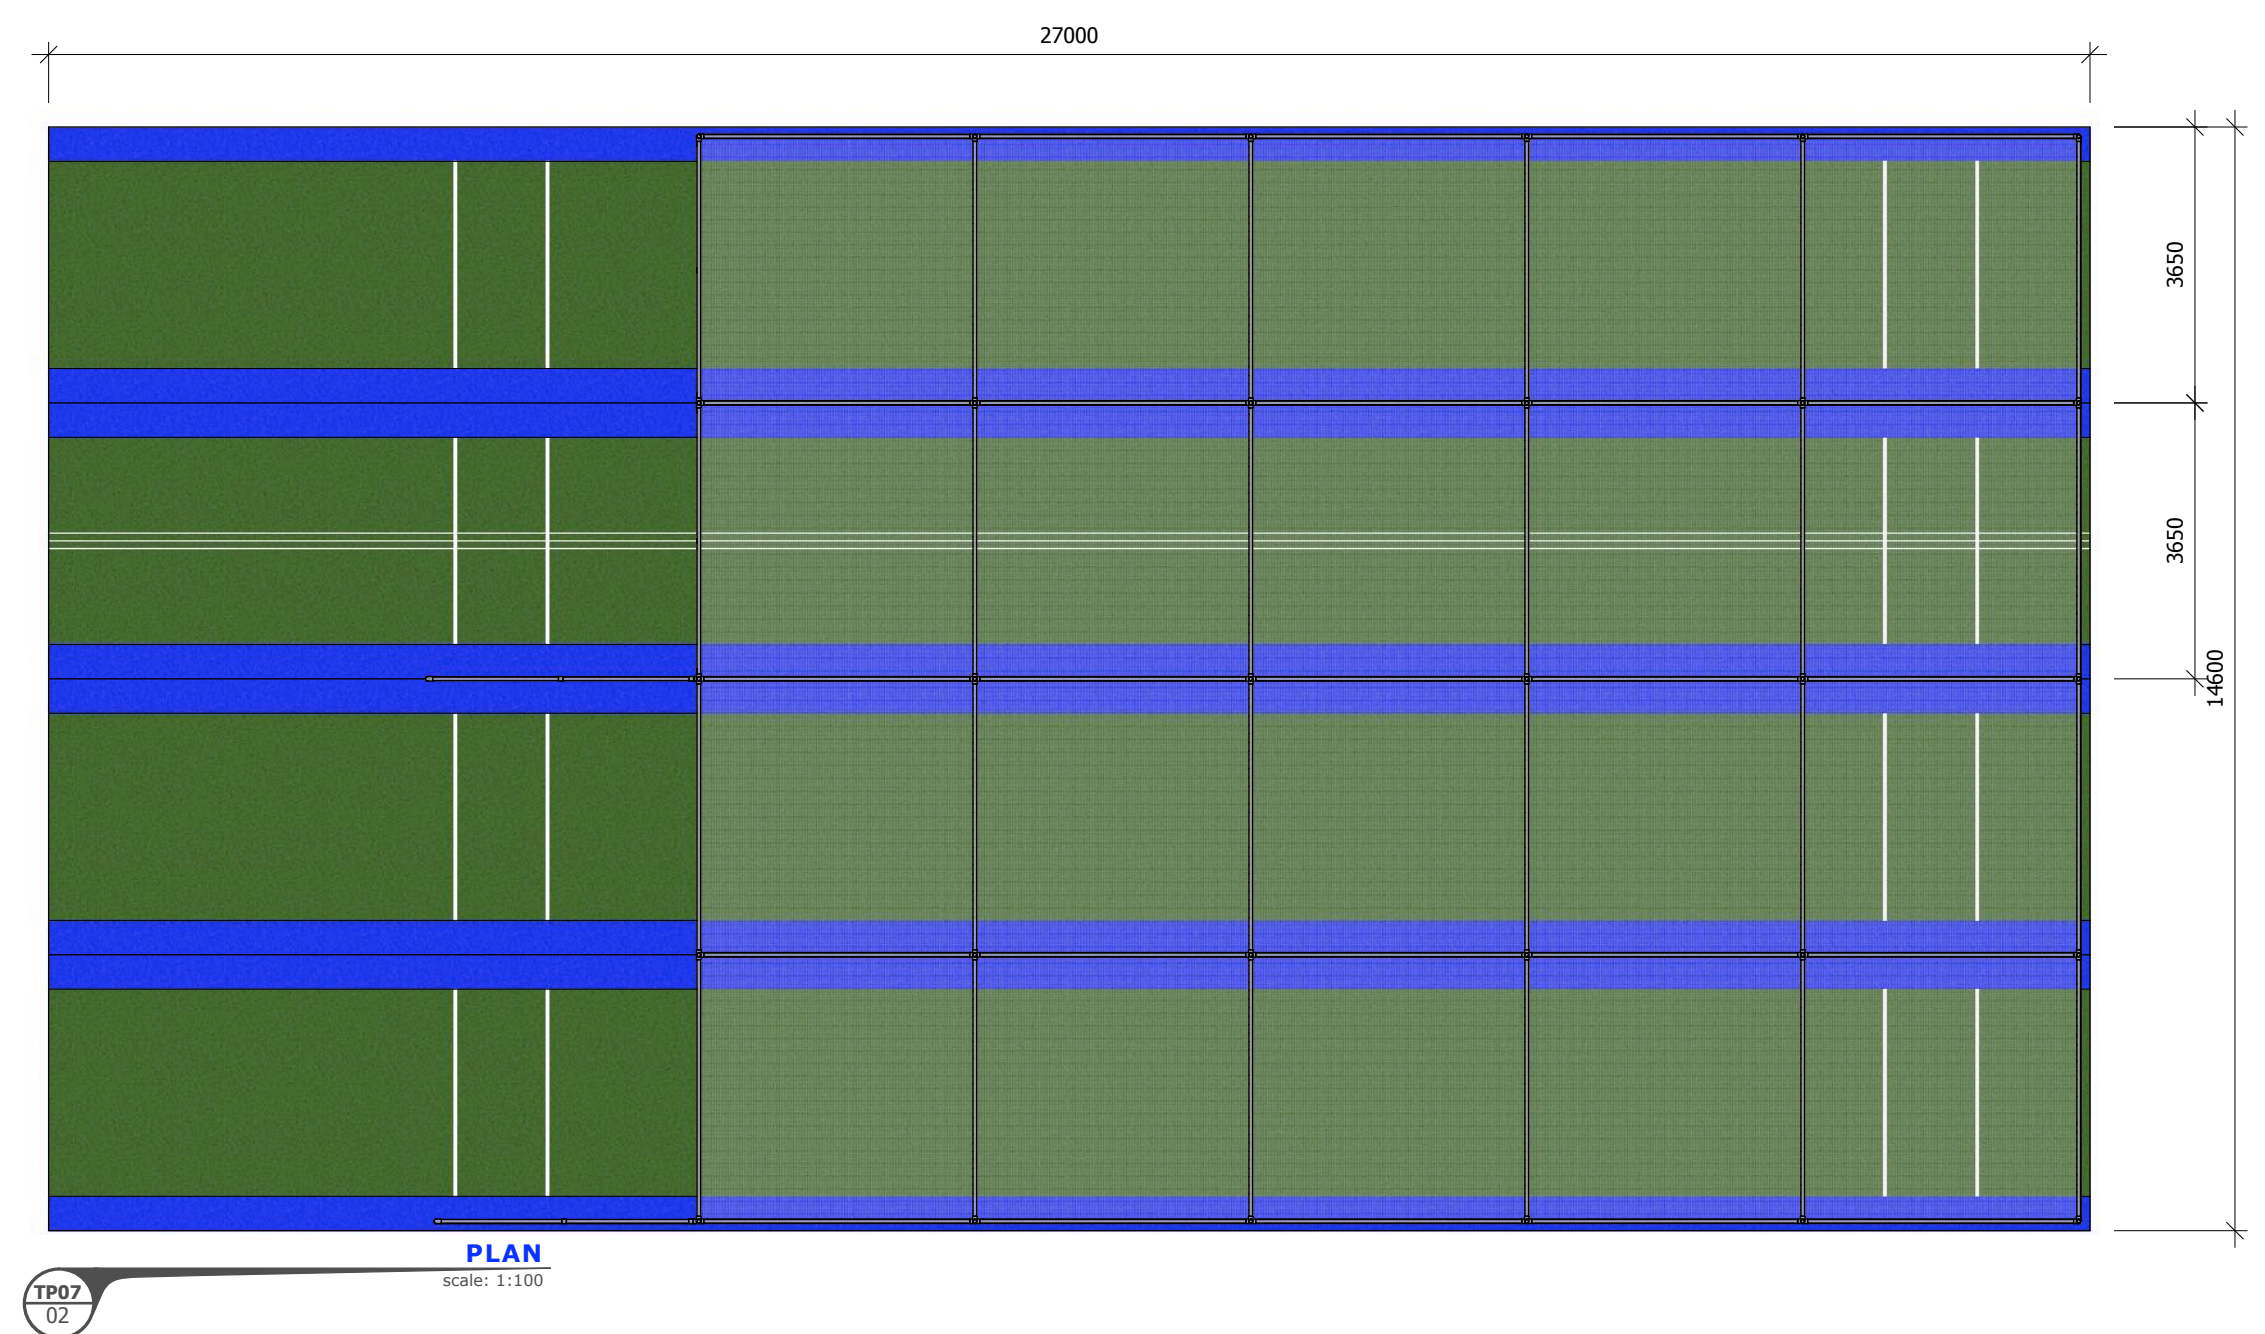
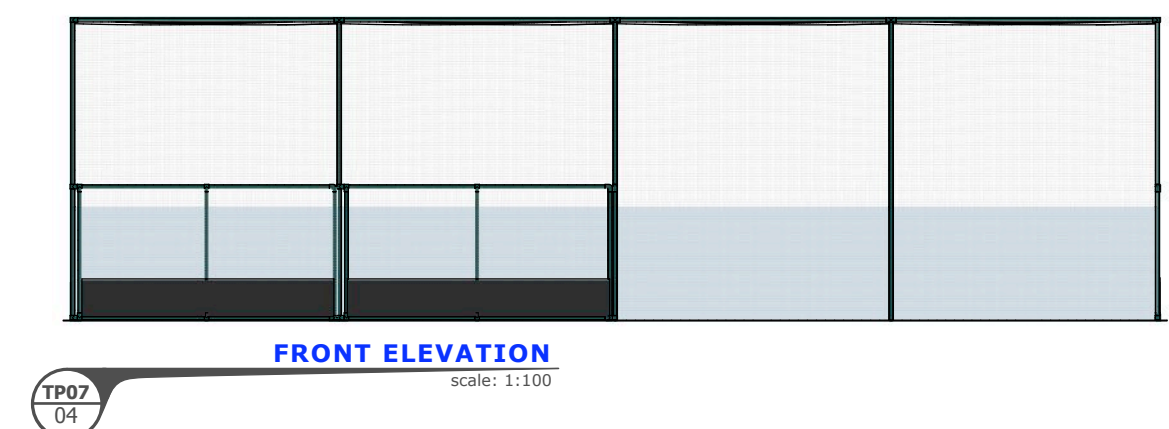


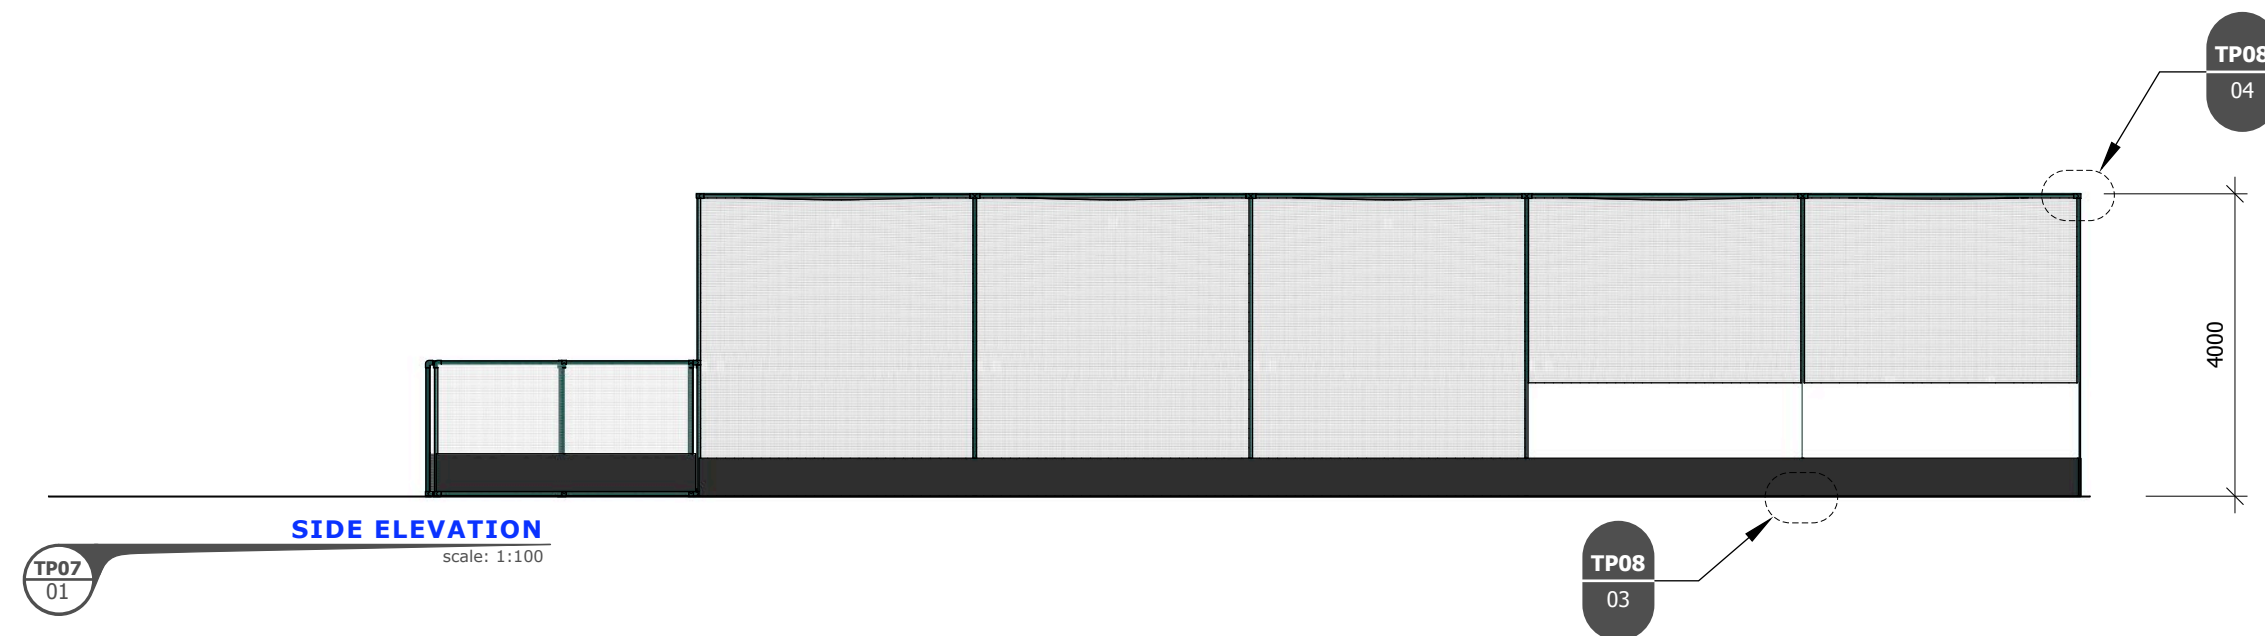

Specification for four lane open 'tp5t' system


Playing surface carpets
Overall four lane dimensions: 27m x 14.6m
'tp5' premium grade tufted synthetic playing surface carpets per lane: 27m x 3.65m single tone green
Optional: training aid - woven stump lines

Shock pads: per lane
'tp2' batting area: pace modifying shock pads for the pitching area
19m x 3.4m
'tp3' bowling area and run-up: load absorbing shock pad 8m x 3.6m

Steelwork system dimensions: per lane
Height: 4m
Lane length: 18.3mm
Width: 3.6 - 3.65m
48mm diameter galvanised steel tubes set in a 52mm diameter socket.
Optional: powder coated steelwork green
Optional: Lane end gate

Netting systems
18.3m x 4m Green HD Protection tunnels: exclusive total-play design
one seamless piece of total-play's 'HD' netting secured with PVC encapsulated tension wire
Optional: 'Wrap' batting curtains
Optional: protection skirt in black (PVC): protects the bottom section of netting, either 500mm high.


Security fence
All systems can be built with perimeter security fencing and gates.
design options include gate width, fence height, colour and type of perimeter safety path.

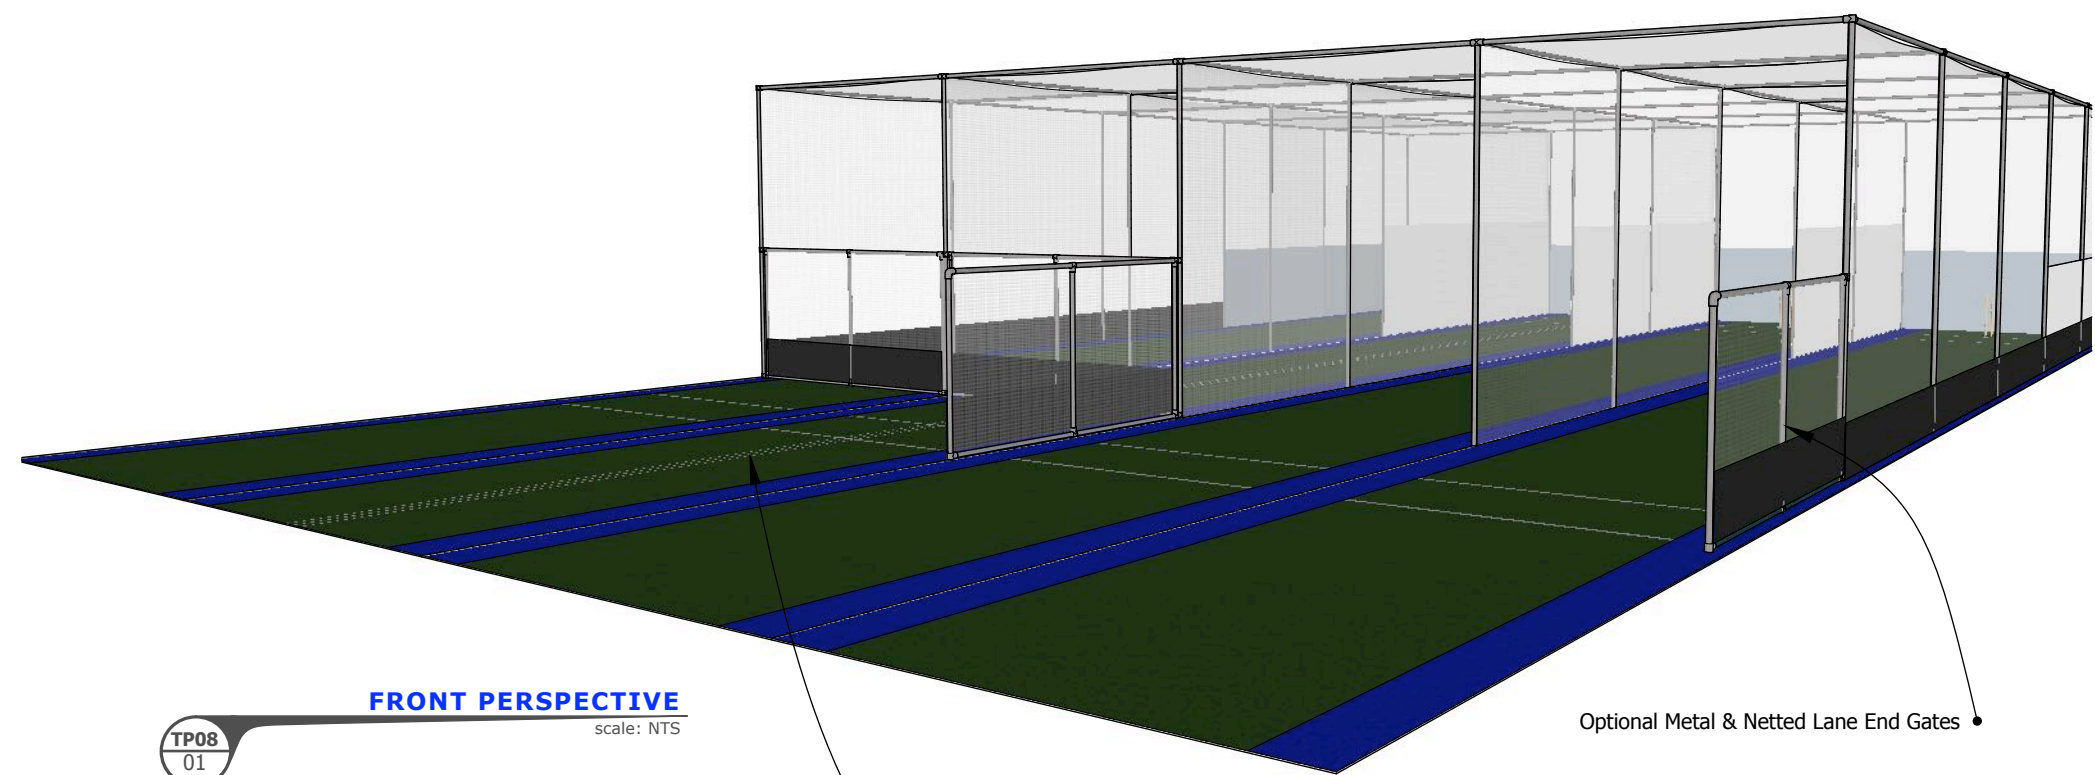


FRONT PERSPECTIVE
scale: NTS
TP08 01

Optional Woven Training Lines

Optional Metal & Netted Lane End Gates

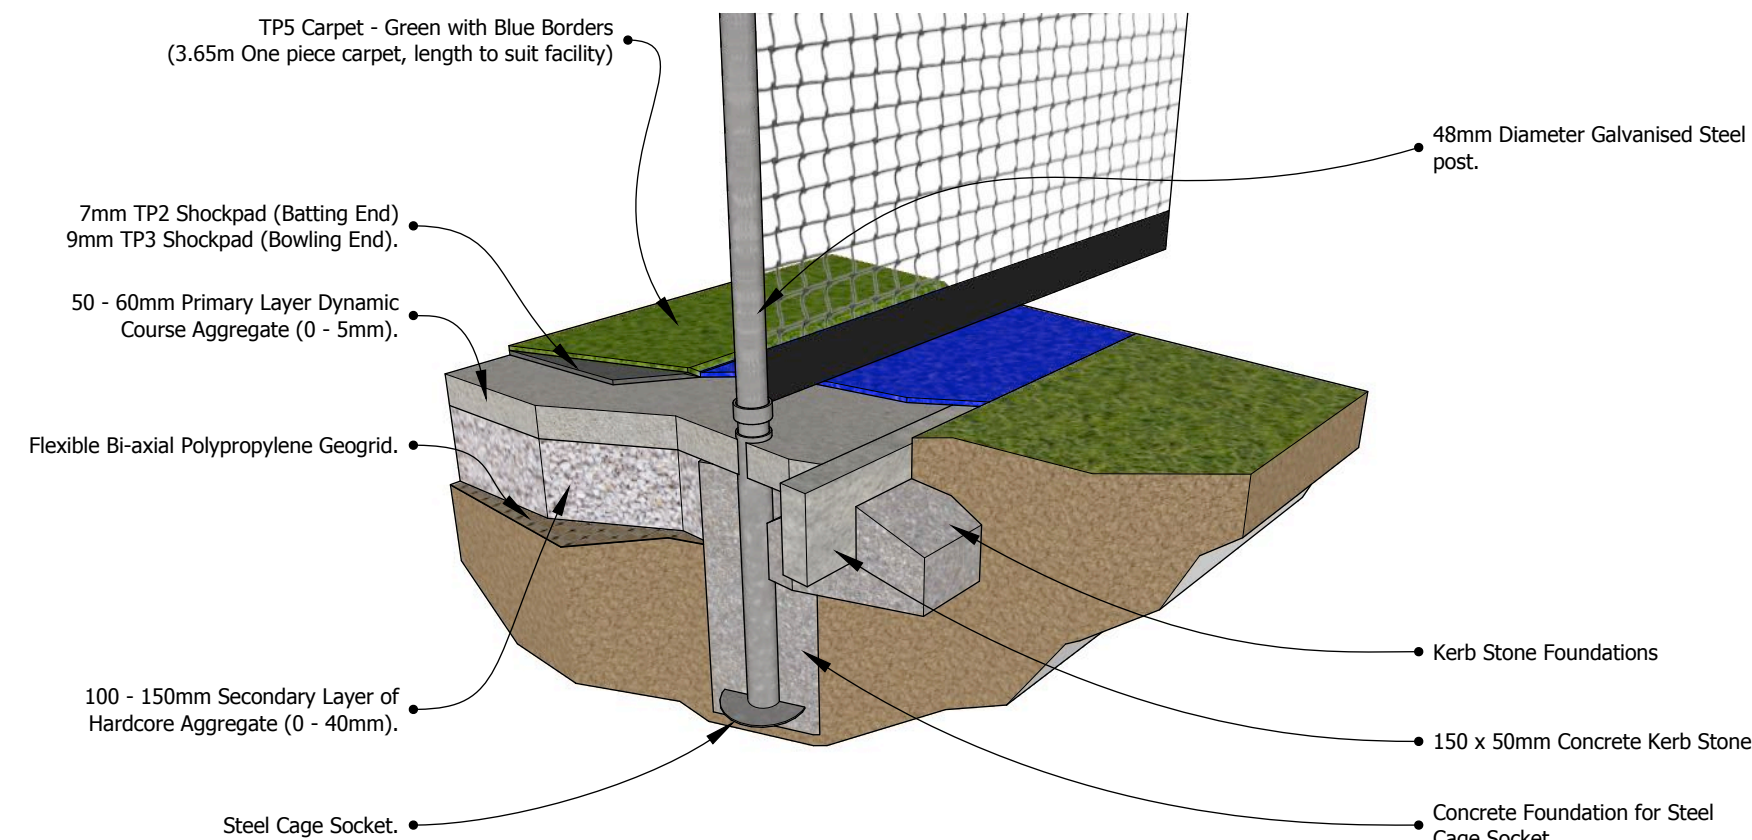

CAGE POST INSTALLATION
scale: NTS
TP08 03

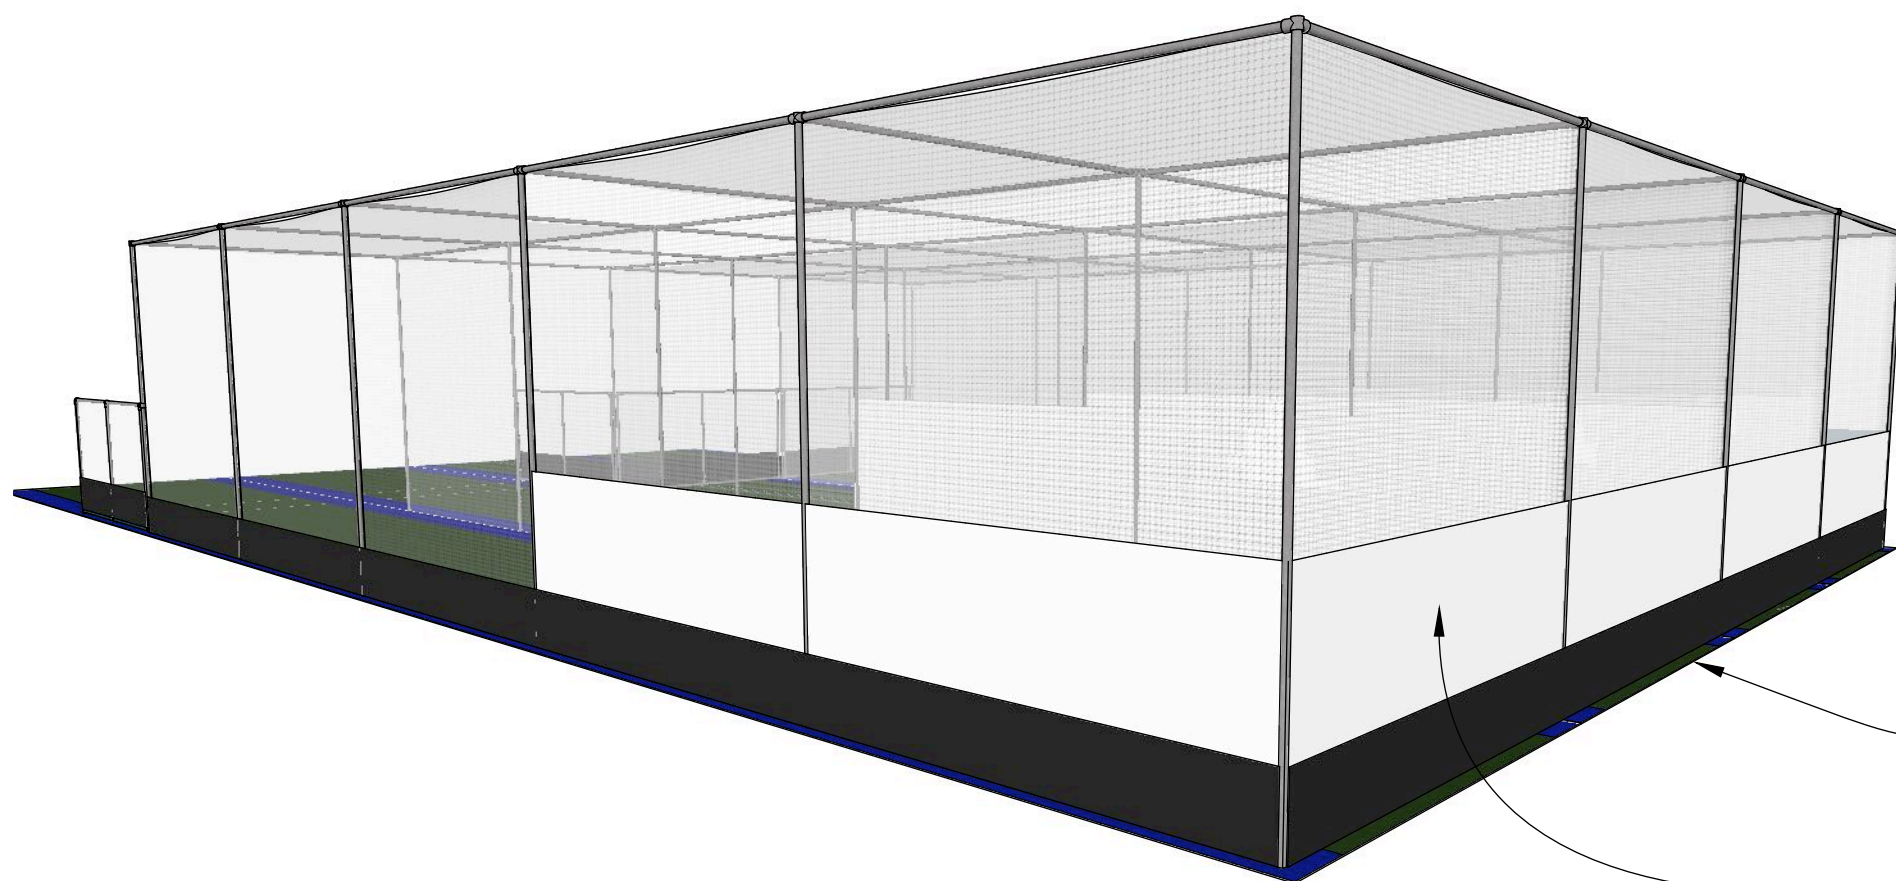


REAR PERSPECTIVE
scale: NTS
TP08 02

1.5m & 2m x 7.3m Optional Wrap Batting Curtains

Galvanised Corner with Steel Tubes
Optional Powder Coating

Galvanised Steel Hook

48mm Galvanised Steel Upright
Powder Coating Optional

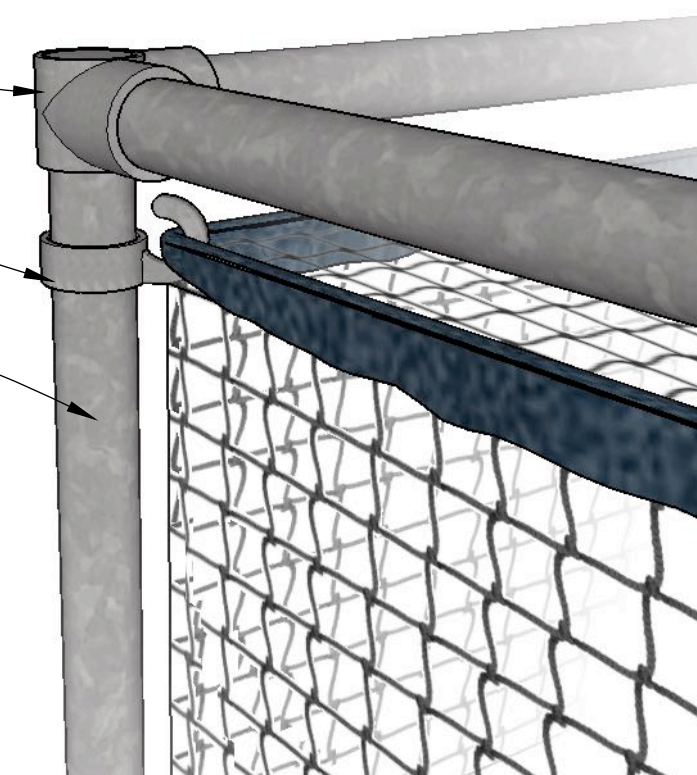

TOP CORNER DETAIL
scale: NTS
TP08 04

This document is a strictly confidential communication to and solely for the use of 'The Client'. This document and the information in it, are provided in confidence to 'The Client', for the sole purpose of exploring potential ground development works. No part of it may be reproduced or communicated to any other third party without the express written permission of total-play Ltd