


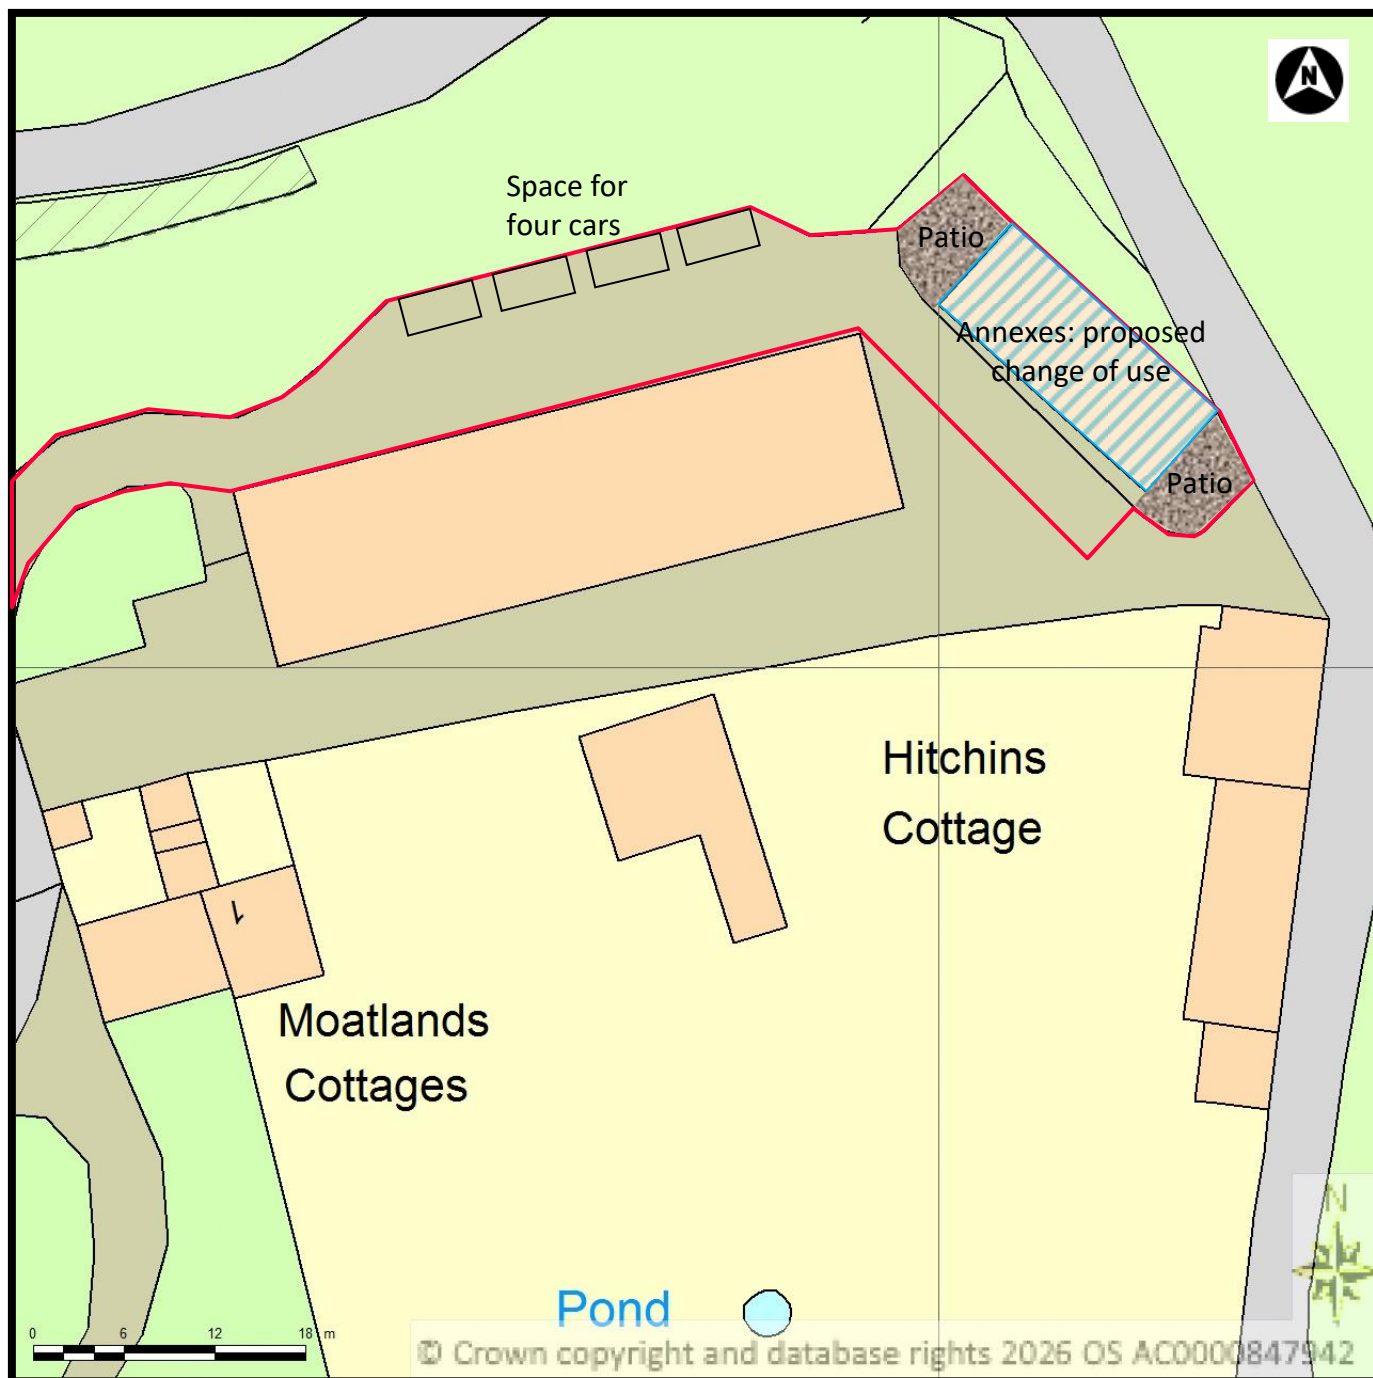

PLANNING		
 Alpha Planning Ltd.		email: applications@alphaplanning.ltd.uk website: www.alphaplanning.ltd.uk telephone: 07594 189 858
project HITCHINS COTTAGE, VOWELS LANE RH19 4LL	drawn DGu 23/07/2026	scale 1:500 @ A4
dwg title BLOCK PLAN (WITH PARKING)	job no. APL/00426	drg. no. 001