
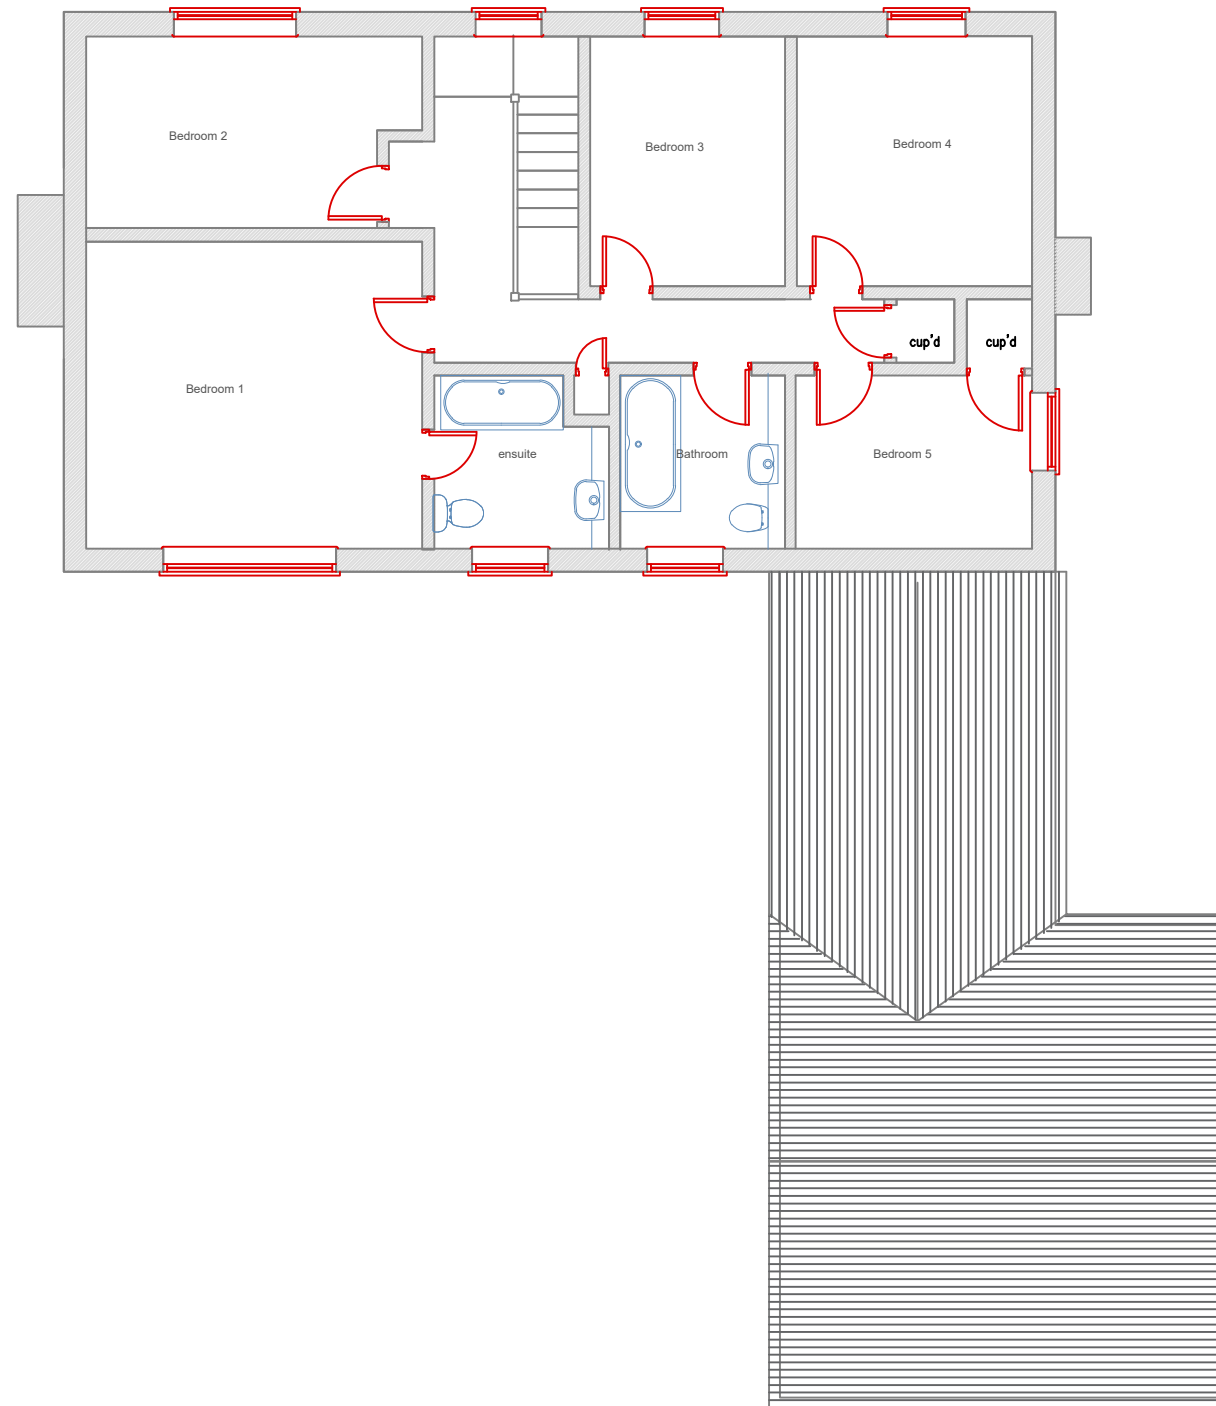


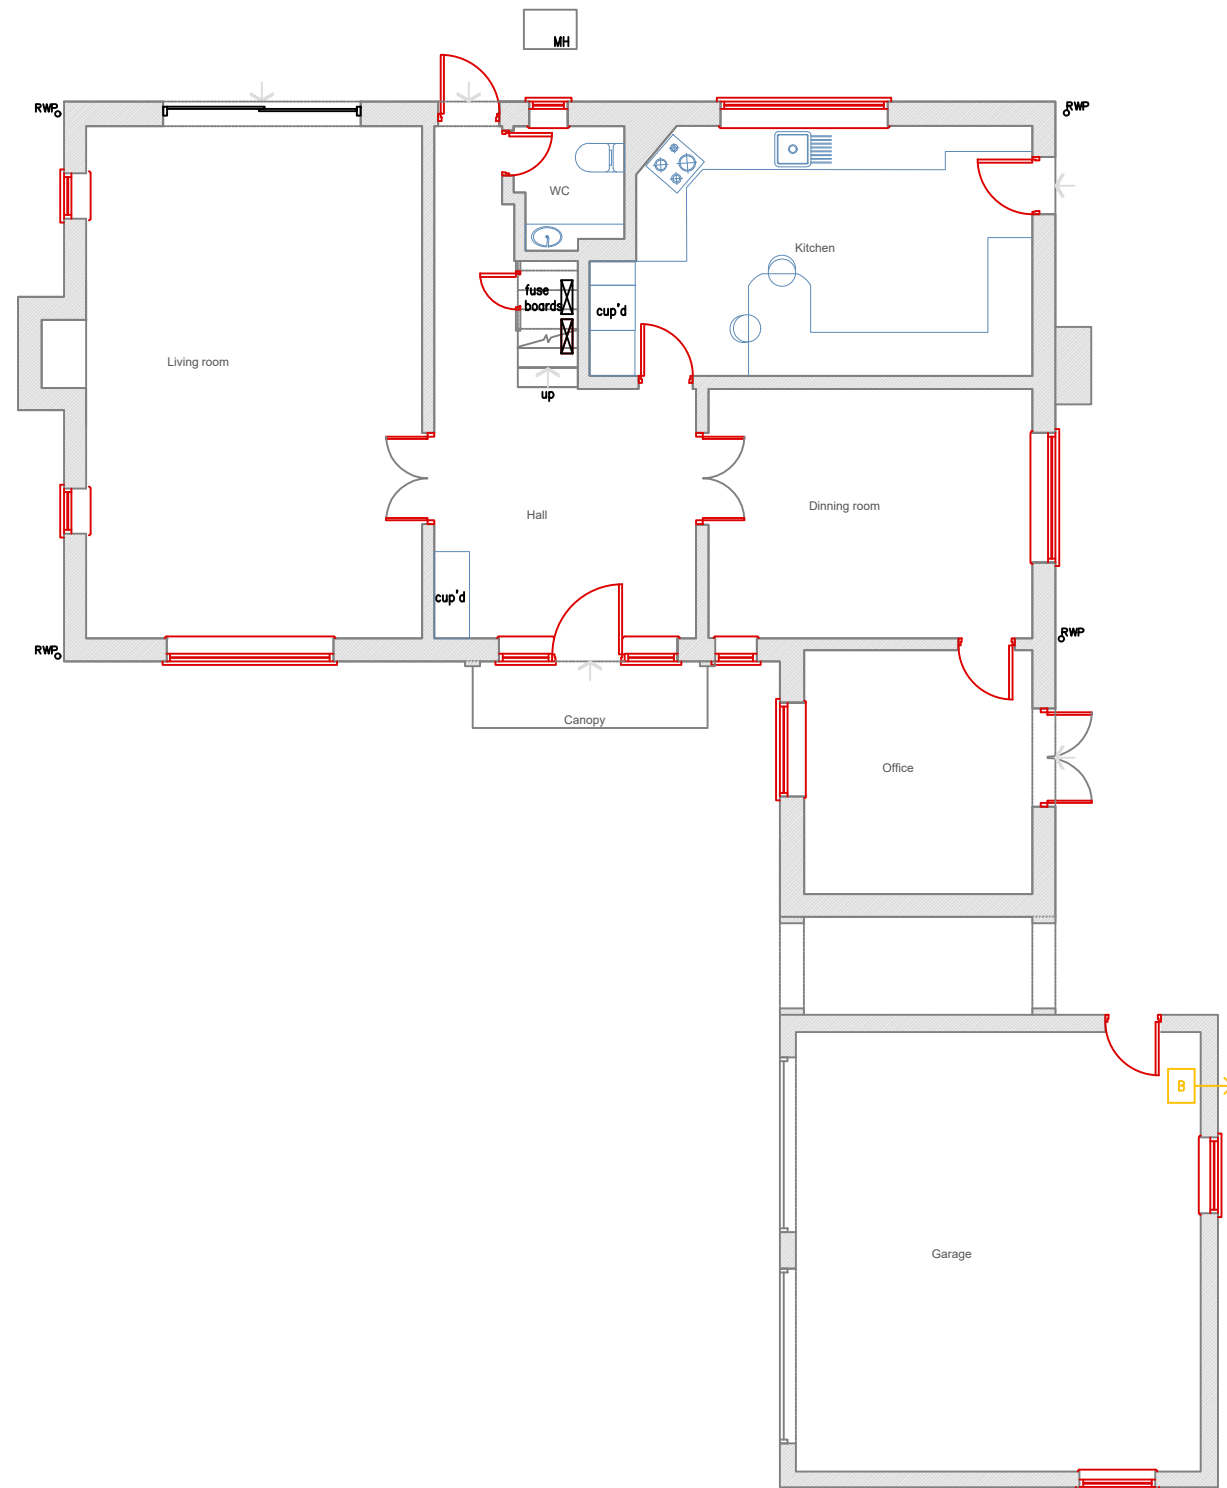

Do not scale. Written dimensions only are to be taken from this drawing.
All dimensions are to be checked on site before work is commenced.

[illegible]

37 Turners Mill Road
Haywards Heath, West Sussex
RH16 1NW

Title Existing Plans
Site 19 Lucastes Road,
RH16 1JN
Haywards Heath

Drawn by SABRINE	Date 18/03/2025	Project No 19LR	Scale 1:100@A3
---------------------	--------------------	--------------------	-------------------

Revision : -

Drawing status : ☐ - Concept / Design
☒ - Planning Permission
☐ - Building Control

