




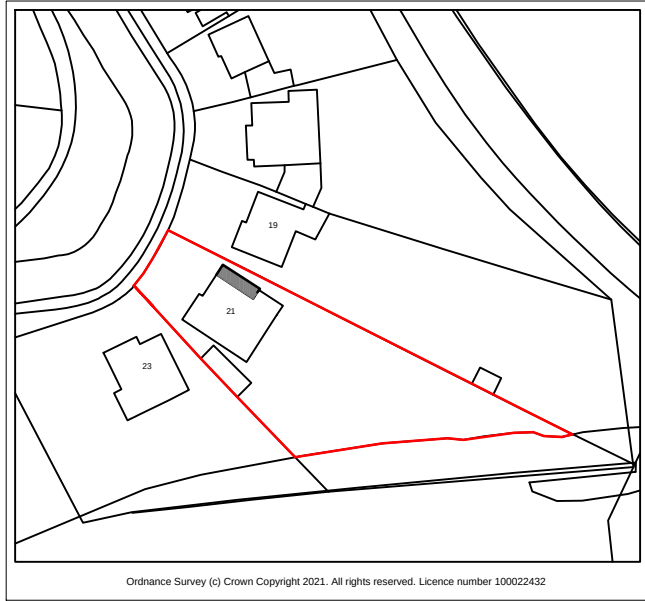

Location Plan

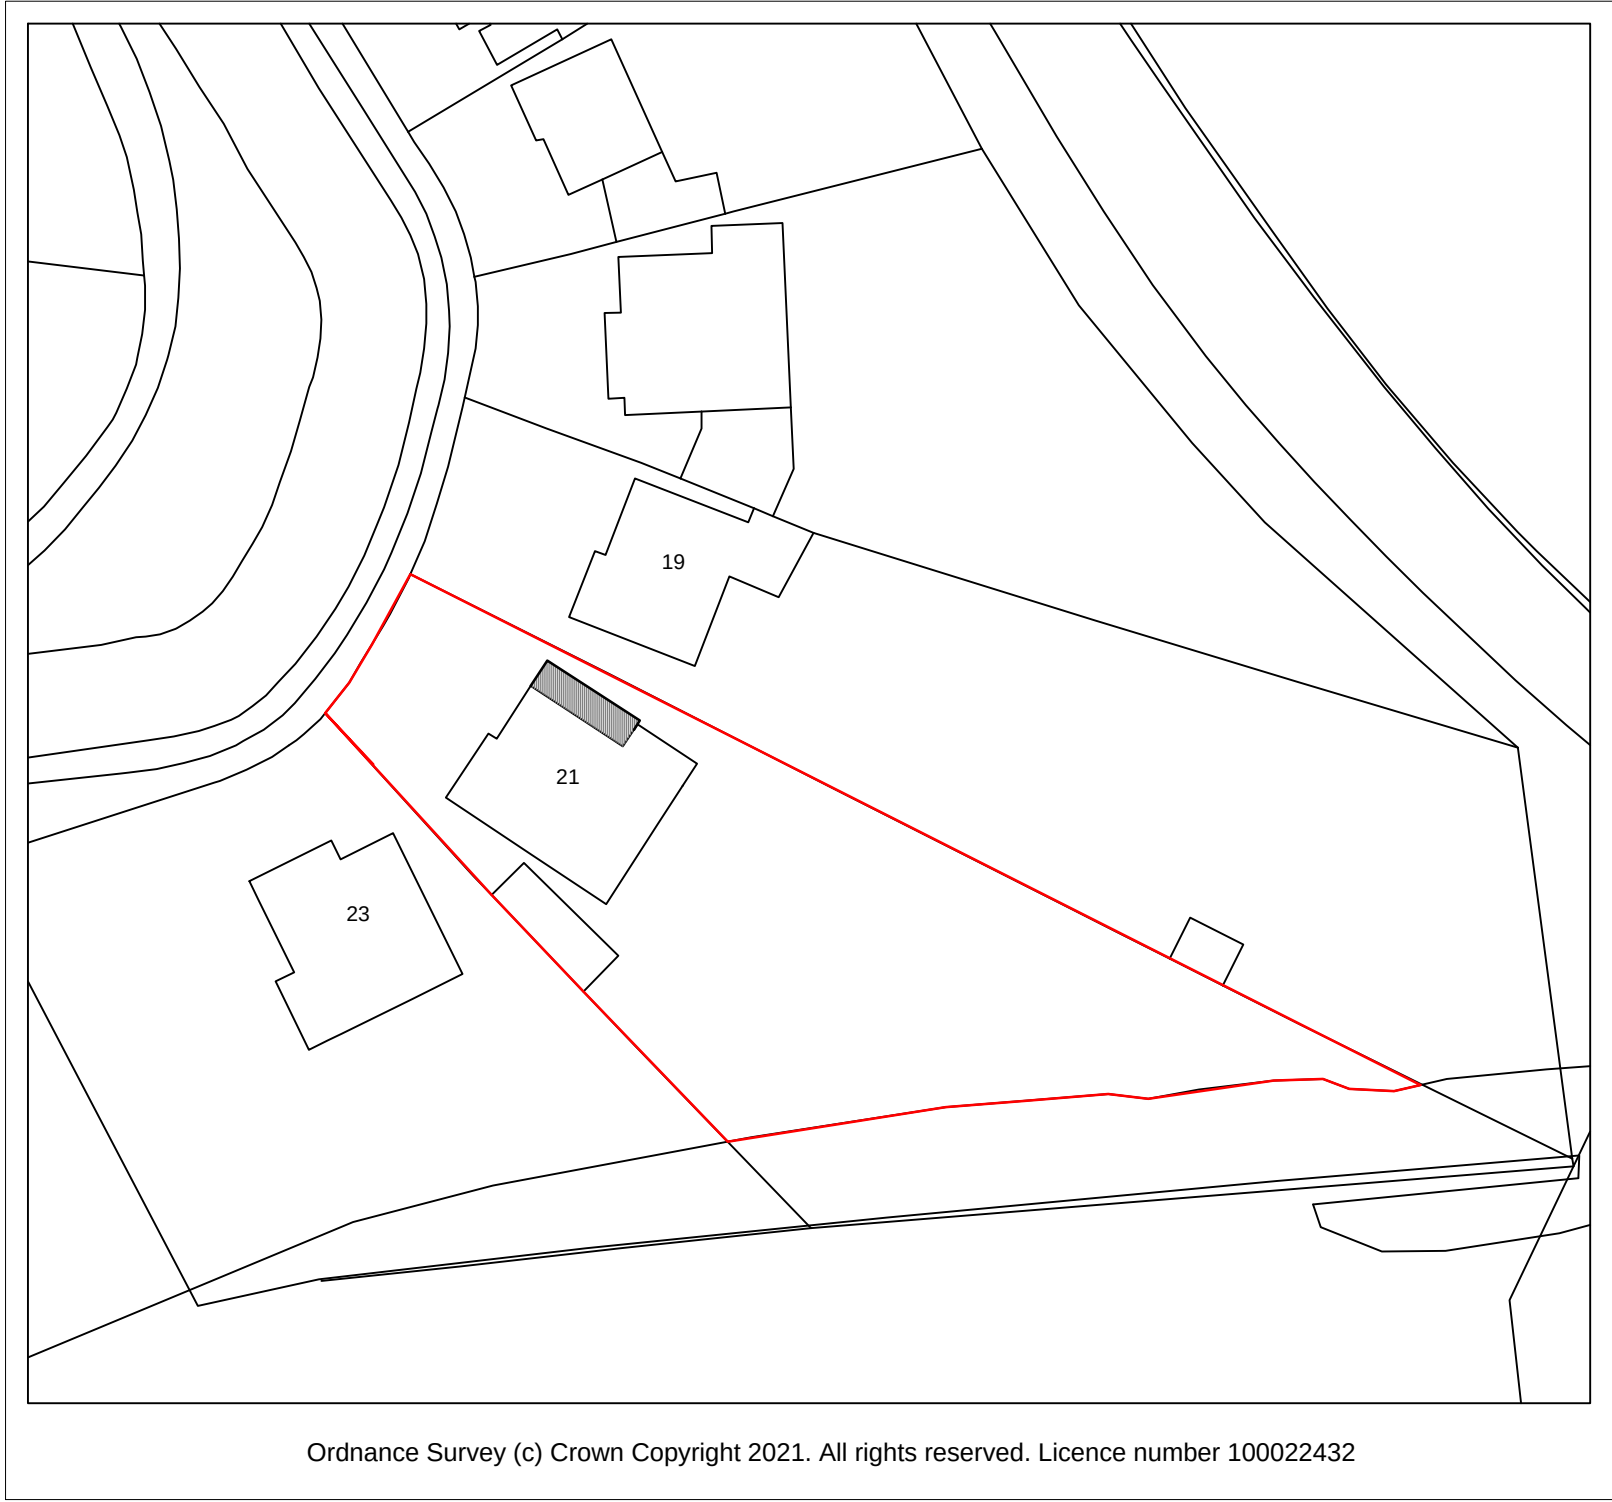

Block Plan

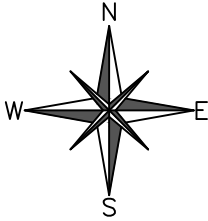

A.D. ARCHITECTURAL DESIGN LTD
www.adarchitectural.com Email: tony@adarchitectural.com Tel: 01342 825354

Project Title:
21 Blount Avenue,
East Grinstead,
RH19 1JJ

Drawing Title:
21 BA _00
Location and Block plan

Rev:

22nd April 25

Scale As Noted at A3