

B | D


BELMONT DESIGNS
ARCHITECTURAL PRACTICE

james@belmont-designs.co.uk
www.belmont-designs.co.uk
37 Ashenground Road
Haywards Heath
RH16 4PS
Tel: 01444 455161 Mobile 07885 387900

NOTES



DO NOT SCALE OFF THIS DRAWING.

CHECK ALL DIMENSIONS ON SITE BEFORE ANY WORK IS COMMENCED.
ALL GOODS MATERIALS AND WORKMANSHIP MUST CONFORM WITH CURRENT BUILDING REGULATIONS, BRITISH STANDARDS AND CODES OF PRACTICE.

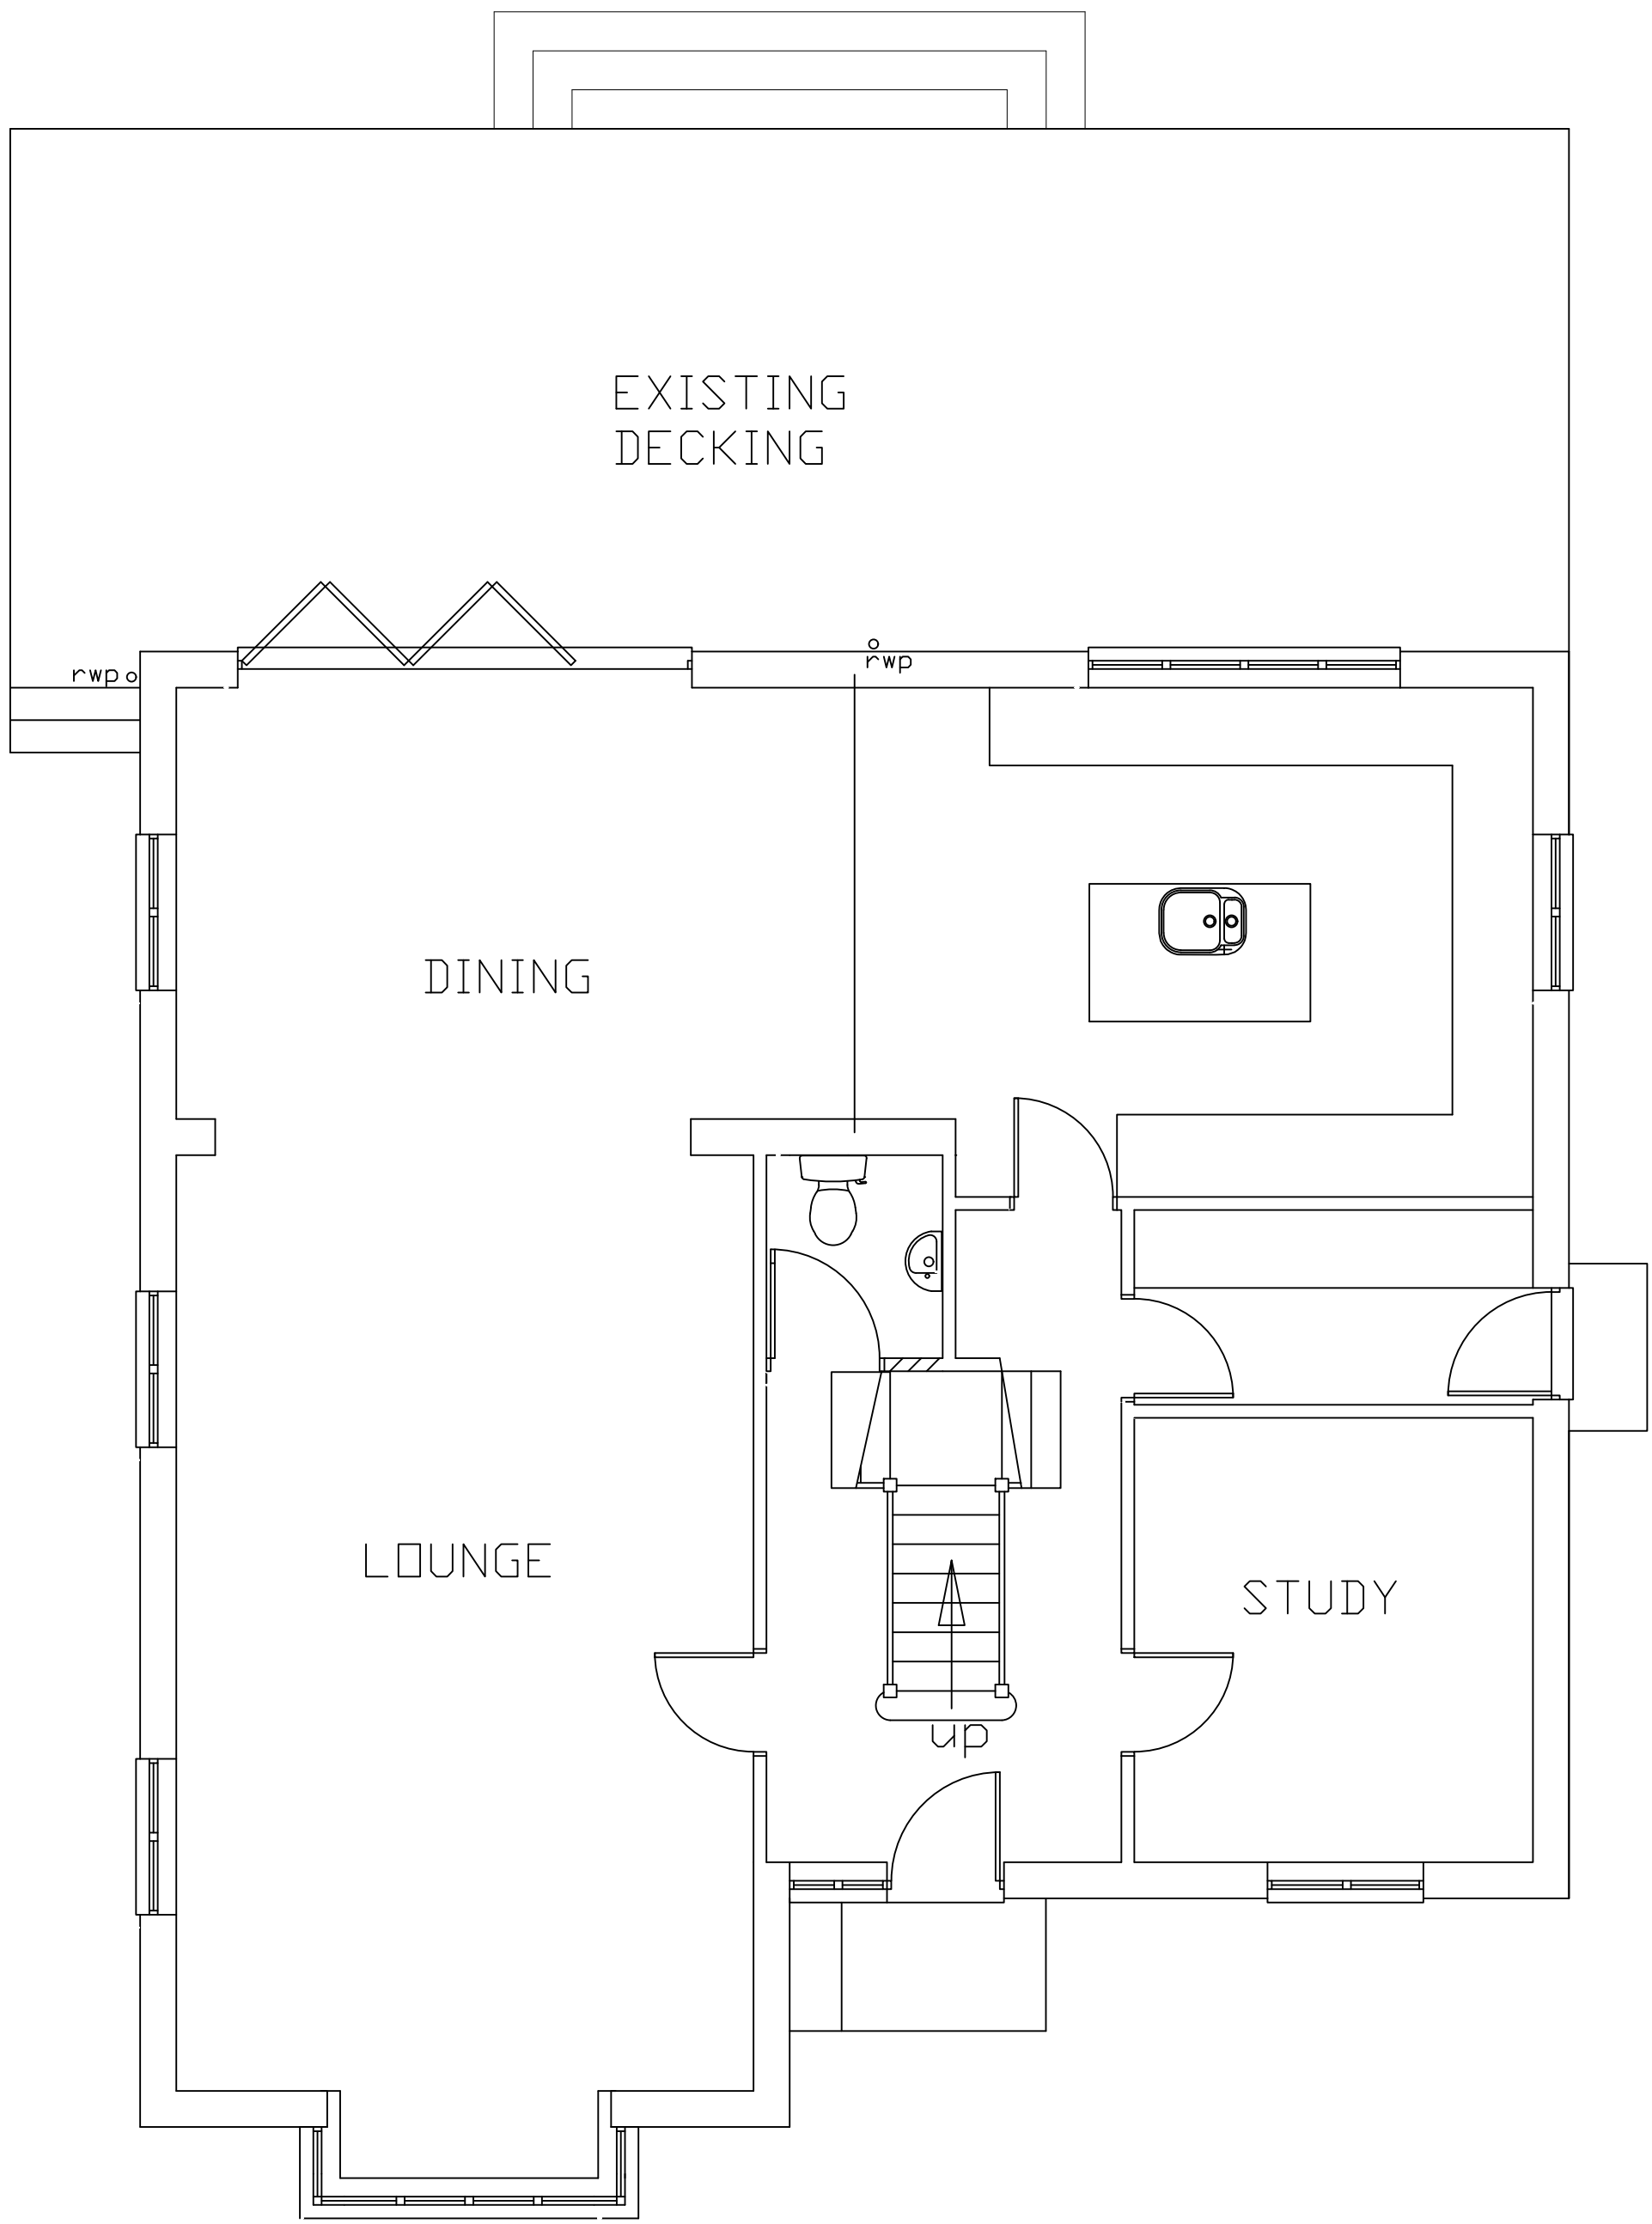

EXISTING GF PLAN

- KEY
- LED LIGHTS
 - EXTERNAL LED LIGHTS
 - LIGHT SWITCH WITH DIMMER

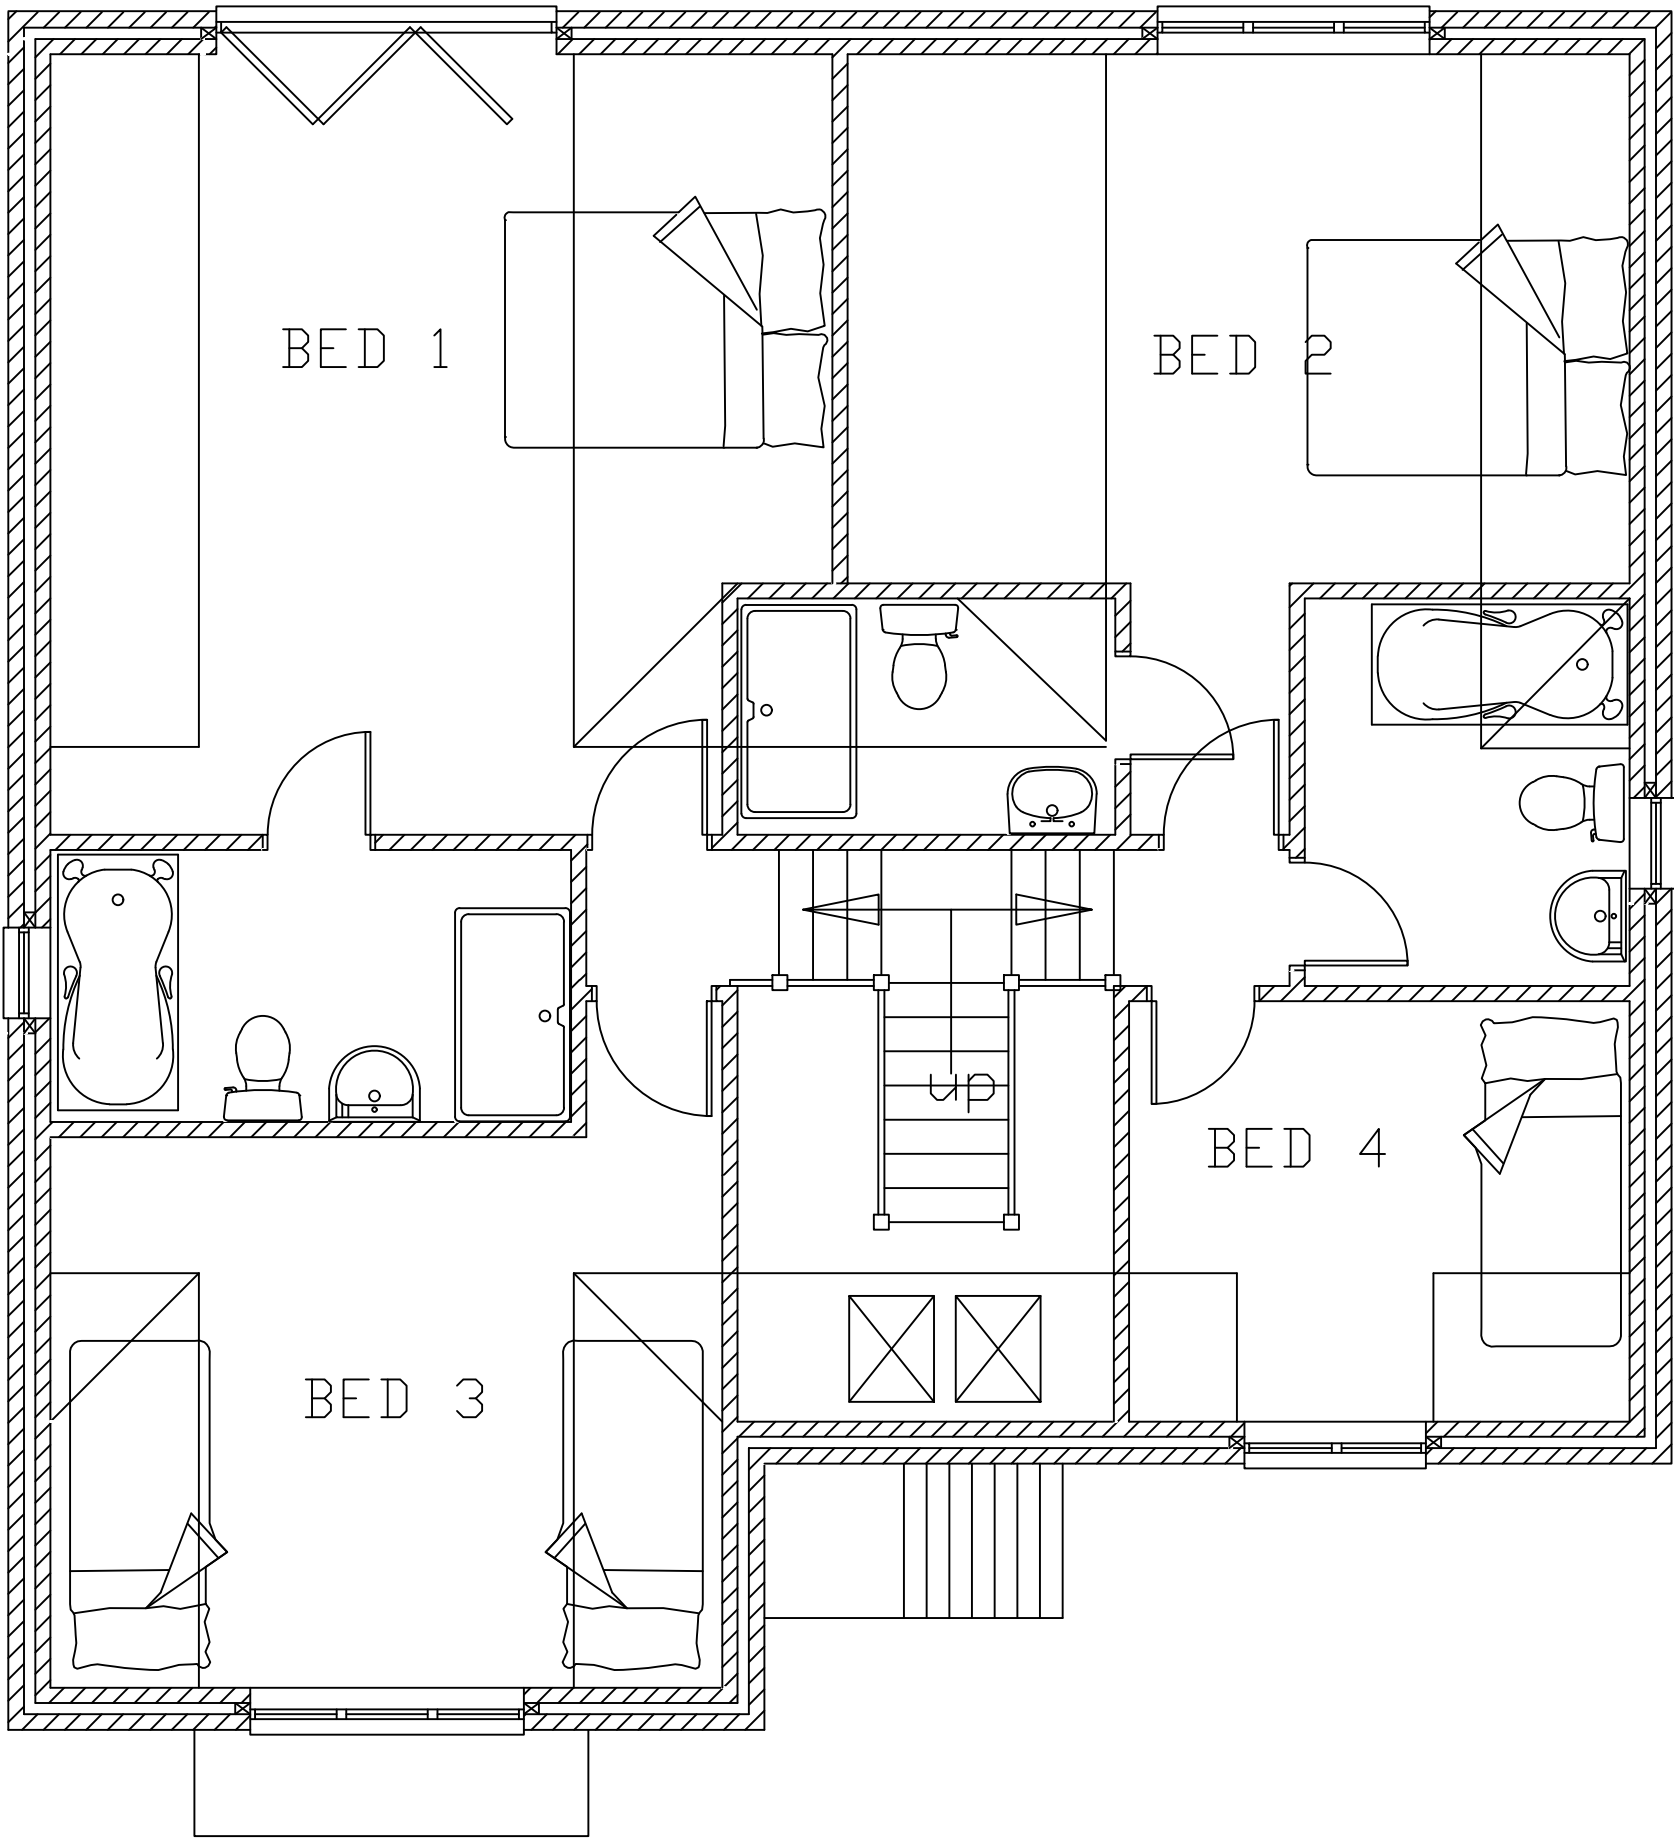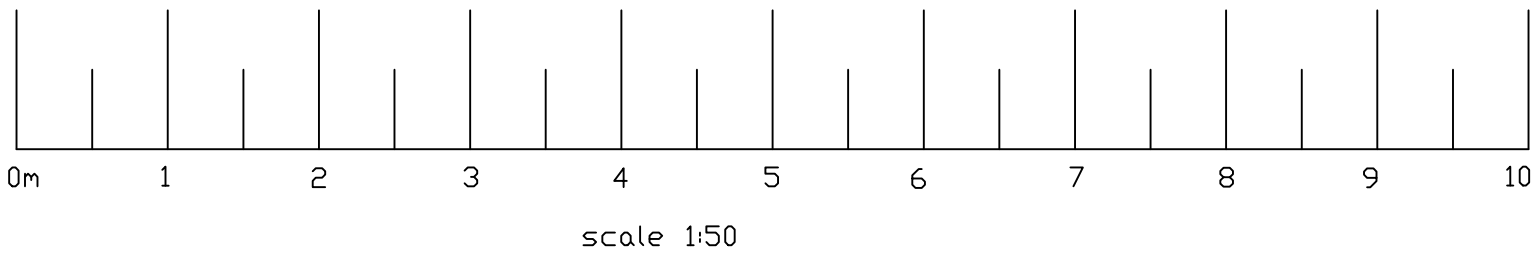

FF PLAN

Rev	Date	By	Amendment
-----	------	----	-----------

Client
Mr & Mrs Mehta

Site Address
**River Lodge
Scaynes Hill Road
Lindfield
RH16 2QQ**

Project
**Proposed single storey extension to
the rear of the property**

Drawing Title
**Existing GF and FF Plans -
Planning**

Date	Scale	Drawn By	JM
Feb 2025	1:50@A1	Checked By	JTM
Job No	Dwg No	Rev	
B.009.25	02	*	