





FRONT , N/W ELEVATION

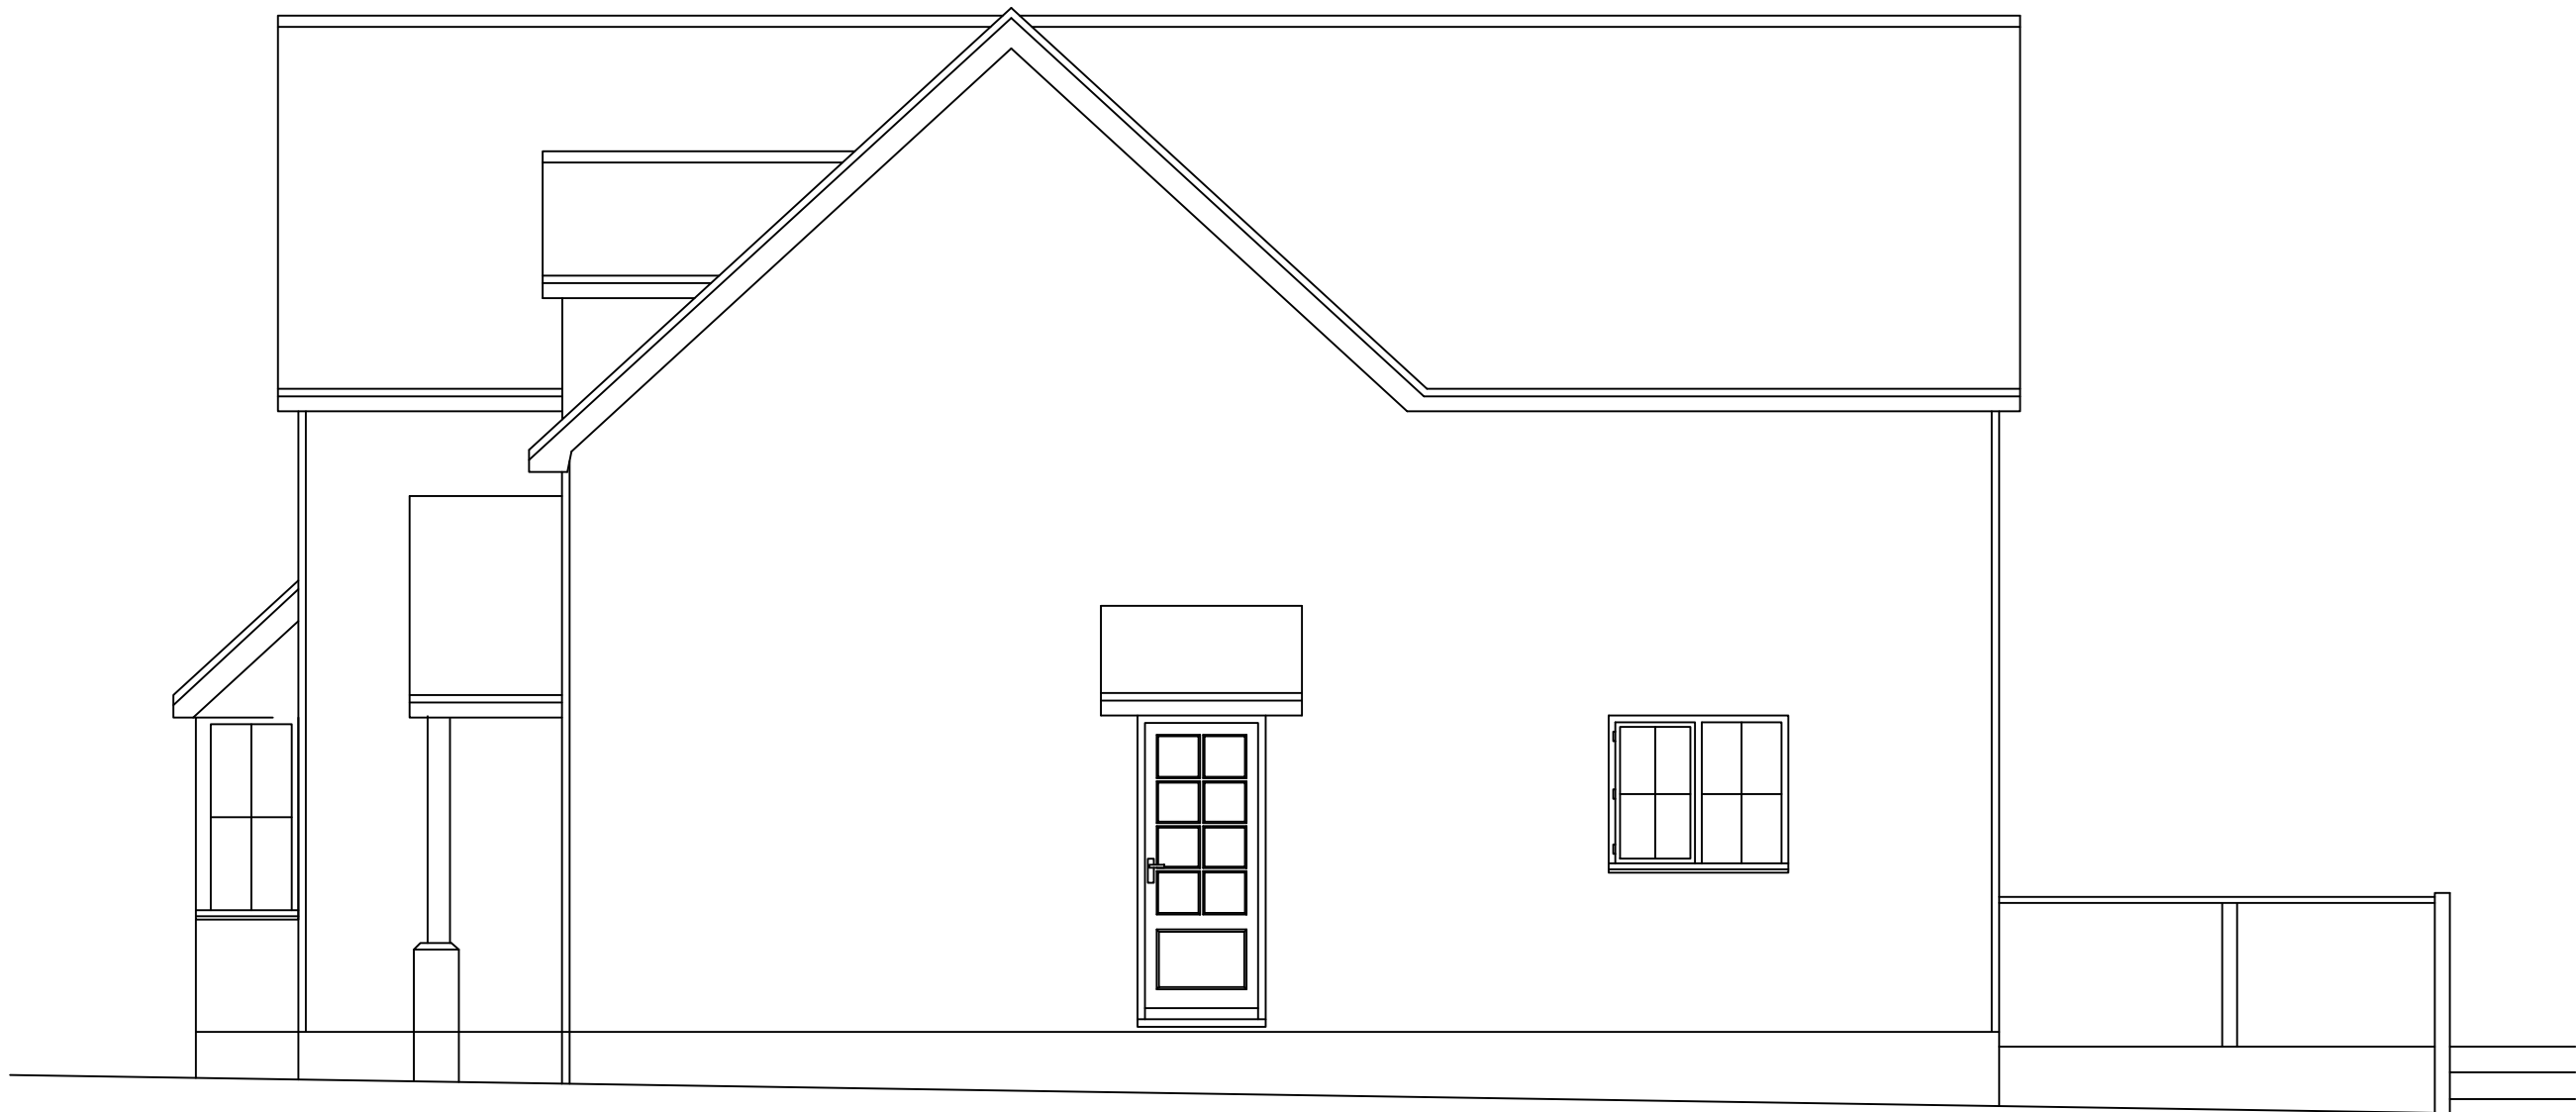


SIDE , S/W ELEVATION

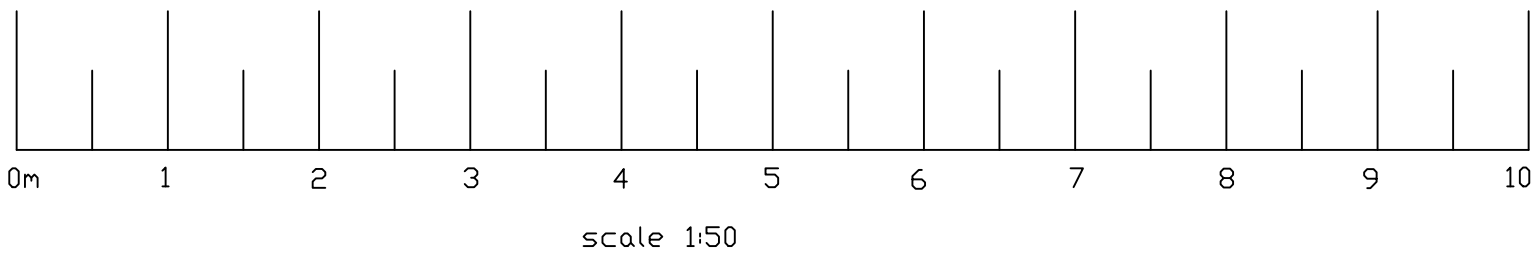

EXISTING ELEVATIONS



REAR , S/E ELEVATION

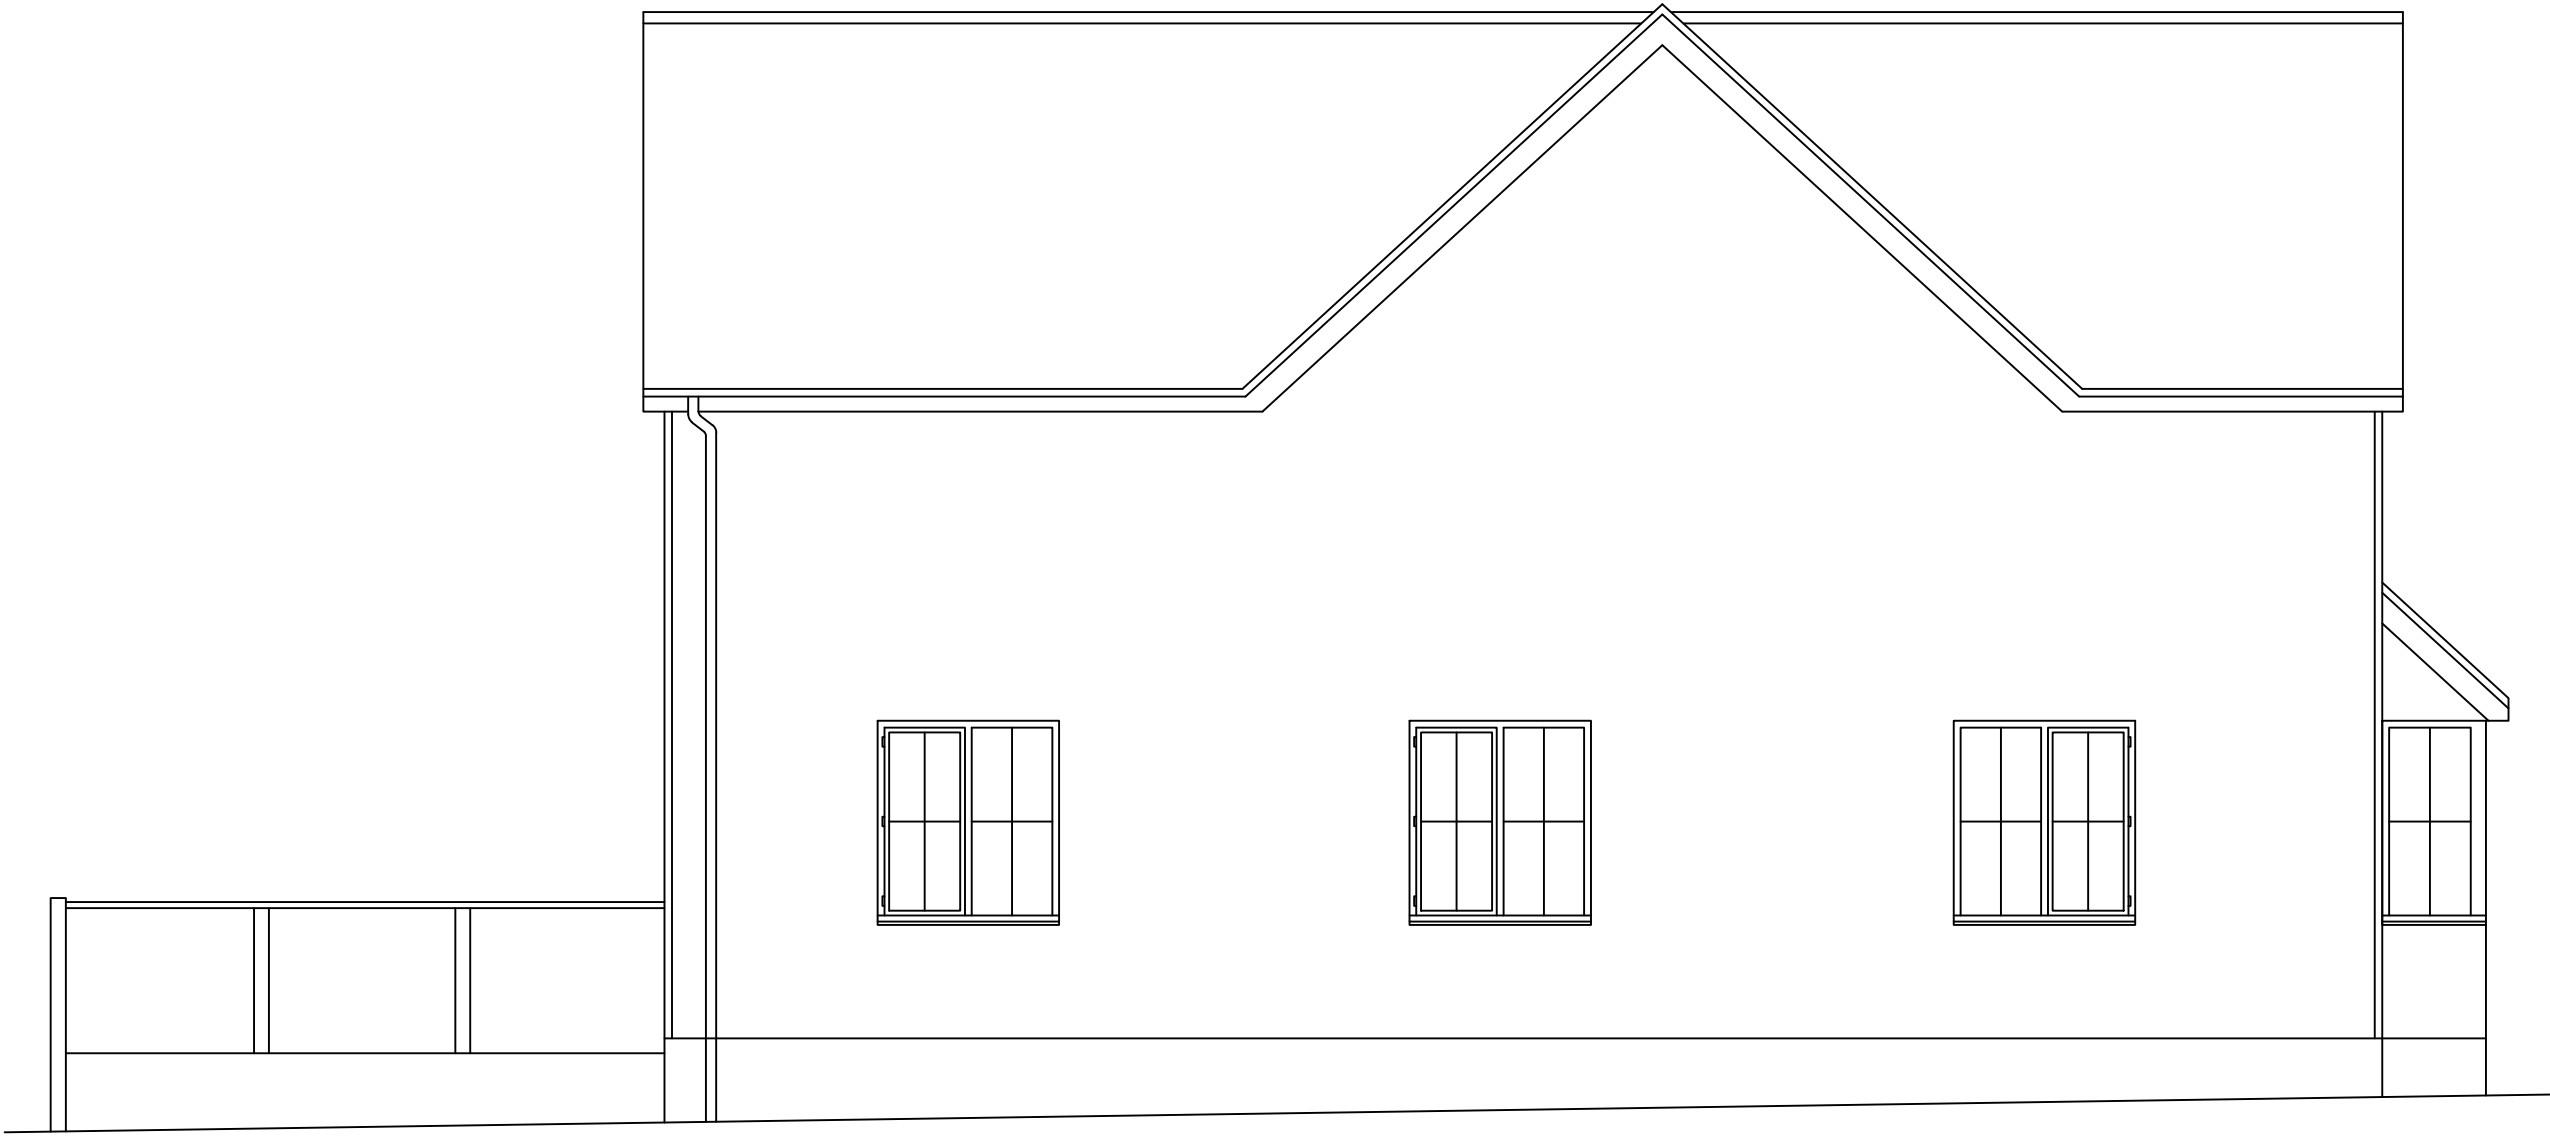

SIDE , N/E ELEVATION

B | D

BELMONT DESIGNS
ARCHITECTURAL PRACTICE

james@belmont-designs.co.uk
www.belmont-designs.co.uk
37 Ashenground Road
Haywards Heath
RH16 4PS
Tel: 01444 455161 Mobile 07885 387900

NOTES

DO NOT SCALE OFF THIS DRAWING.

CHECK ALL DIMENSIONS ON SITE BEFORE ANY WORK IS COMMENCED.
ALL GOODS MATERIALS AND WORKMANSHIP MUST CONFORM WITH CURRENT BUILDING REGULATIONS, BRITISH STANDARDS AND CODES OF PRACTICE.

Rev	Date	By	Amendment
Client Mr & Mrs Mehta			
Site Address River Lodge Scaynes Hill Road Lindfield RH16 2QQ			
Project Proposed single storey extension to the rear of the property			
Drawing Title Existing Elevations - Planning			
Date Feb 2025	Scale 1:50@A1	Drawn By JM	Checked By JTM
Job No B.009.25	Dwg No 03	Rev *	