



BELMONT DESIGNS
ARCHITECTURAL PRACTICE

james@belmont-designs.co.uk
www.belmont-designs.co.uk
37 Ashenground Road
Haywards Heath
RH16 4PS
Tel: 01444 455161 Mobile 07885 387900

NOTES

DO NOT SCALE OFF THIS DRAWING.

CHECK ALL DIMENSIONS ON SITE BEFORE ANY WORK IS COMMENCED.
ALL GOODS MATERIALS AND WORKMANSHIP MUST CONFORM WITH CURRENT BUILDING REGULATIONS, BRITISH STANDARDS AND CODES OF PRACTICE.

Rev	Date	By	Amendment
-----	------	----	-----------

Client
Mr & Mrs Mehta


Site Address
**River Lodge
Scaynes Hill Road
Lindfield
RH16 2QQ**

Project
**Proposed single storey extension to
the rear of the property**



Drawing Title
**Proposed GF and FF Plans -
Planning**

Date	Scale	Drawn By	JM
Feb 2025	1:50@A1	Checked By	JTM
Job No	Dwg No	Rev	
B.009.25	04	*	

- KEY
- LED LIGHTS
 - EXTERNAL LED LIGHTS
 - LIGHT SWITCH WITH DIMMER
 - ⌋ DOUBLE SOCKET WITH USB

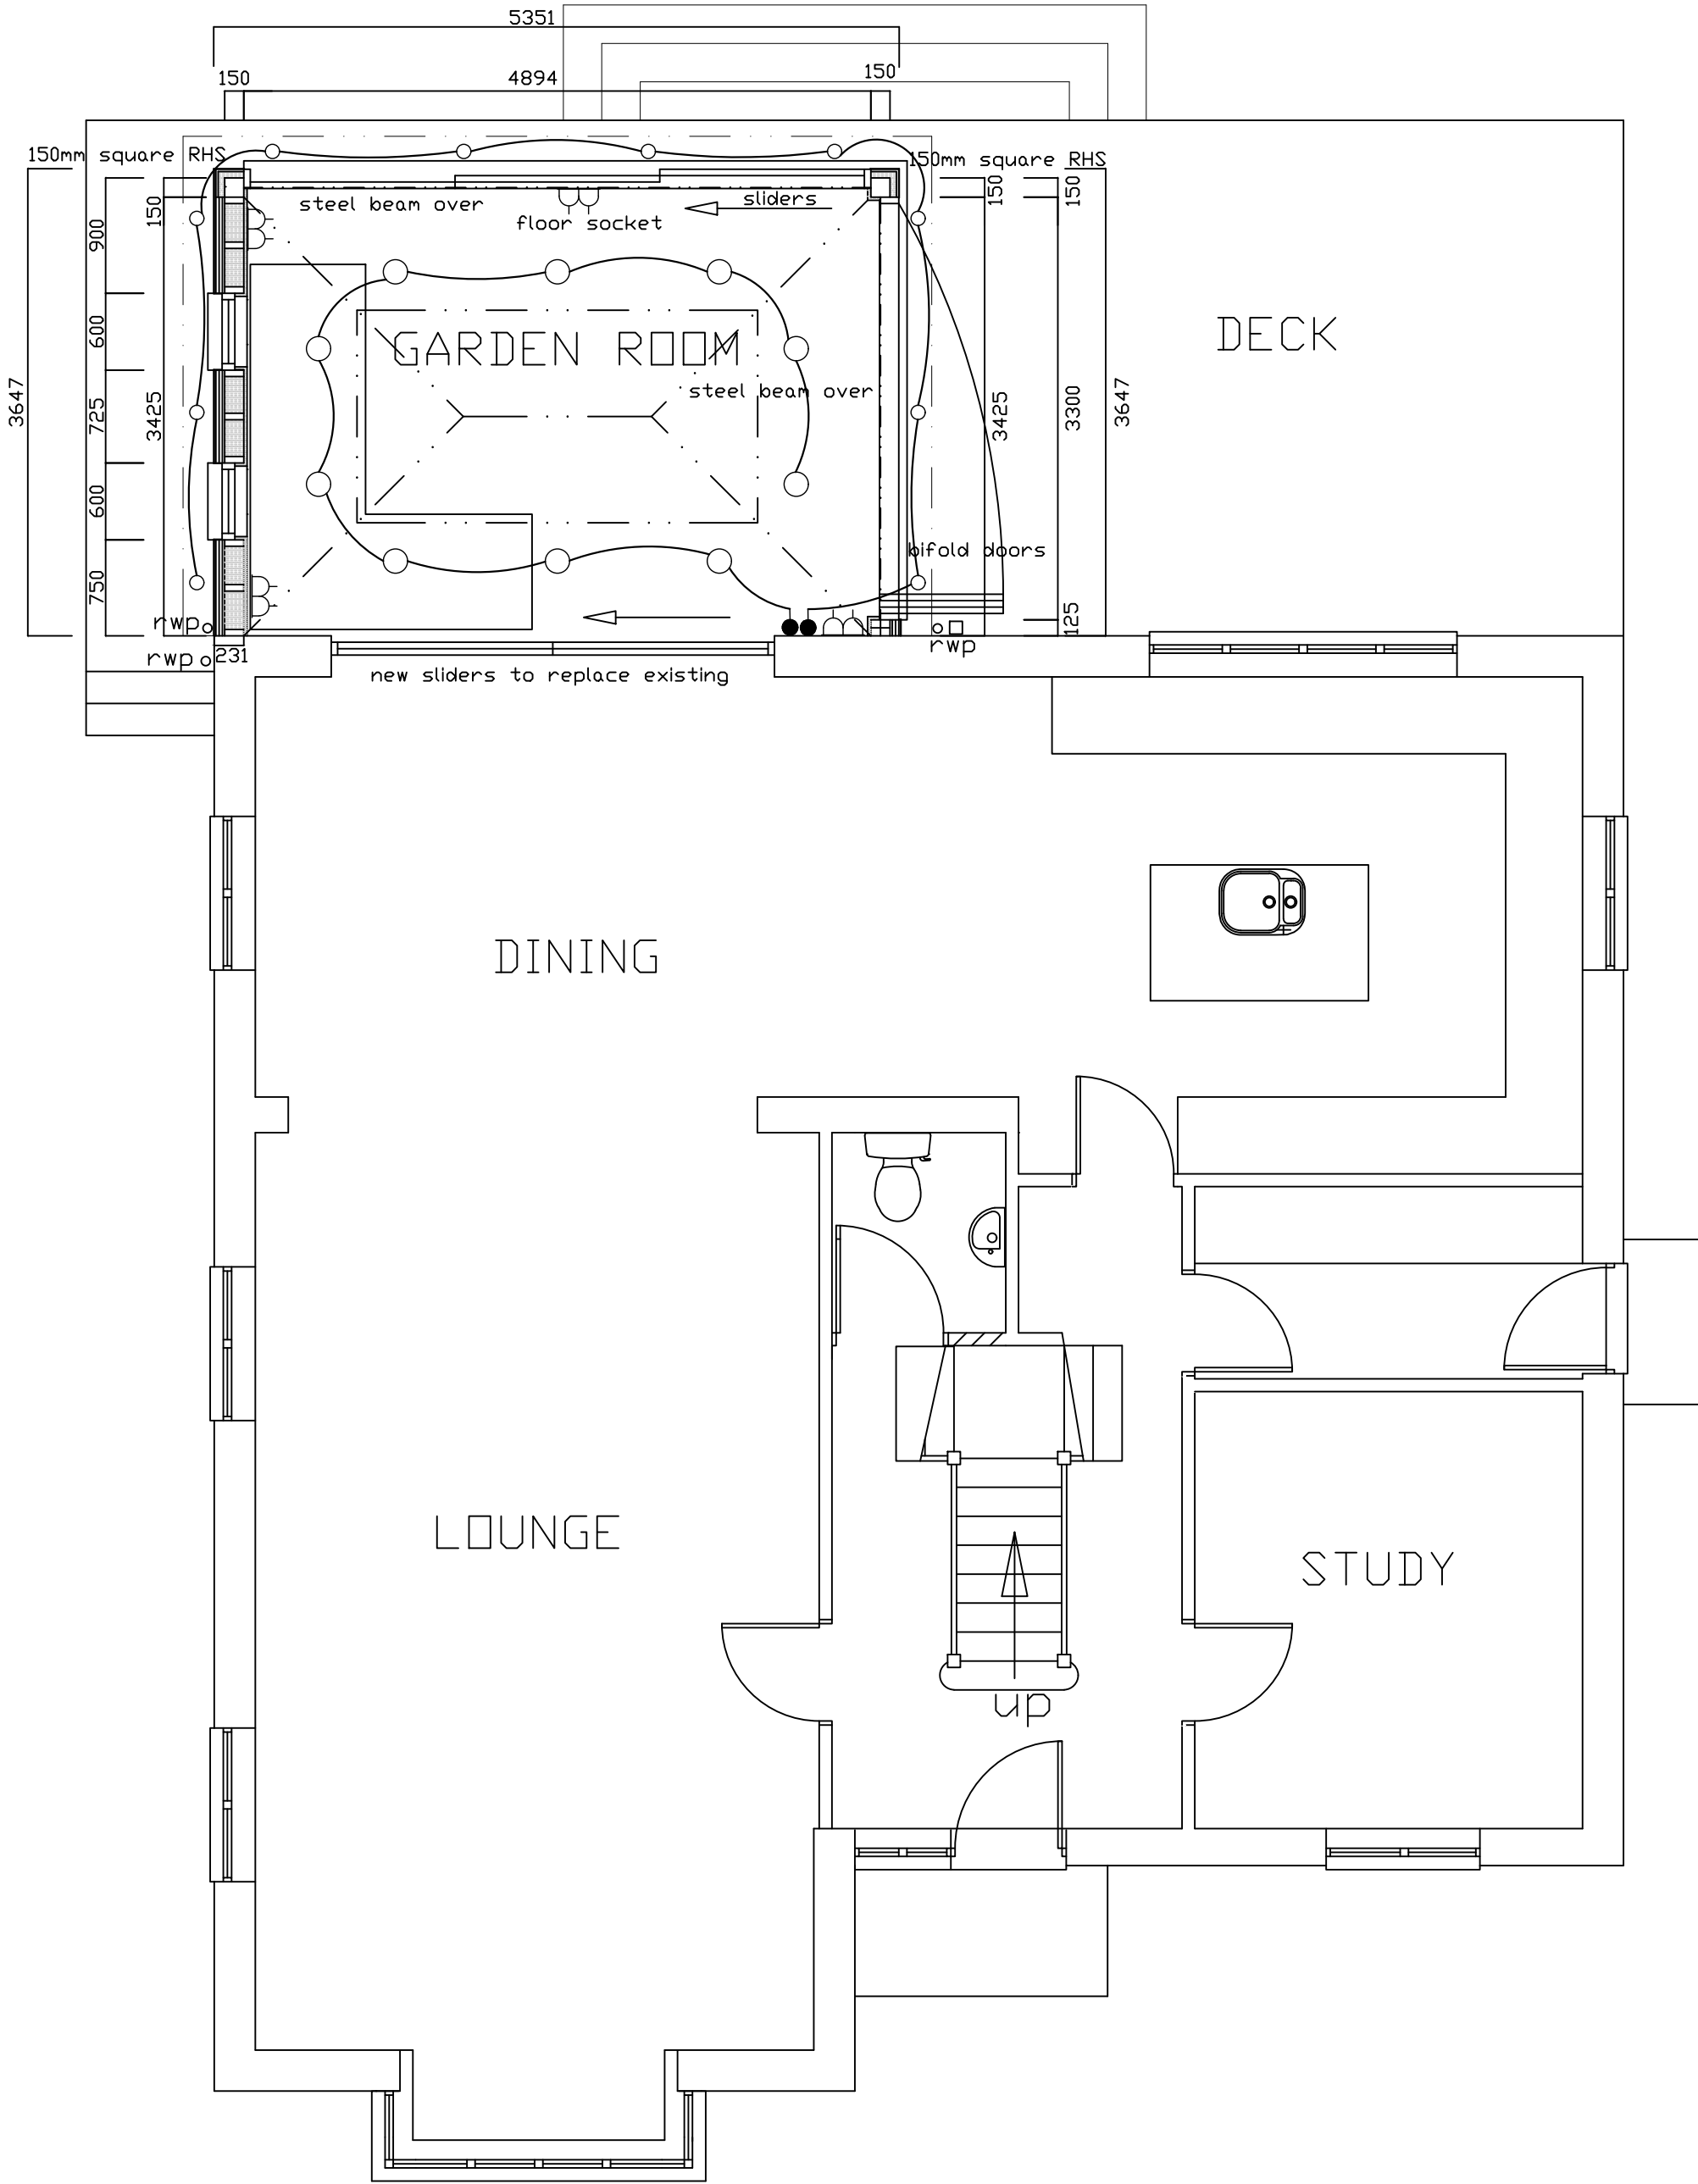

PROPOSED GF PLAN

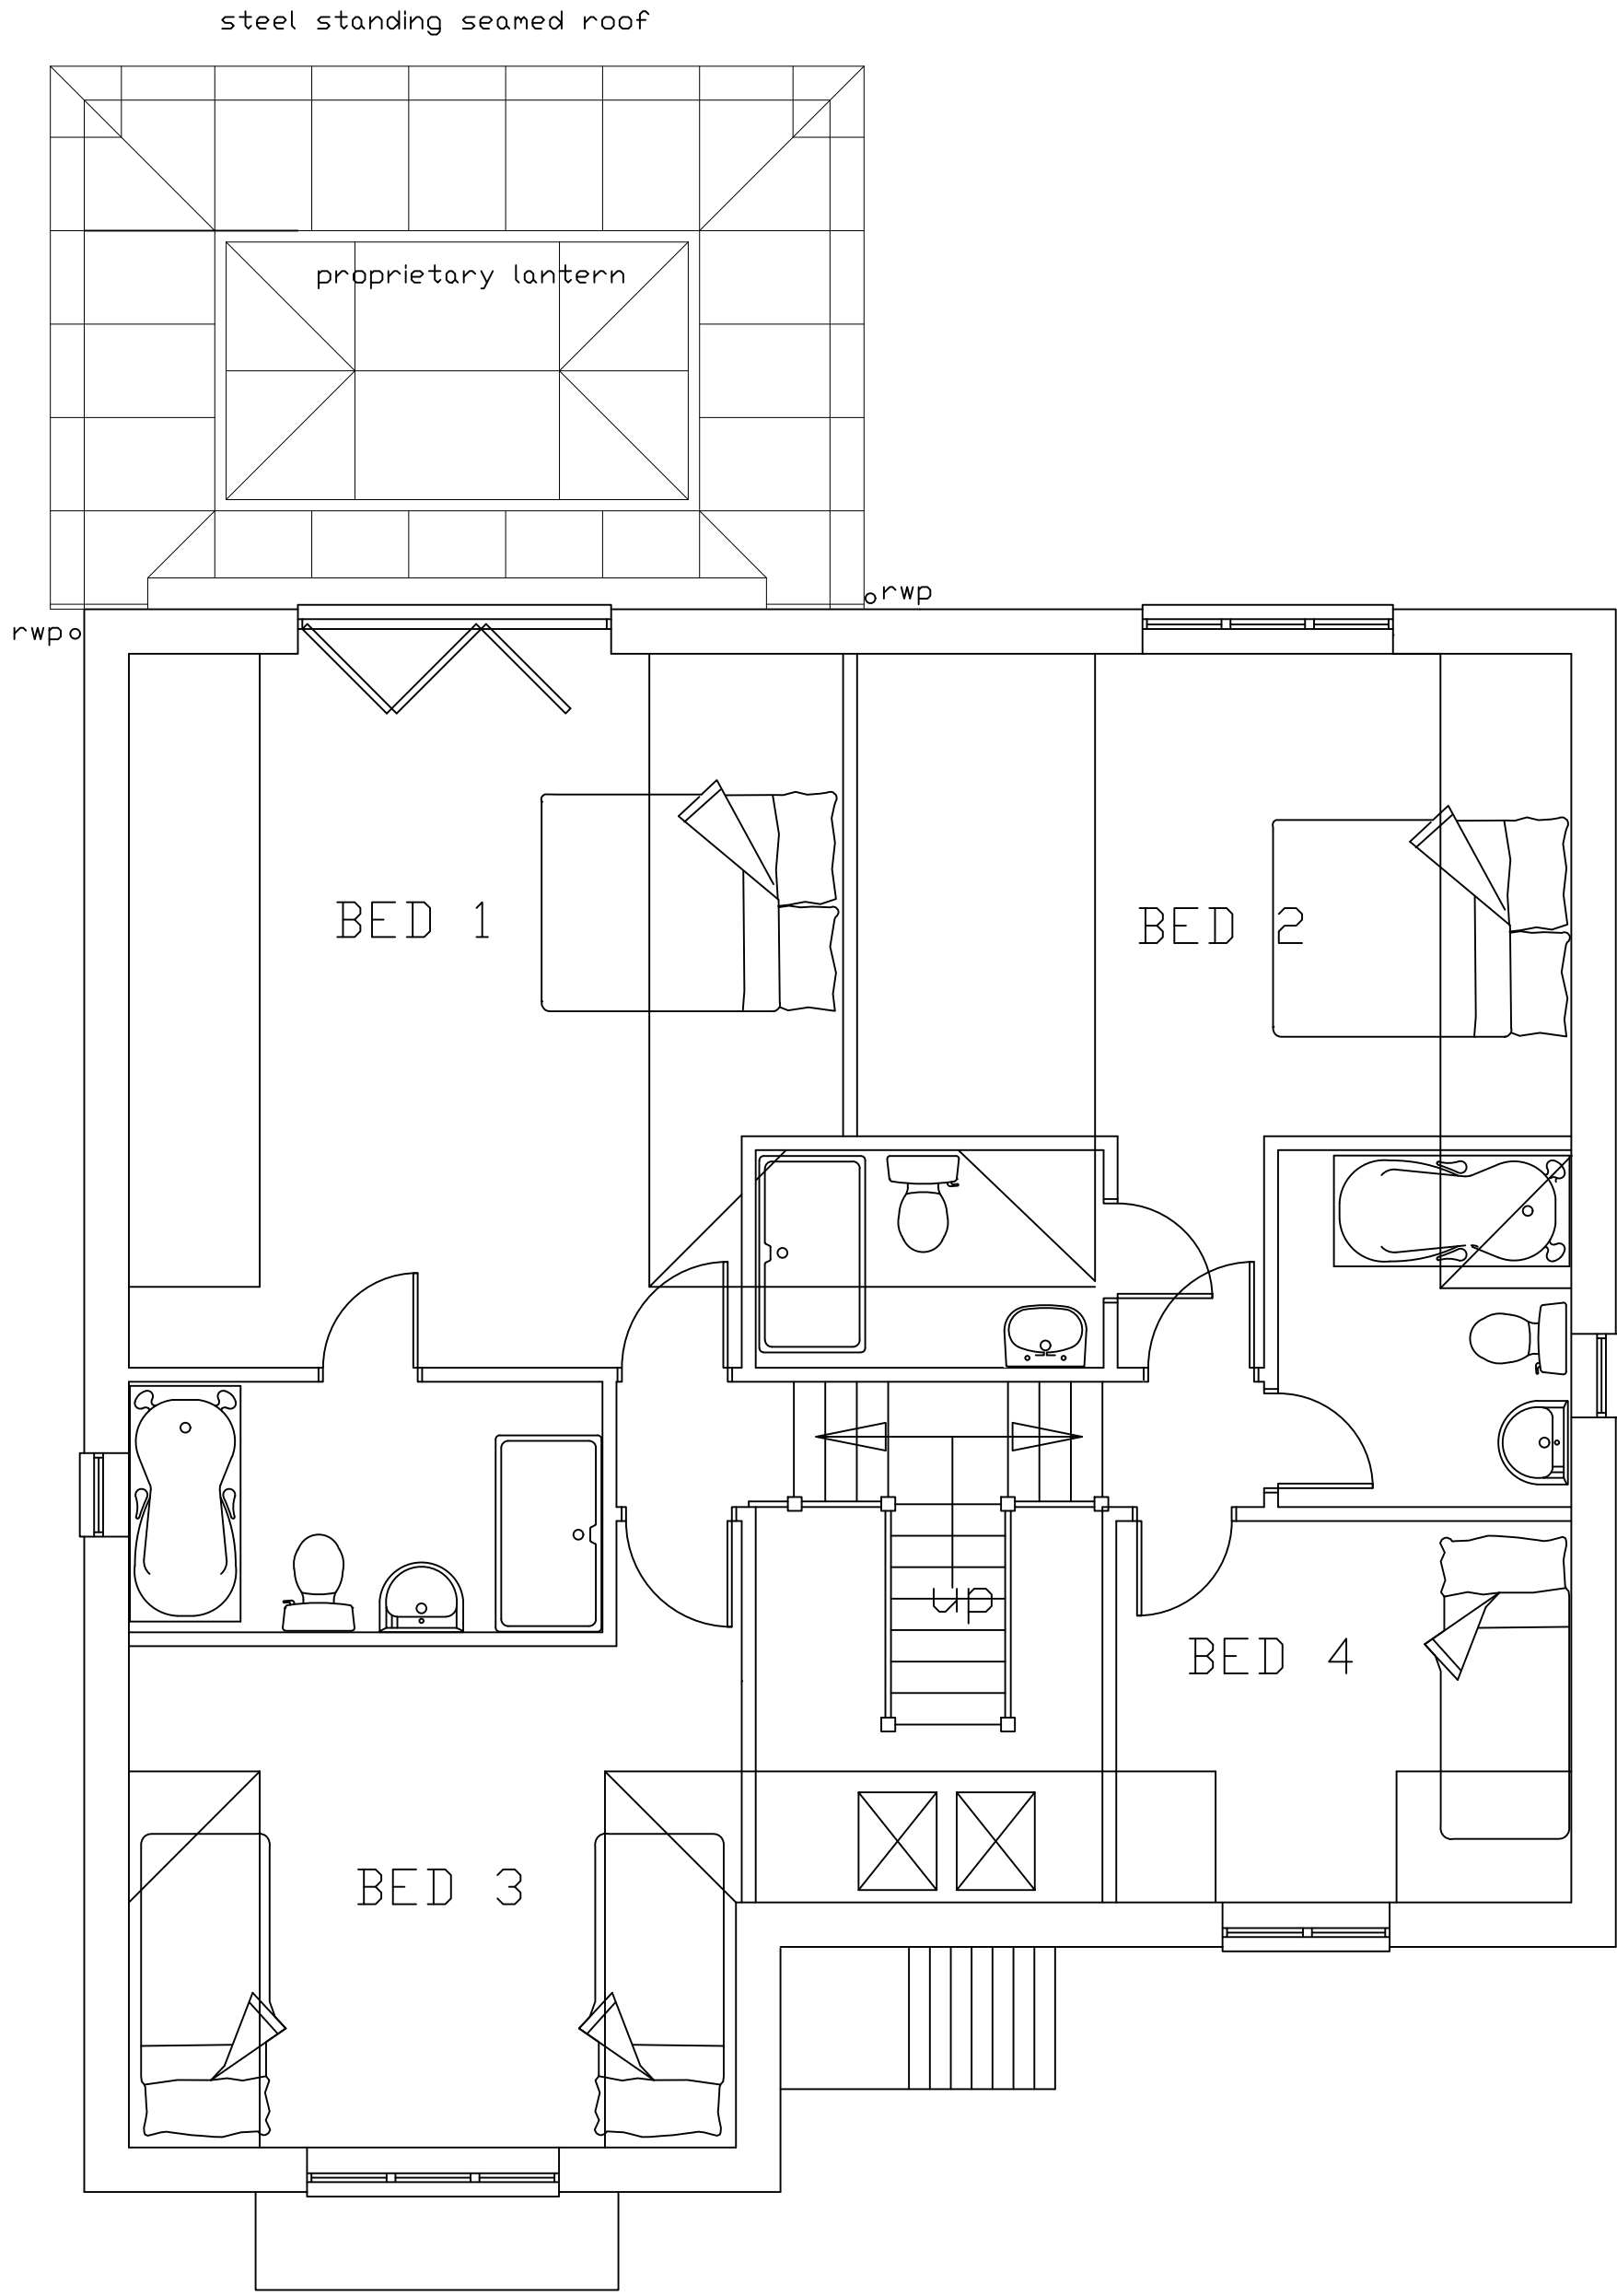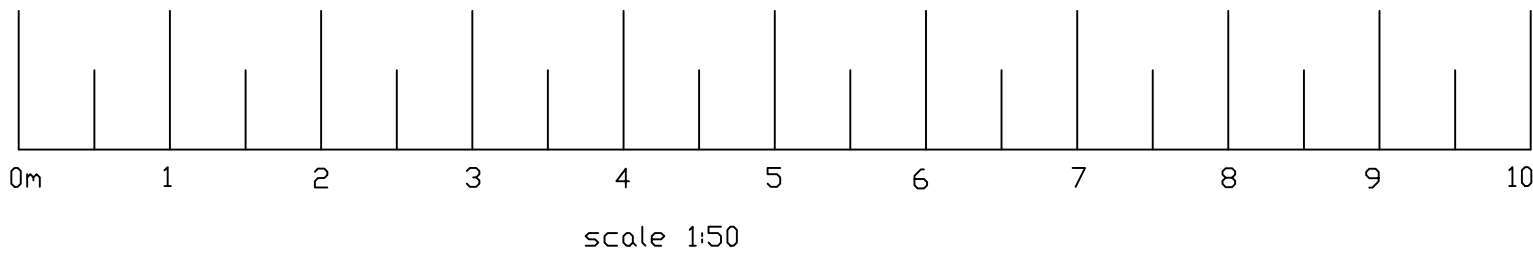

FF PLAN