





FRONT . N/W ELEVATION

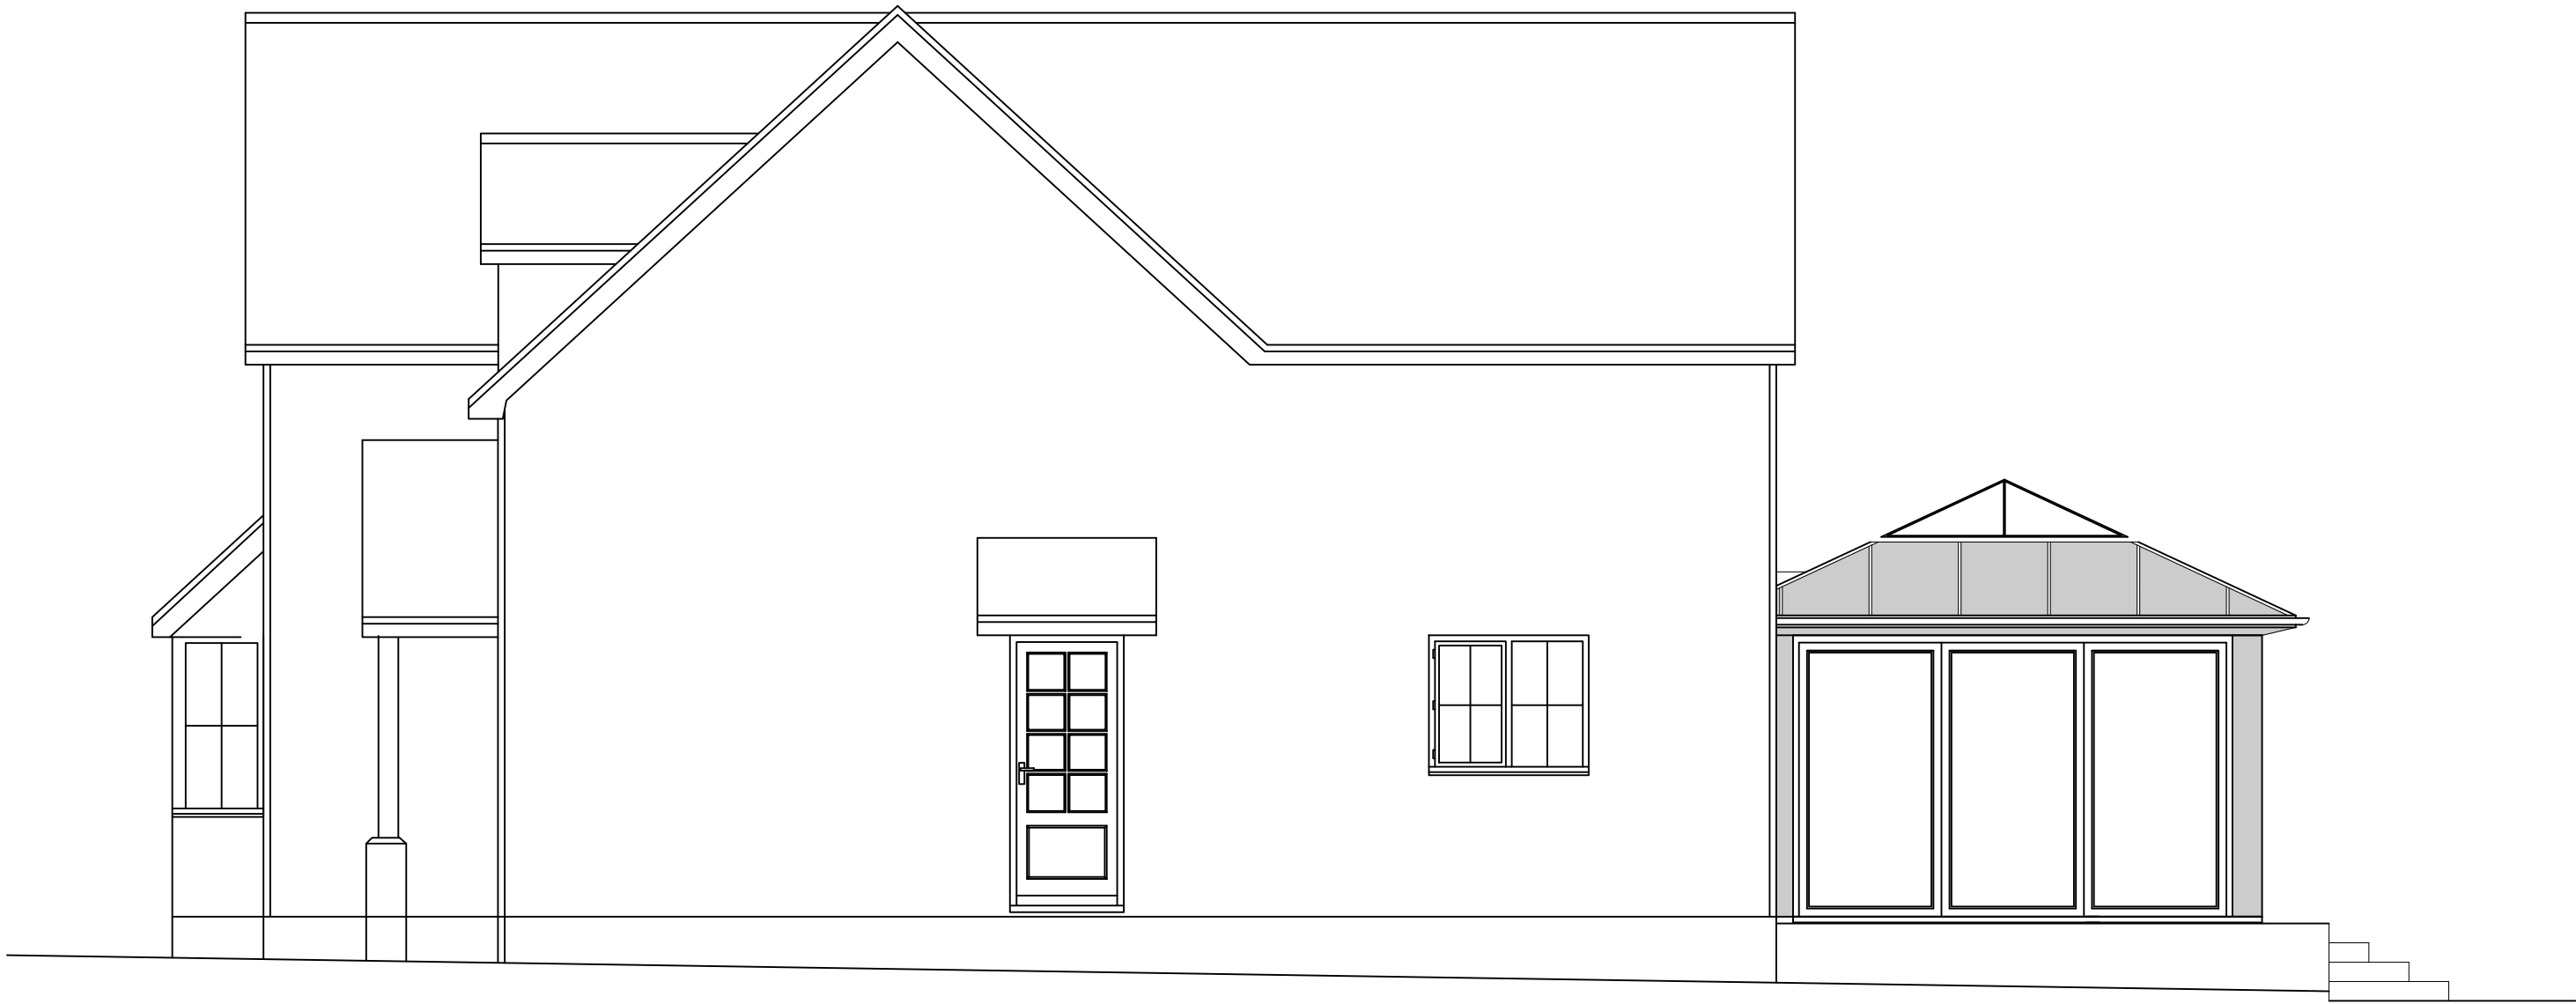

SIDE . S/W ELEVATION

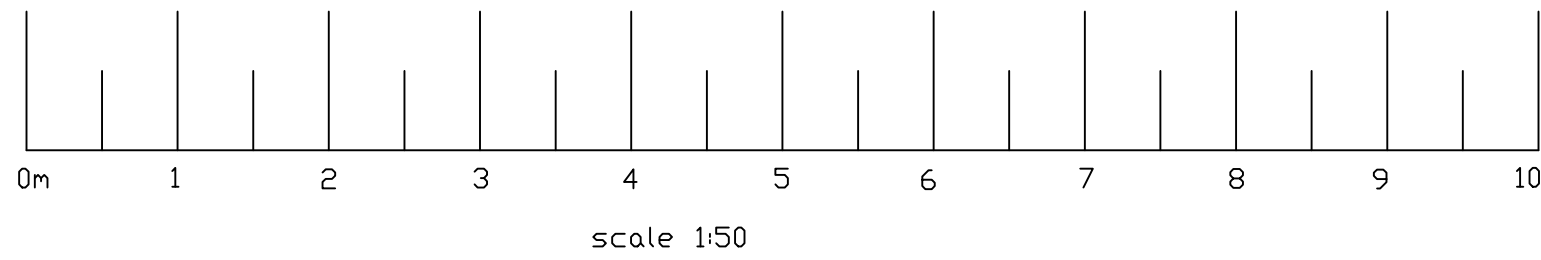

P R O P O S E D E L E V A T I O N S



REAR . S/E ELEVATION



SIDE . N/E ELEVATION

B | D

BELMONT DESIGNS
ARCHITECTURAL PRACTICE

james@belmont-designs.co.uk
www.belmont-designs.co.uk
37 Ashenground Road
Haywards Heath
RH16 4PS
Tel: 01444 455161 Mobile 07885 387900

NOTES

DO NOT SCALE OFF THIS DRAWING.

CHECK ALL DIMENSIONS ON SITE BEFORE ANY WORK IS COMMENCED.
ALL GOODS MATERIALS AND WORKMANSHIP MUST CONFORM WITH CURRENT BUILDING REGULATIONS, BRITISH STANDARDS AND CODES OF PRACTICE.

Rev	Date	By	Amendment
Client Mr & Mrs Mehta			
Site Address River Lodge Scaynes Hill Road Lindfield RH16 2QQ			
Project Proposed single storey extension to the rear of the property			
Drawing Title Proposed Elevations - Planning			
Date	Scale	Drawn By	JM
Feb 2025	1:50@A1	Checked By	JTM
Job No	Dwg No	Rev	
B.009.25	05	*	