




BLENDON, BROOKHILL ROAD, COPTHORNE
PROPOSED PORCH, ELEVATIONS 1:100 @ A3

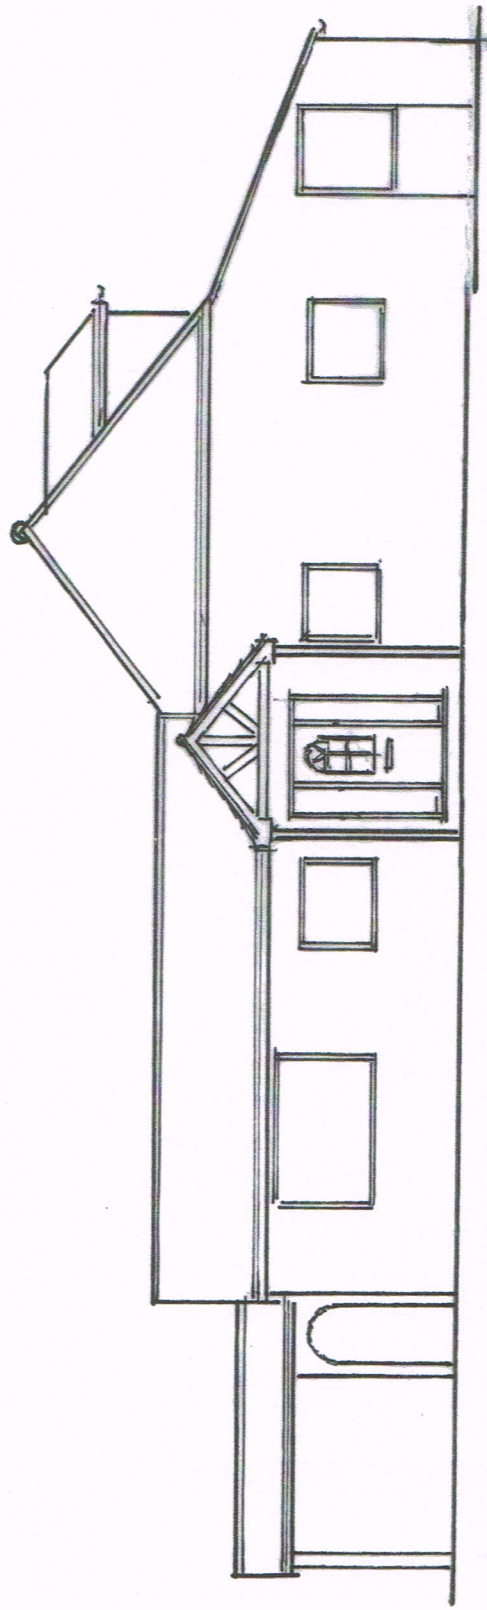


SOUTH - PROPOSED

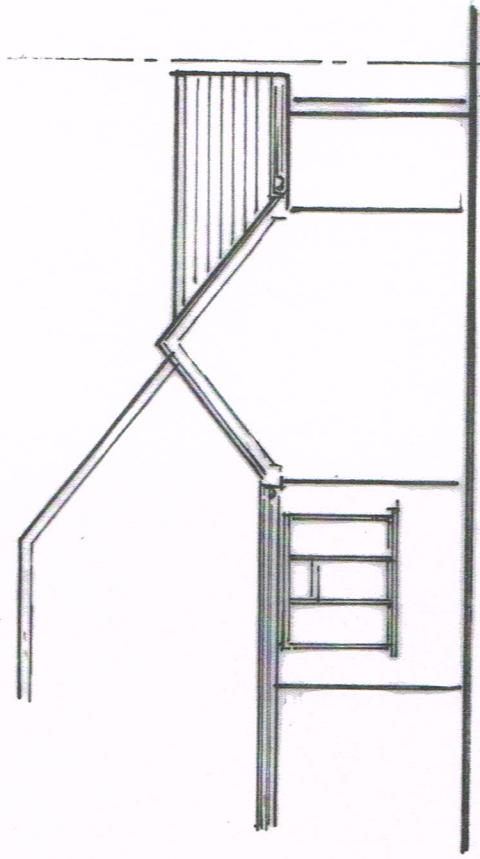

WEST

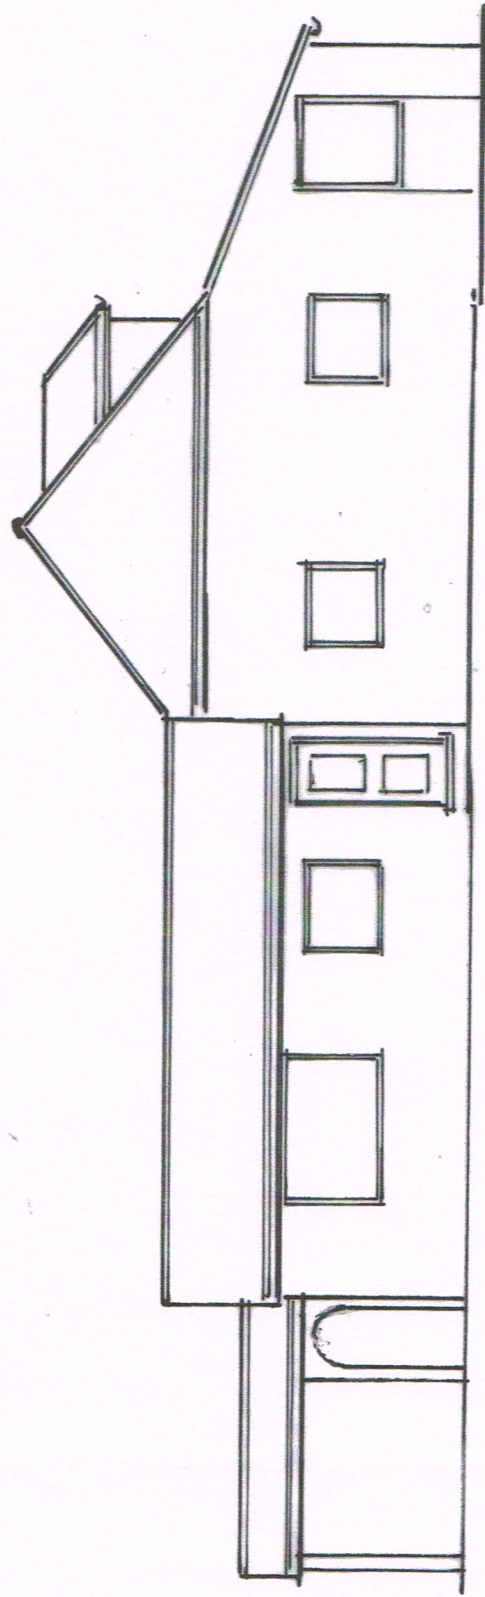

SOUTH - EXISTING

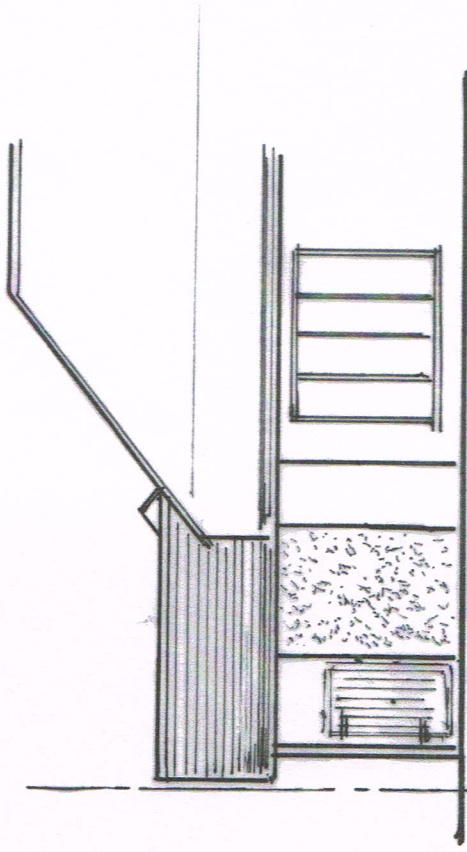

EAST

