



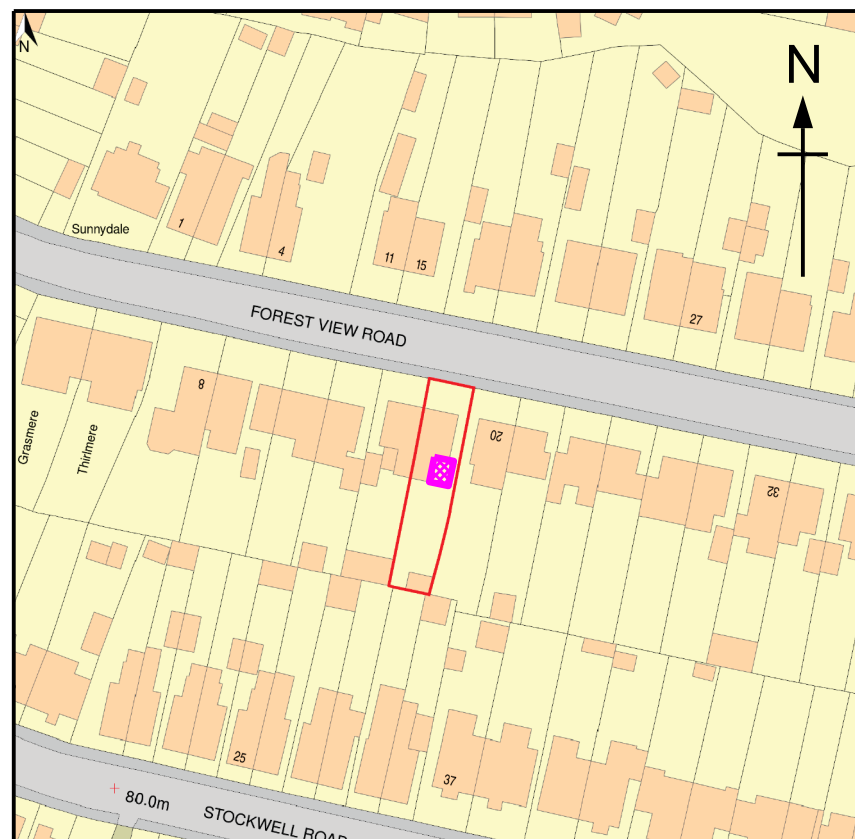

0 5 10 25 50

Location Plan

SCALE 1:1250

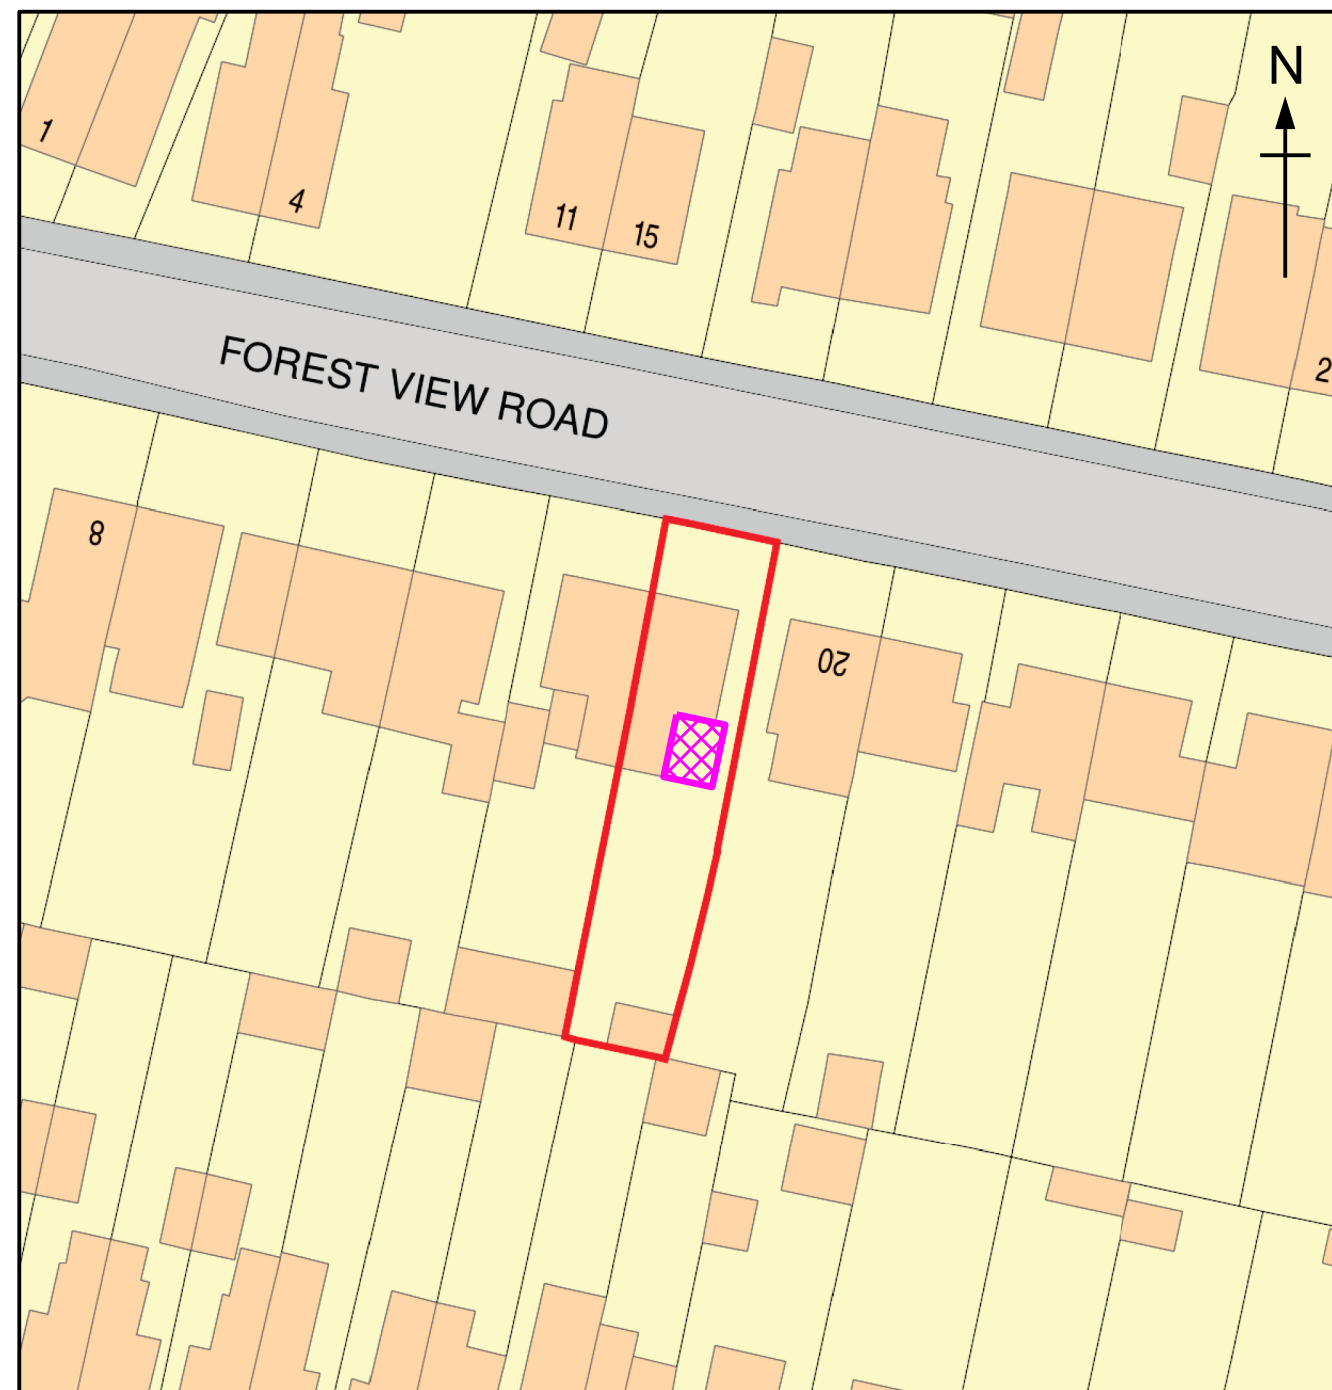

0 2 4 10 20

Block Plan

SCALE 1:500

Client	Mr & Mrs Watson	Title	Proposed Single Storey Rear Extension	Drawn By	Size	Date
Title	18 Forest View Road, East Grinstead, West Sussex, RH19 4AR				A3	10/05/26
				Drawing Number		Rev
				JBD/RH19/4AR/050		A