



Sections

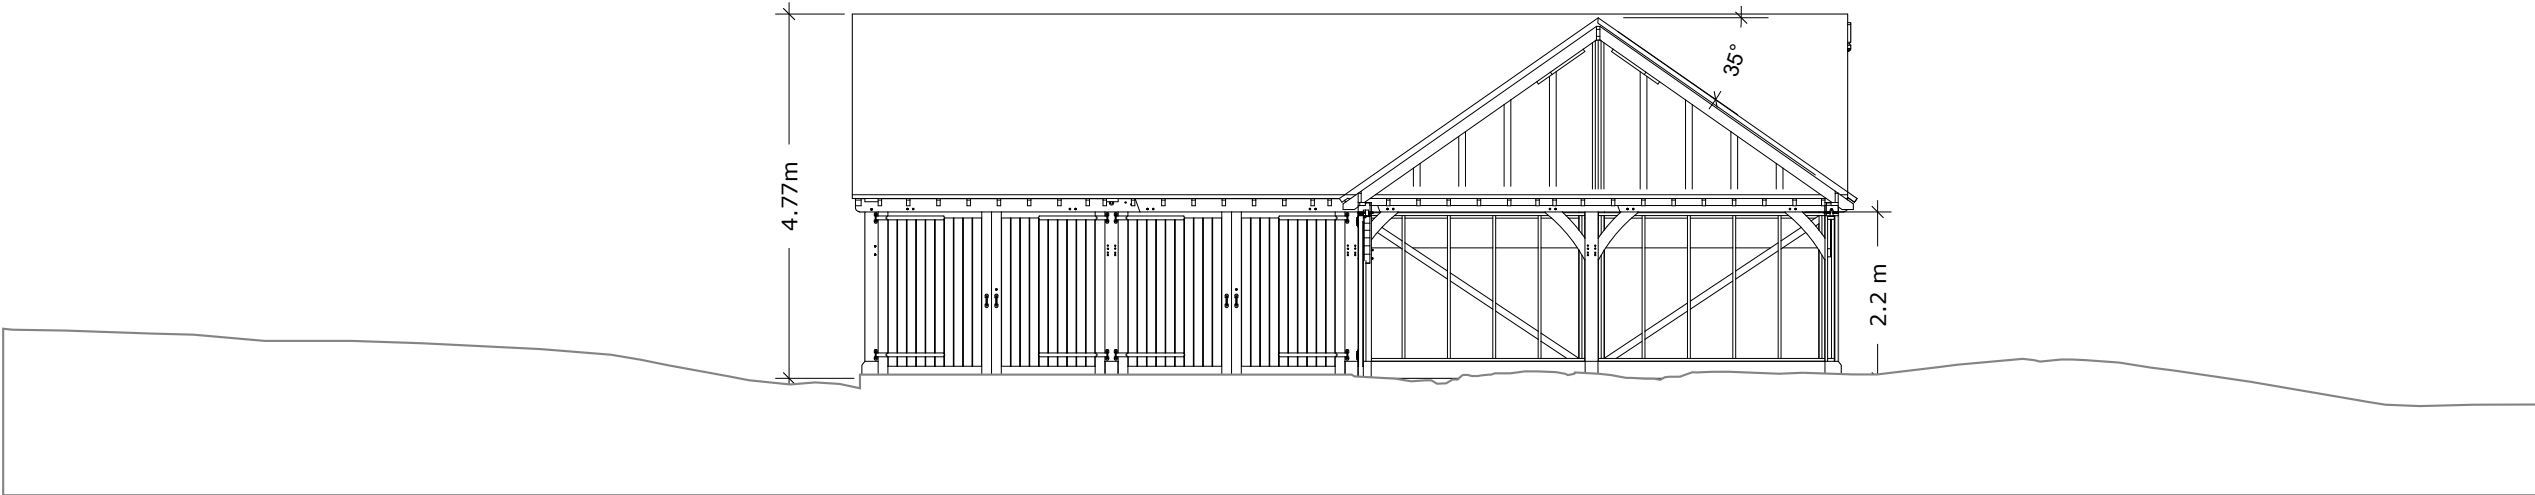

WEST SECTION A
Scale 1:100

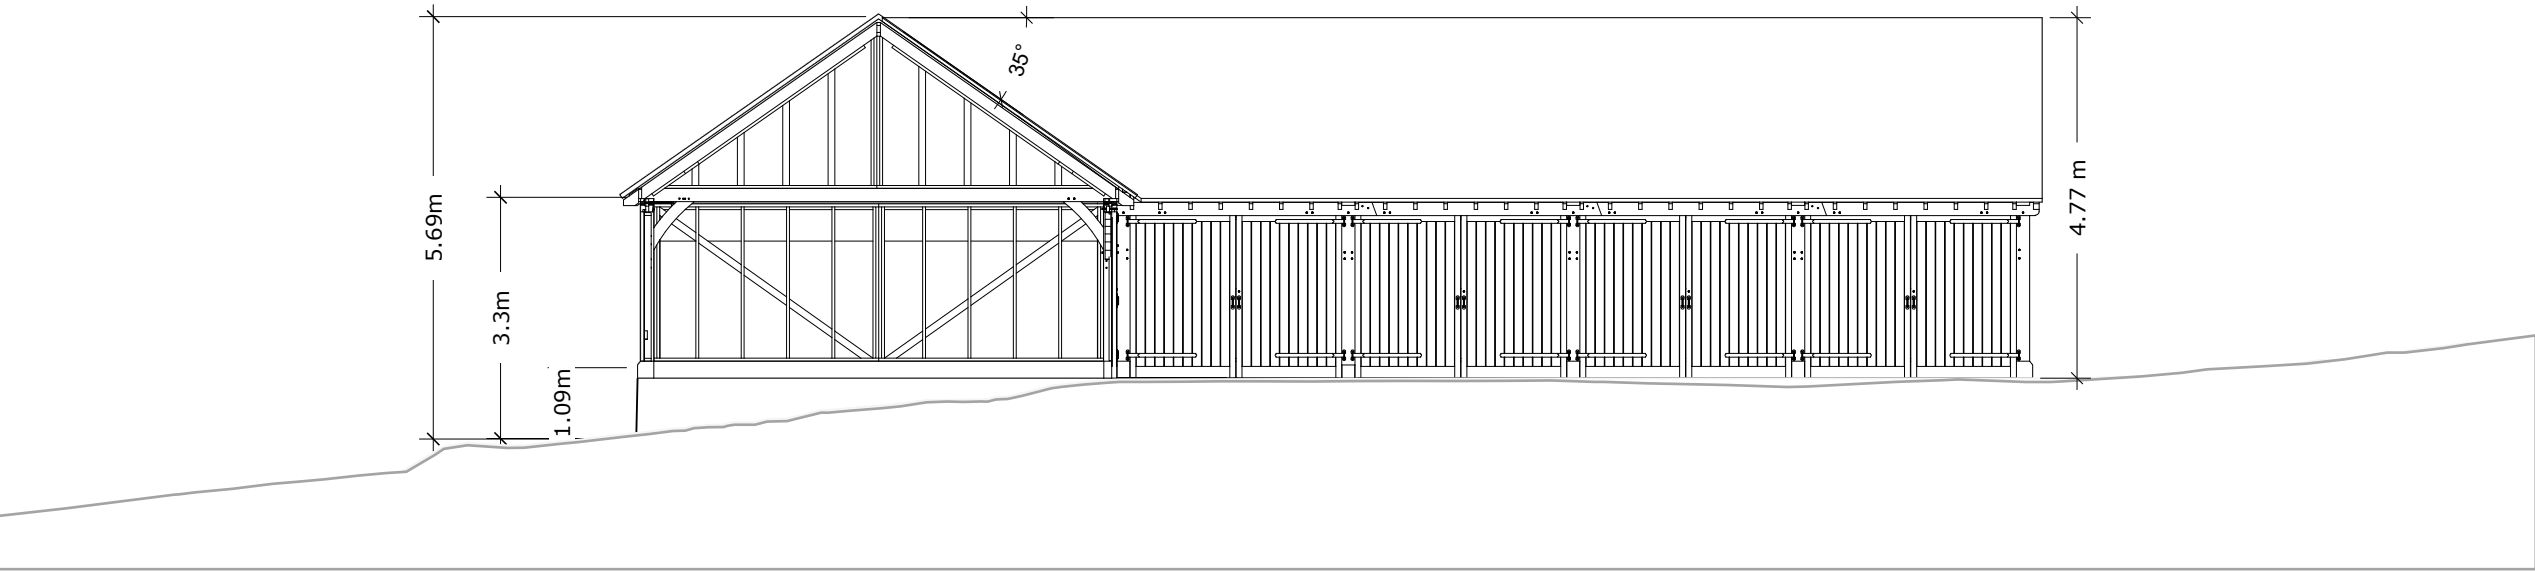

WEST SECTION B
Scale 1:100

DRAWINGS PRODUCED BY			
T.J. Crump Oakwrights Ltd The Lakes, Swainshill, Hereford, HR4 7PU			
+44 (0)1432 353353 enquiries@oakwrights.co.uk			
CLIENT Mr James Smith			
SITE ADDRESS 5 Silverdale Road, Burgess Hill West Sussex RH15 0ED			
PROJECT Bespoke Outbuilding			
DEPARTMENT OCB			
DRAWING SECTION			
SCALE			
DATE DRAWN 20.12.2024		DATE ISSUED 20.12.2024	
DRAWN SS & DR	CHECKED -	SALES REP ZG	
DRG. NO. 2210283			REV. E