


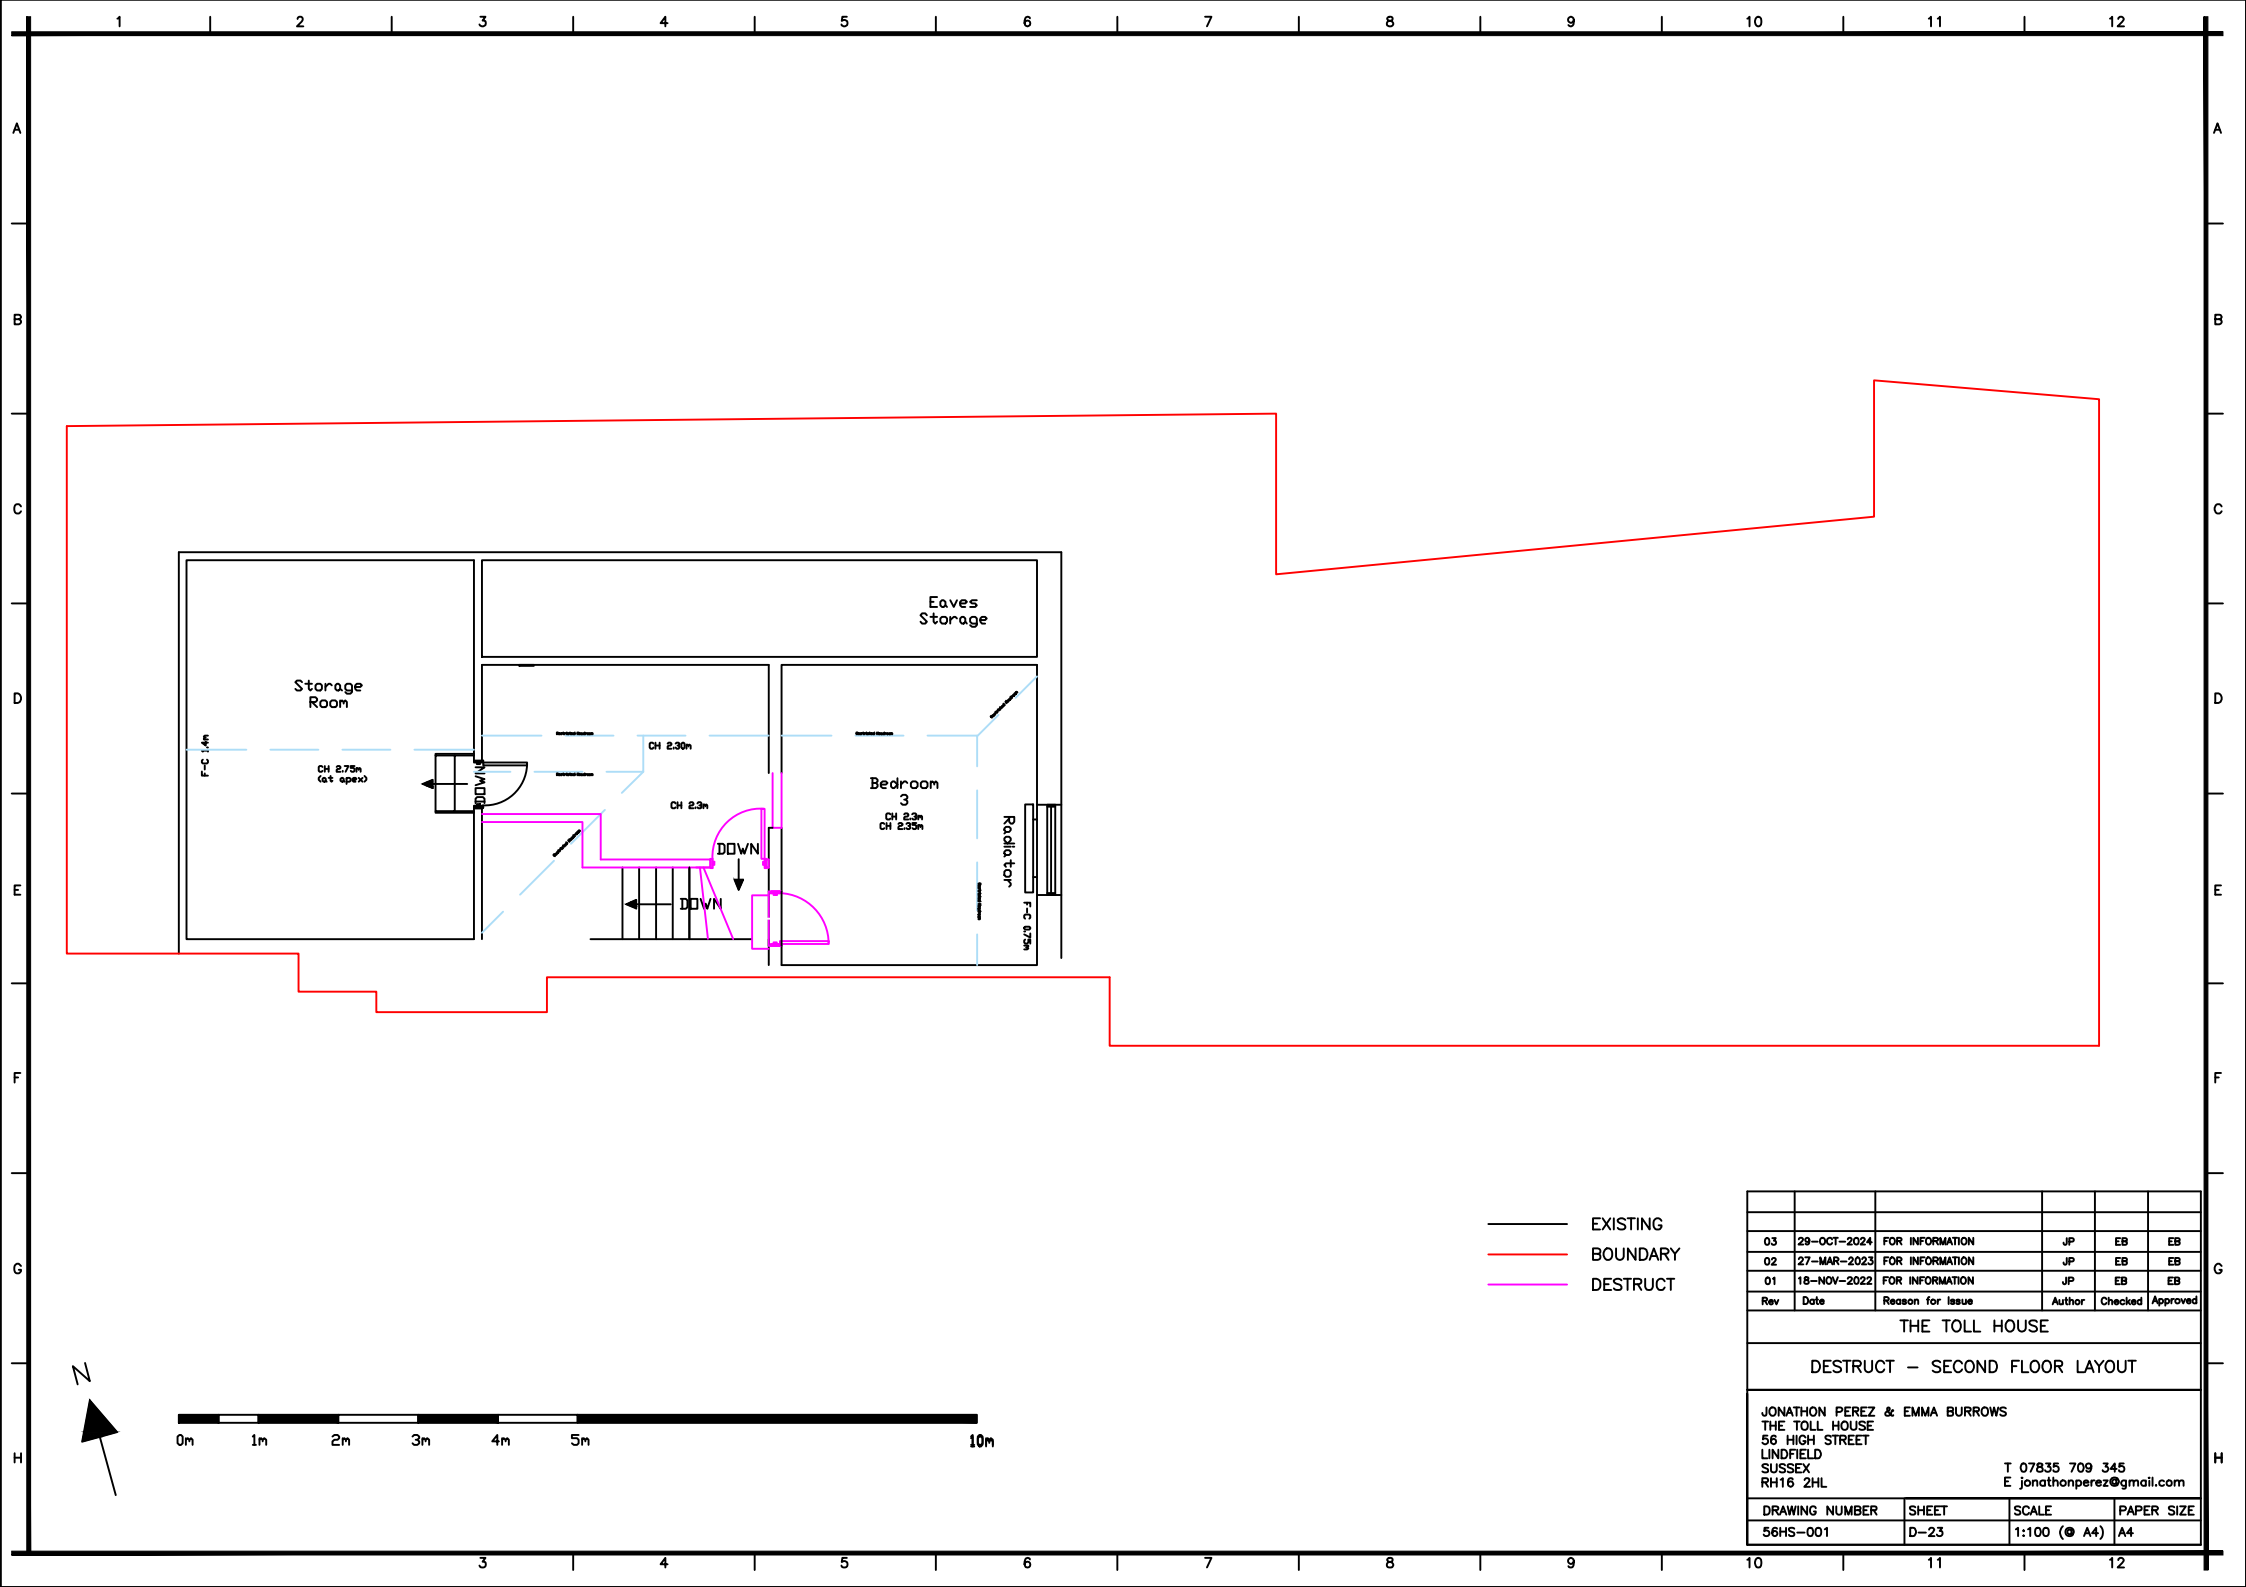

- EXISTING
- BOUNDARY
- DESTRUCT

03	29-OCT-2024	FOR INFORMATION	JP	EB	EB
02	27-MAR-2023	FOR INFORMATION	JP	EB	EB
01	18-NOV-2022	FOR INFORMATION	JP	EB	EB
Rev	Date	Reason for Issue	Author	Checked	Approved
THE TOLL HOUSE					
DESTRUCT – SECOND FLOOR LAYOUT					
JONATHON PEREZ & EMMA BURROWS THE TOLL HOUSE 56 HIGH STREET LINDFIELD SUSSEX RH16 2HL					
			T 07835 709 345 E jonathonperez@gmail.com		
DRAWING NUMBER		SHEET	SCALE	PAPER SIZE	
56HS-001		D-23	1:100 (A4)	A4	