



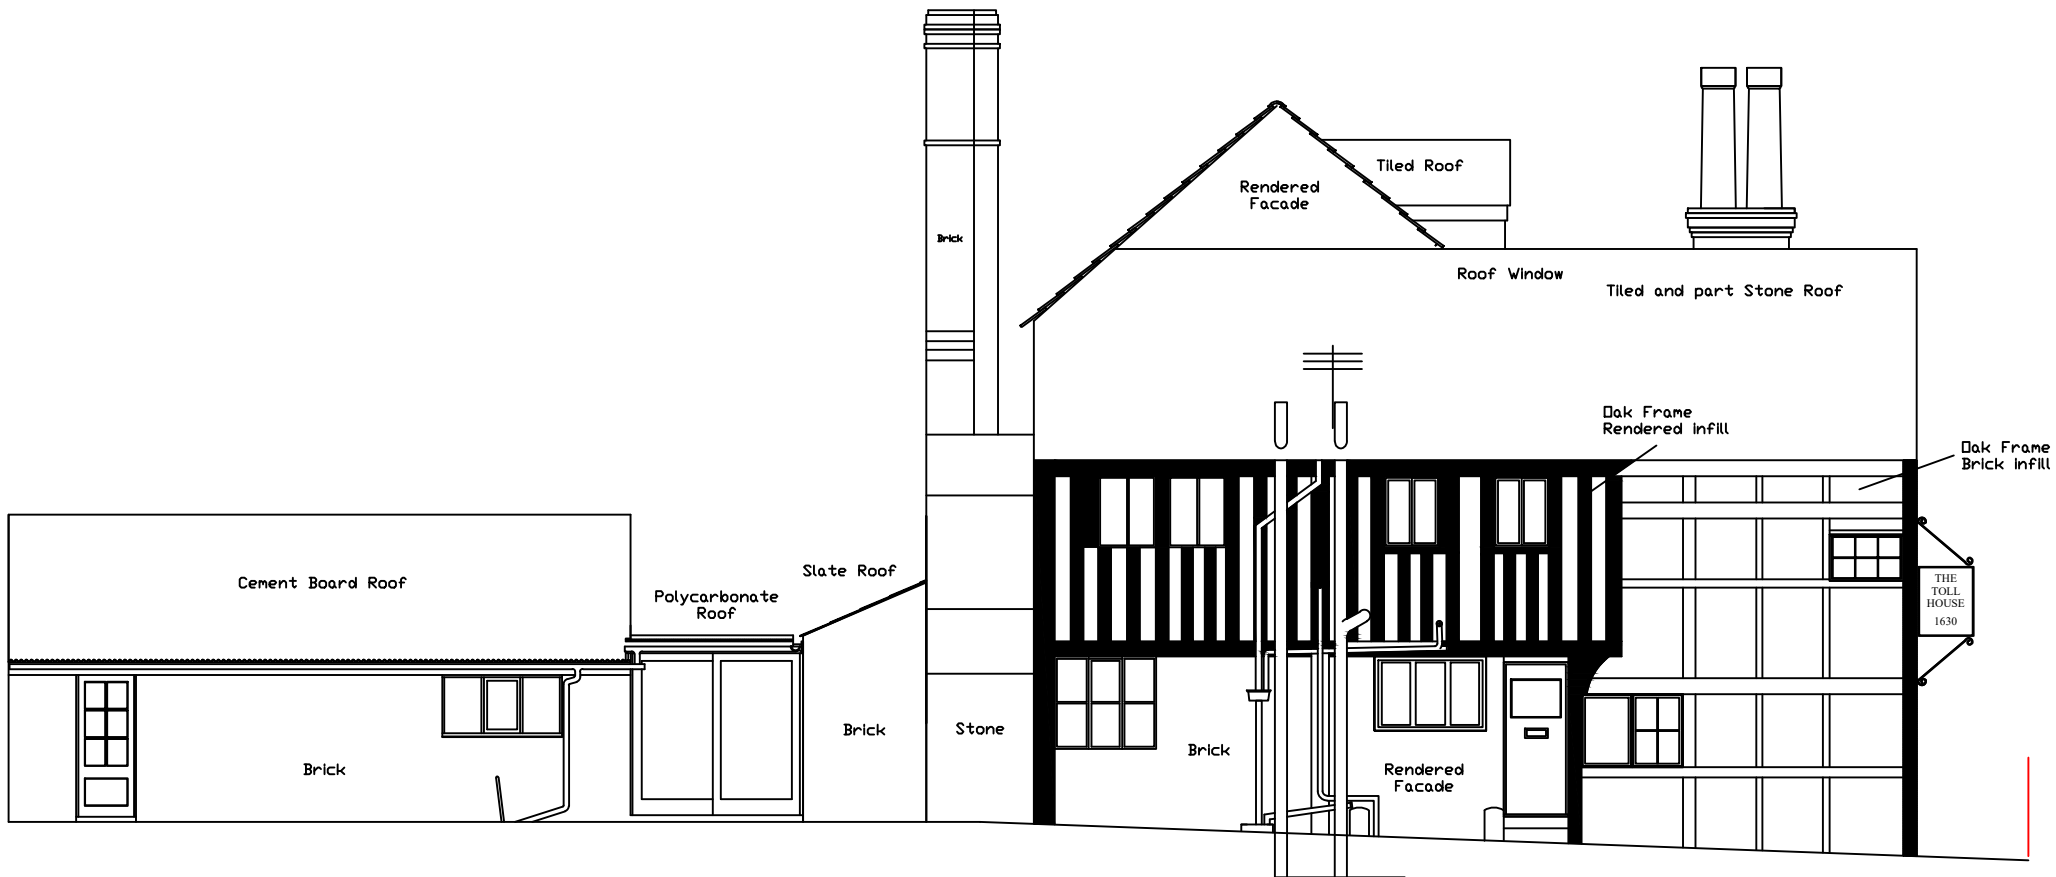

ELEVATION FROM NORTH

— EXISTING
— BOUNDARY

0m 1m 2m 3m 4m 5m 10m

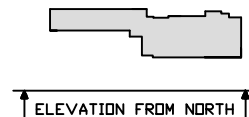

ELEVATION FROM NORTH

02	27-MAR-2023	FOR INFORMATION	JP	EB	EB
01	18-NOV-2022	FOR INFORMATION	JP	EB	EB
Rev	Date	Reason for Issue	Author	Checked	Approved
THE TOLL HOUSE					
EXISTING - ELEVATION FROM NORTH					
JONATHON PEREZ & EMMA BURROWS THE TOLL HOUSE 56 HIGH STREET LINDFIELD SUSSEX RH16 2HL					
			T 07835 709 345 E jonathonperez@gmail.com		
DRAWING NUMBER	SHEET	SCALE	PAPER SIZE		
56HS-001	E-01	1:100 (A4)	A4		