
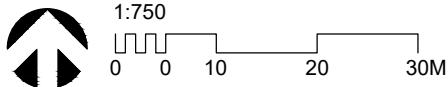


KEY

- Proposed Drainage
- Existing Drainage
- Proposed Picket Fence

NOTE

Refer to drainage consultant information for detailed design

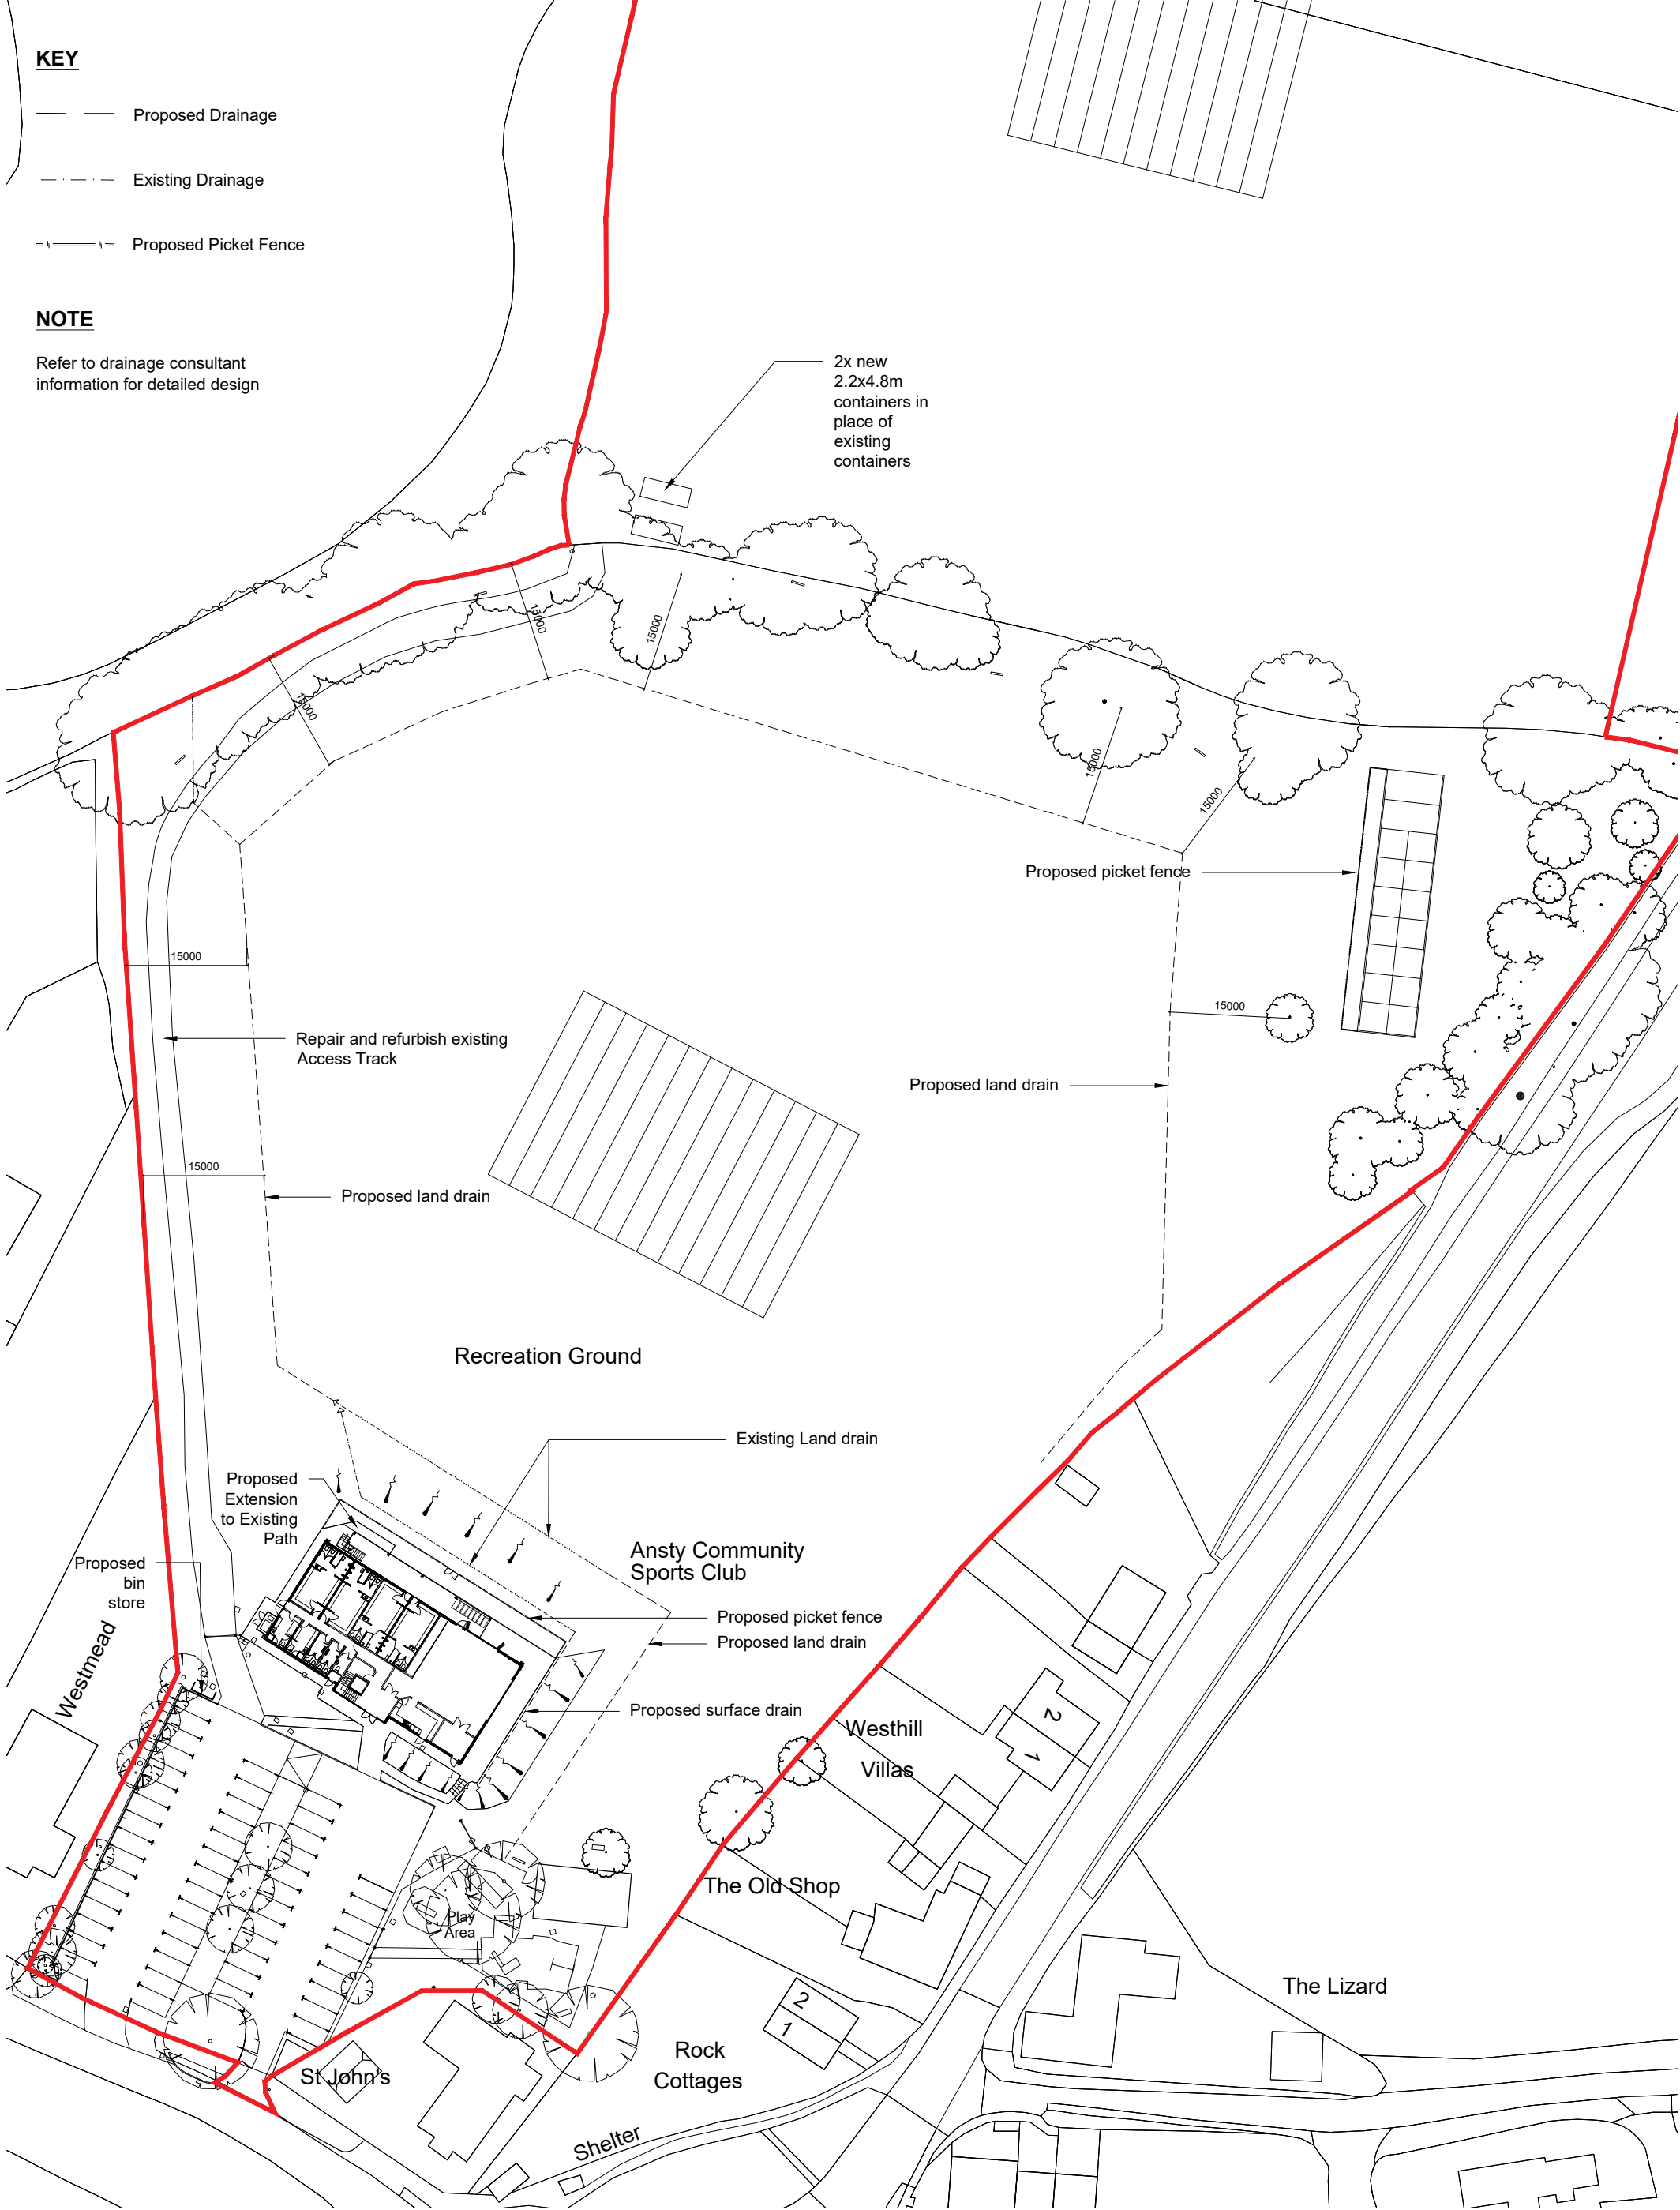

PLEASE NOTE
THIS DRAWING IS PROVIDED FOR INFORMATIONAL PURPOSES ONLY AND CANNOT BE USED FOR CONSTRUCTION. ALL DRAWINGS ARE PROVIDED BASED UPON INFORMATION PROVIDED BY THE CLIENT. NO DIMENSIONS ARE TO BE SCALED FROM THIS DRAWING. IT IS THE CONTRACTORS RESPONSIBILITY TO ENSURE THAT ALL WORKS ARE IN COMPLIANCE WITH THE CURRENT REQUIREMENTS OF STATUTORY REGULATIONS.

Revisions		
P1	16.12.24	FIRST ISSUE
P2	03.02.25	Updates as per meeting comments
P3	21.05.25	PLANNING ISSUE

Drawing Proposed Ground Works Plan		Date DEC 24
Project/Client Recreation Ground Works Ansty Recreation & Cricket Ground		Scale @ A3 1:750
Job reference Drawing number 007 010	Revision P3	Purpose of Issue Approval