




Existing Axonometric

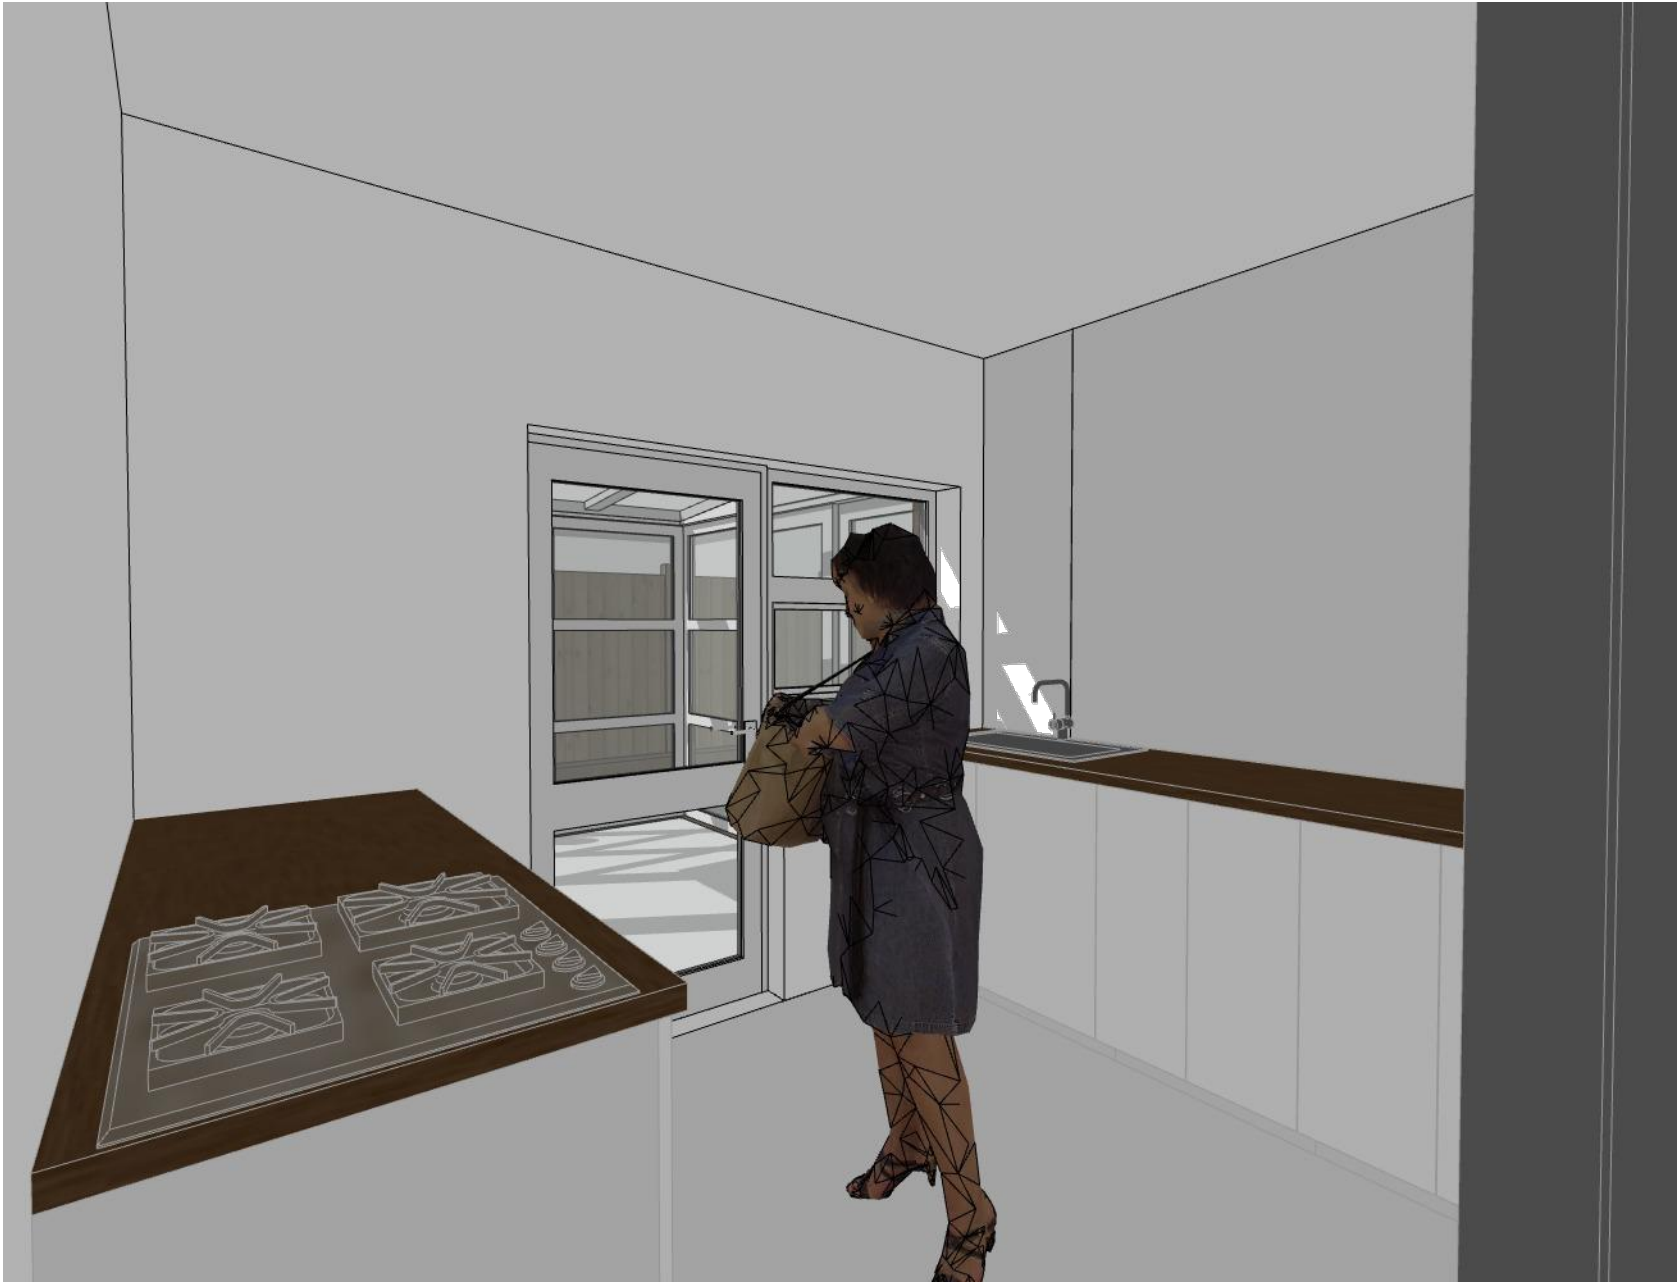

Existing Internal Perspective 1



Existing Internal Perspective 2



Existing Internal Perspective 3



Existing External Perspective 1



Existing External Perspective 2

Note:
Do not scale off this drawing except for planning purposes.
Check all dimensions on site before any work commences.
All goods, materials and workmanship must conform to current
building regulations, British standards and codes of practice.
Copyright of this drawing is to be retained by Baba Atelier and must
not be reproduced without written consent from the studio.