



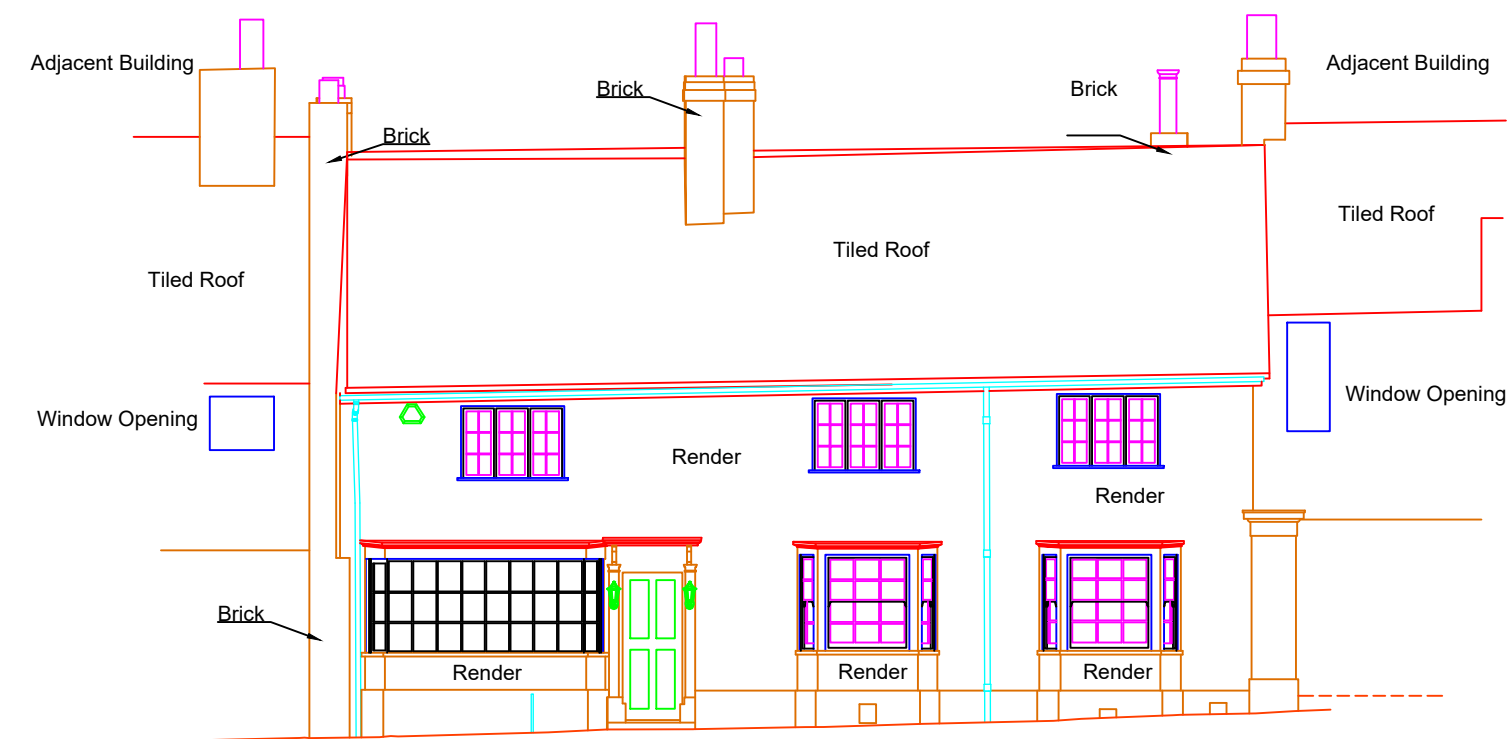


DATUM 10.00M

Elevation 1

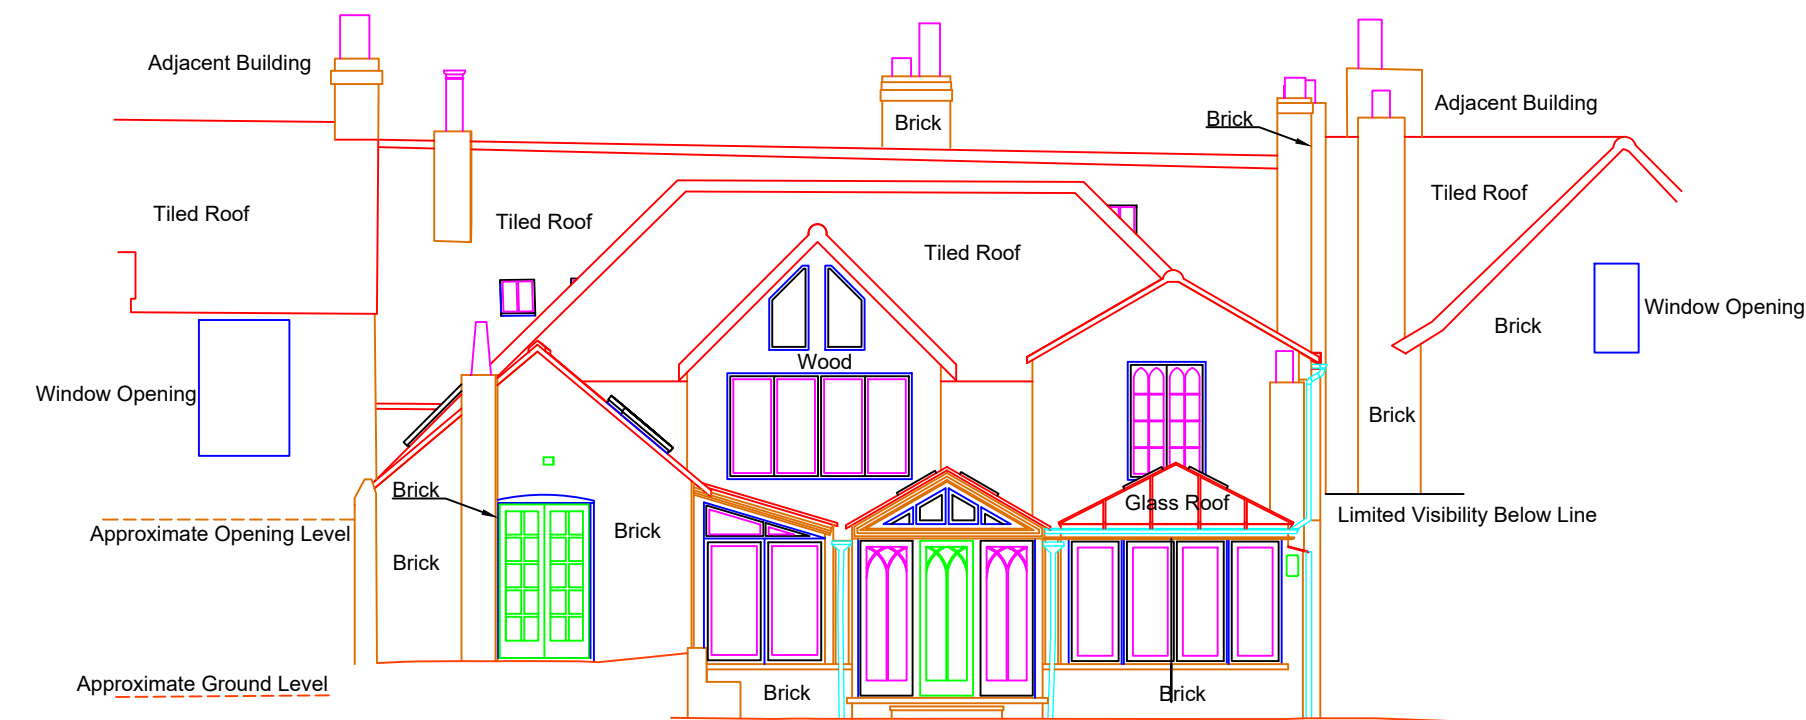


DATUM 10.00M

Elevation 2

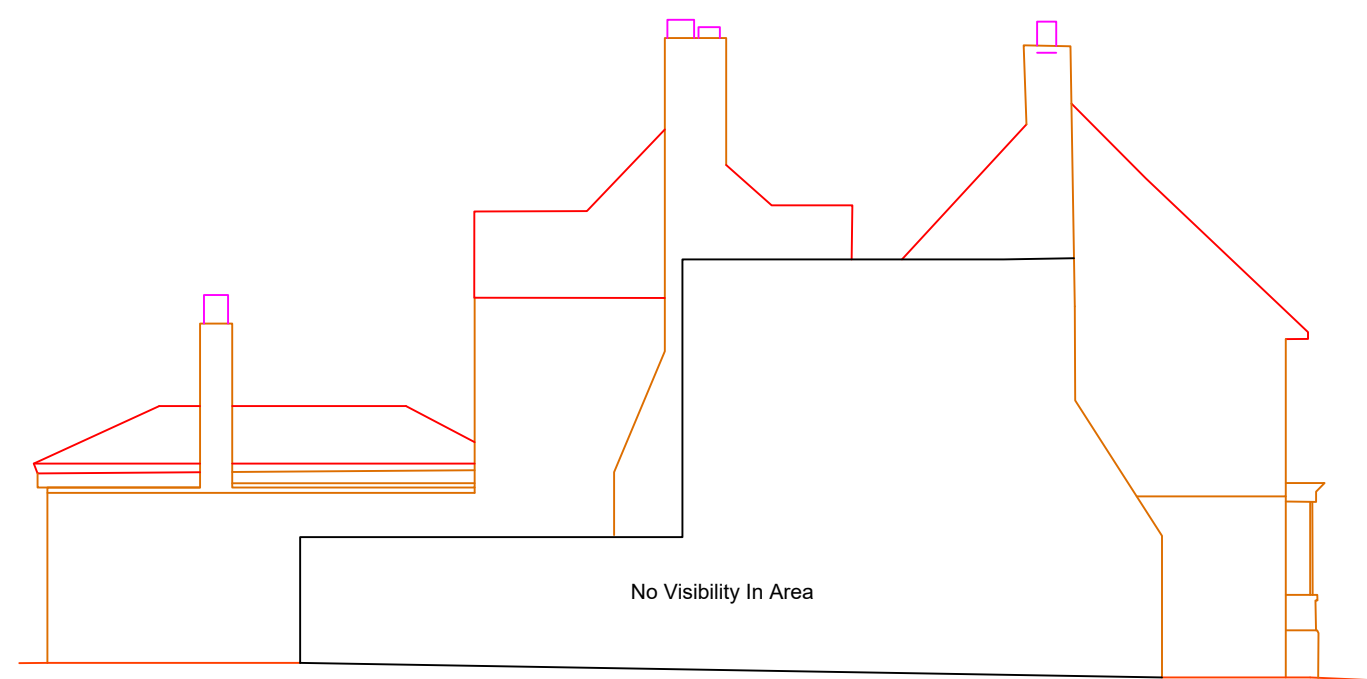

DATUM 10.00M

Elevation 3 - Outline Only

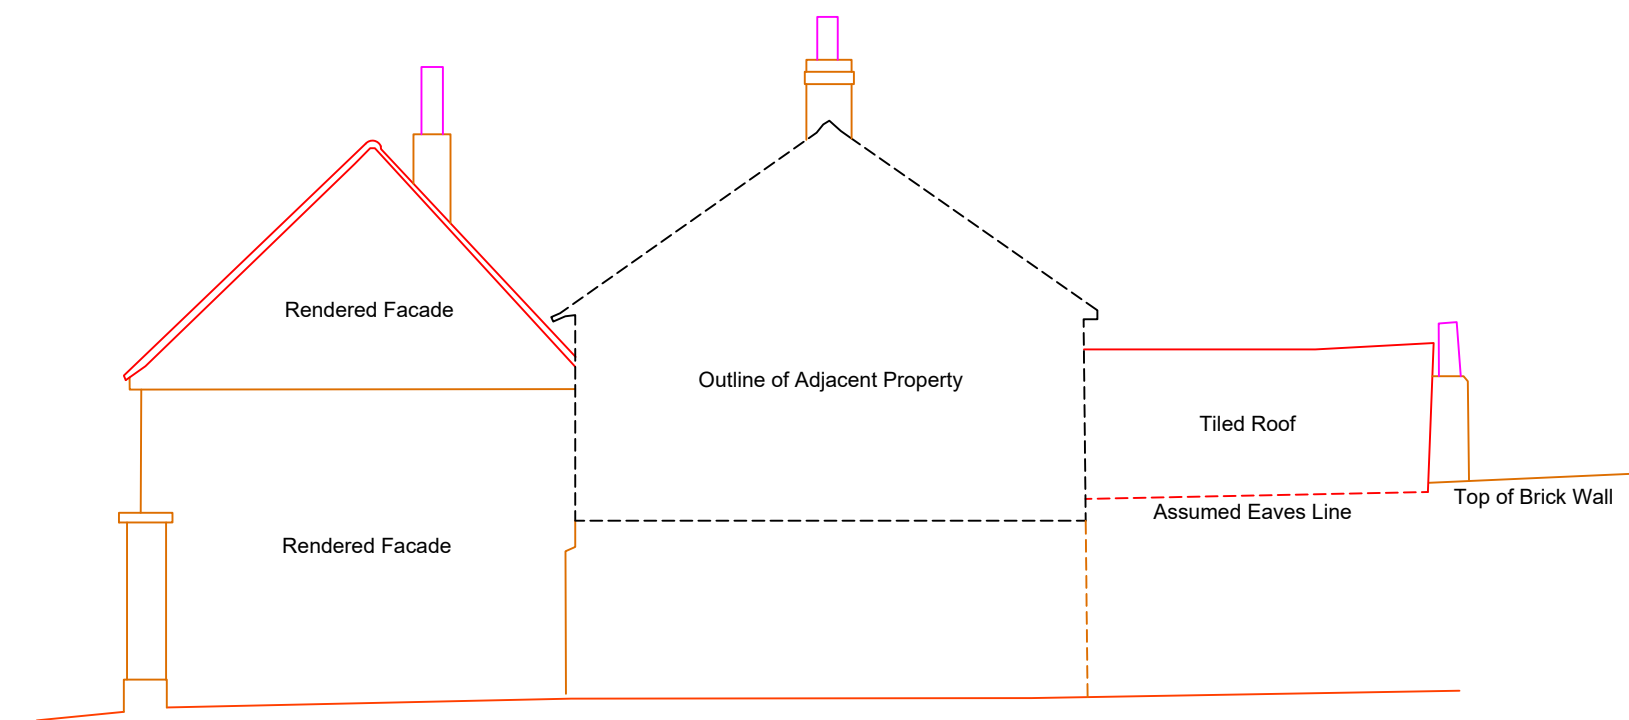


DATUM 10.00M

Elevation 4

NOTES

1. The Grid and Levels are based on co-ordinated using OS Active GPS Network.
2. The Elevations in this drawing are taken perpendicular to the facade.
3. Due to the nature of scaling drawings we would advise that any required dimensions should be requested from the surveyor using the contact details shown below.

KEYPLAN

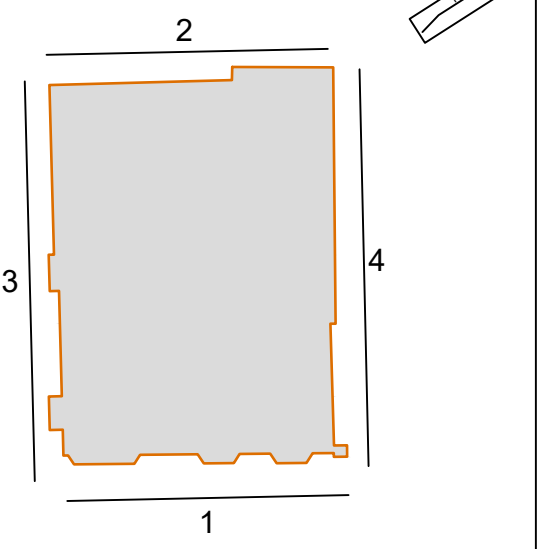

A	M.Jones	Nov '22	Elevation 3 & 4 Added
Rev	Revised By	Date	Revision


ject

**07 HIGH STREET
INDFIELD
WEST SUSSEX**

Drawing Title

EXISTING ELEVATIONS

Allcard Close
Horsham
RH12 5AJ
No: 07867411903
ecosurveys.co.uk

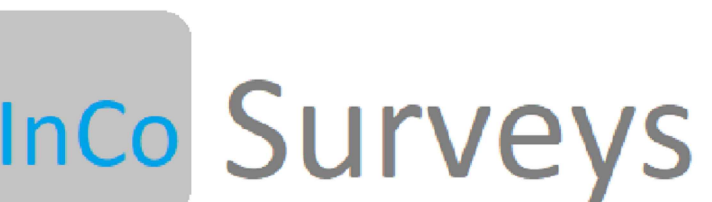

Reviewed:	M.Jones	September '22
Checked:	M.Jones	September '22

Project No.	Drawing Status	Scale (@ A1)
22621	INFORMATION	1:100

EXISTING
ELEVATIONS 1-4