



and does not purport to be a working or contractual drawing and should not be used for any building or contractual purposes. This drawing has been prepared based on survey drawings and information prepared by others. All dimensions and levels on all drawings must be checked and verified on site before commencement of works.

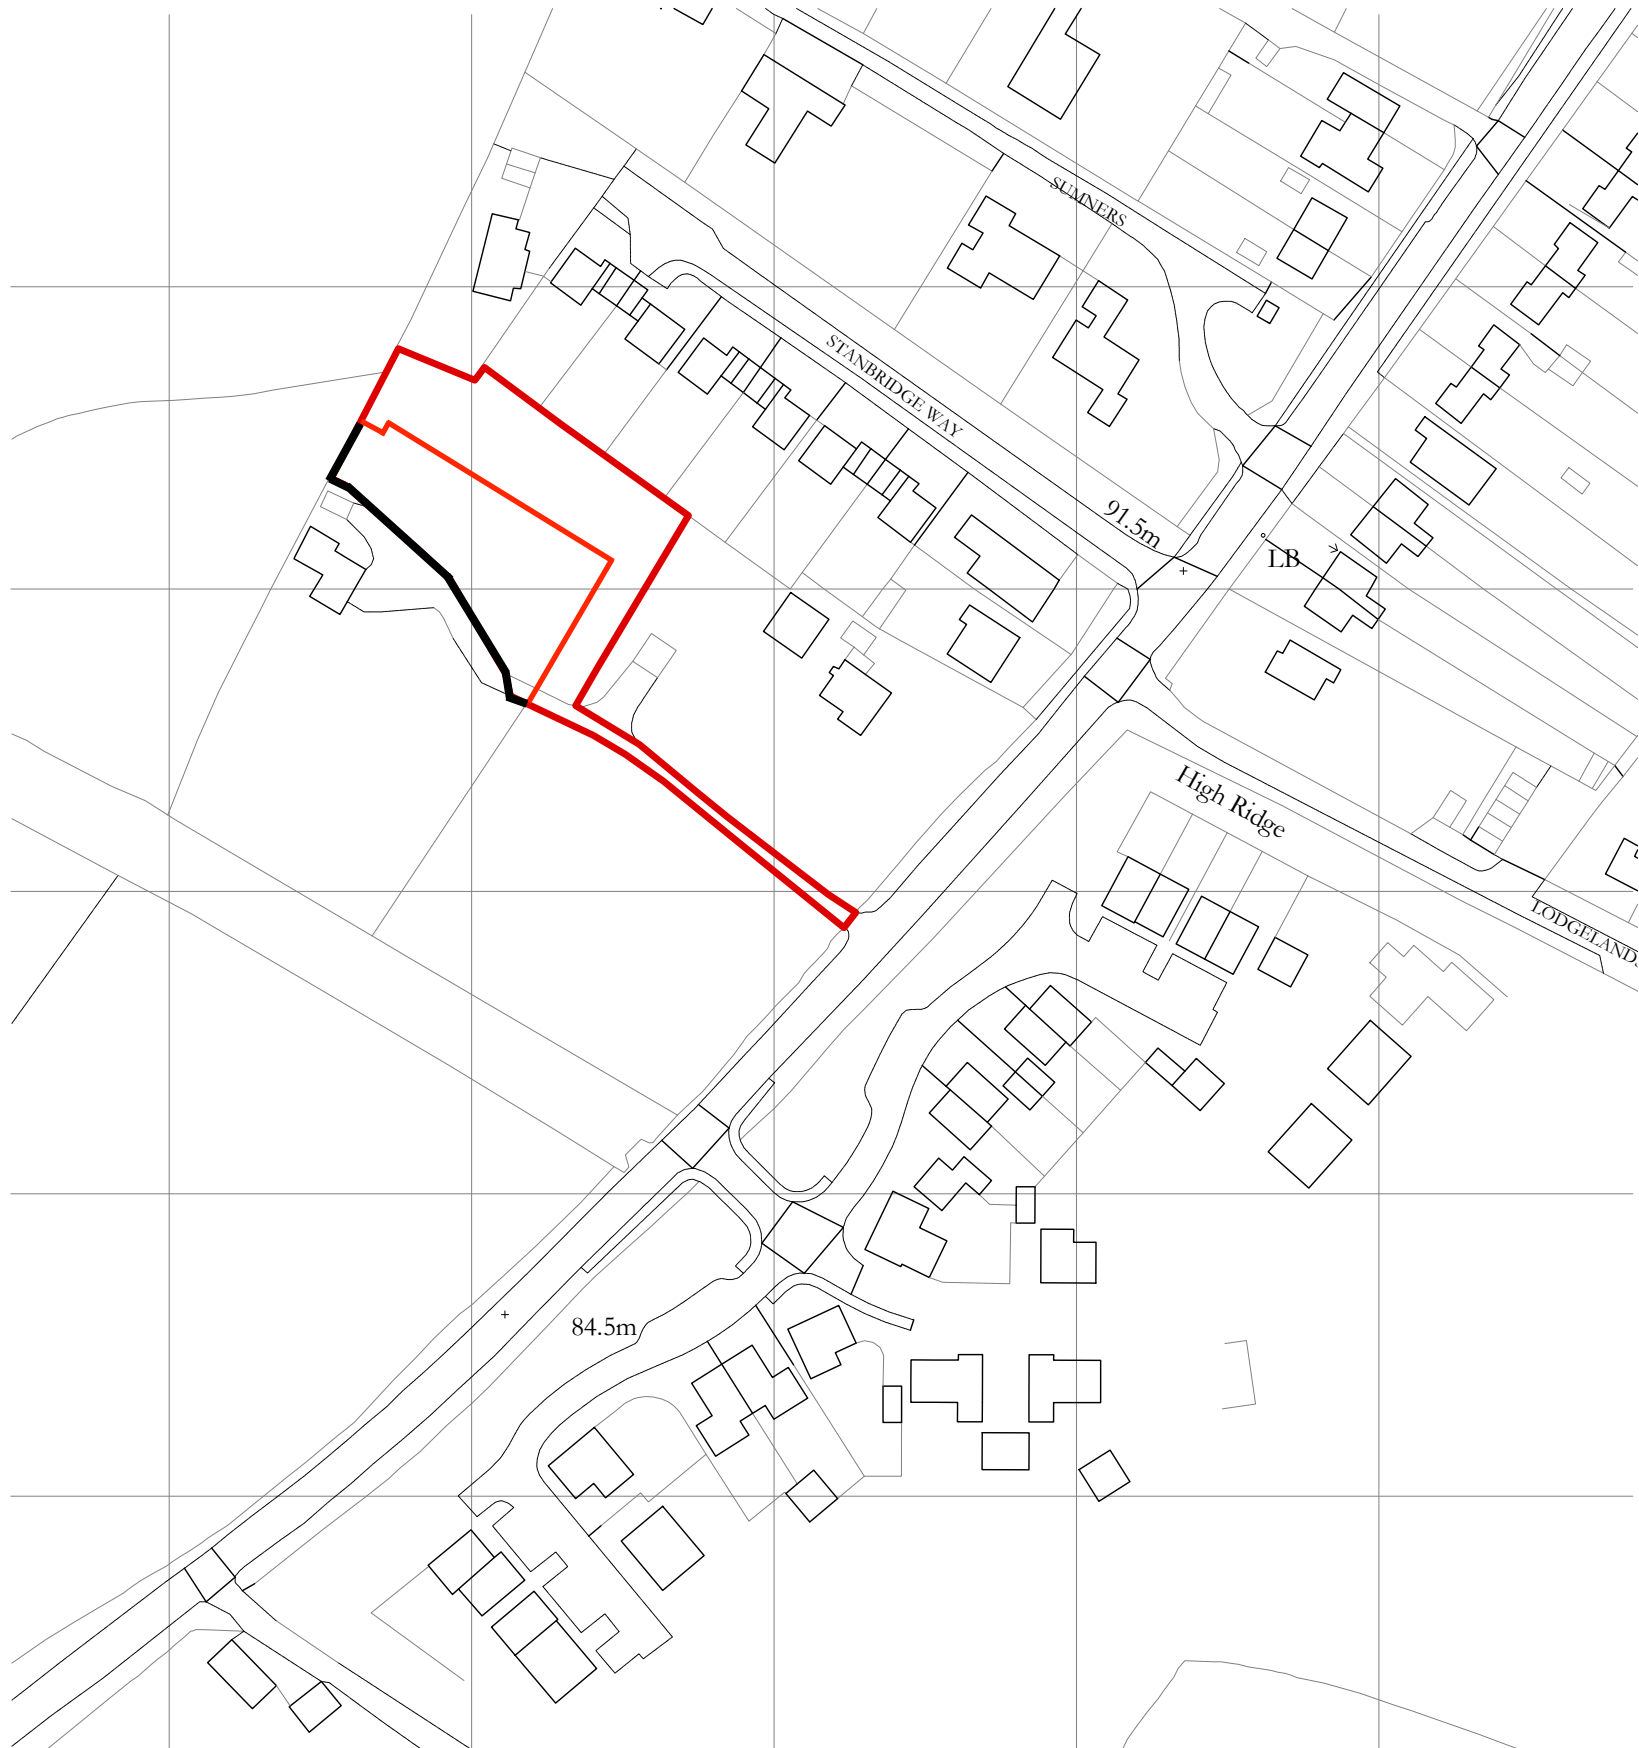

Ordnance Survey (c) Crown Copyright 2017. All rights reserved. Licence number 100022432

Scale 1:1250


Application Site

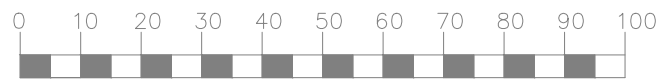

PHYSICAL SCALE IN METRES 1:1250



PHYSICAL SCALE IN METRES 1:500

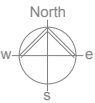

Scale 1:500

SITE LOCATION PLAN