


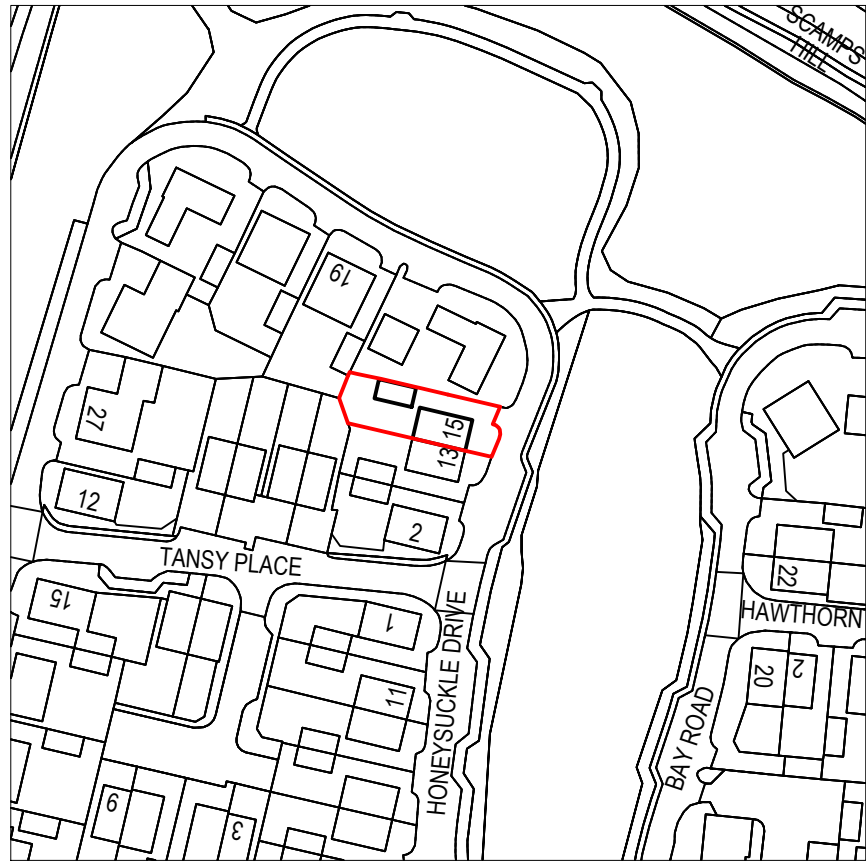
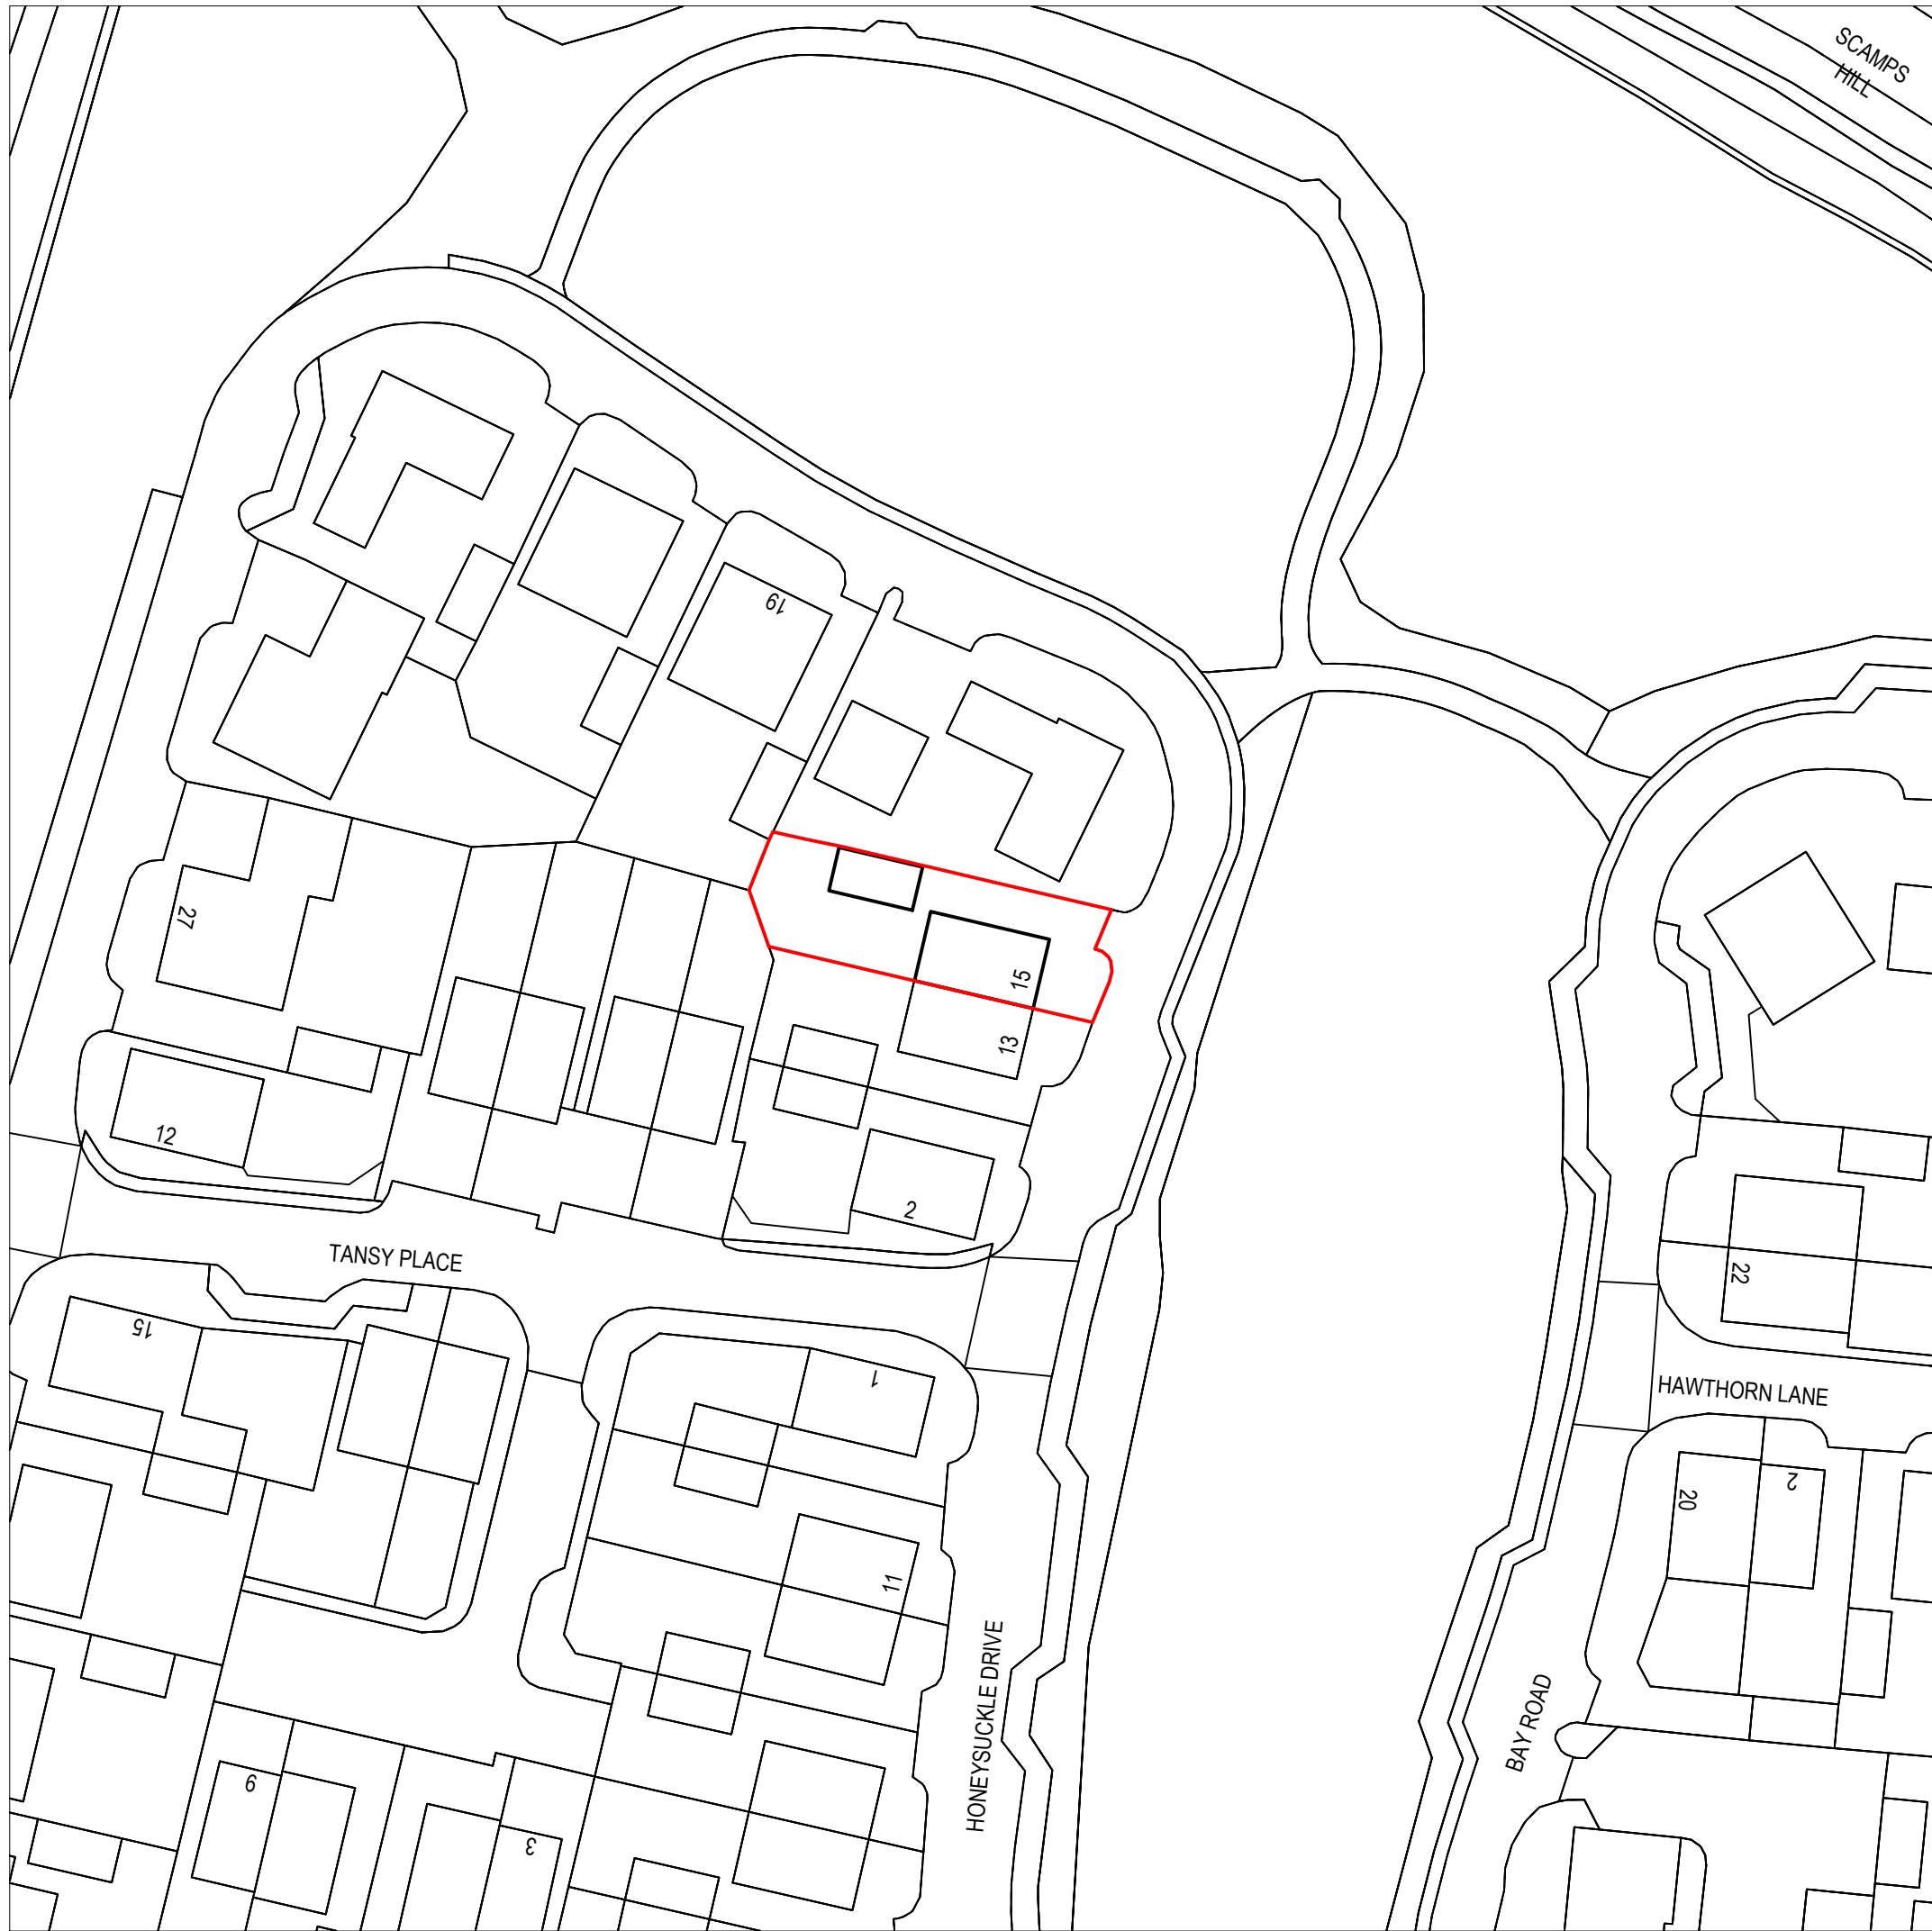


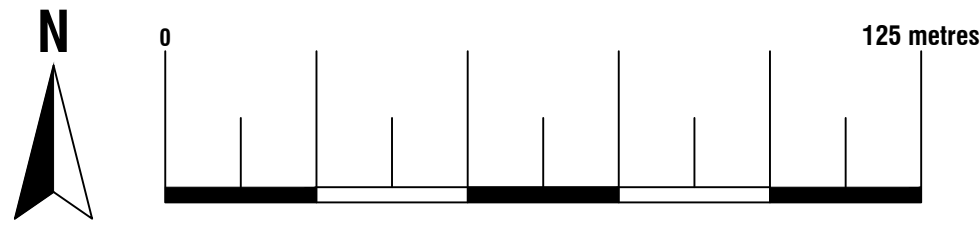


Location Plan
Scale 1:1250
© Crown Copyright and database rights 2024
OS 100047474

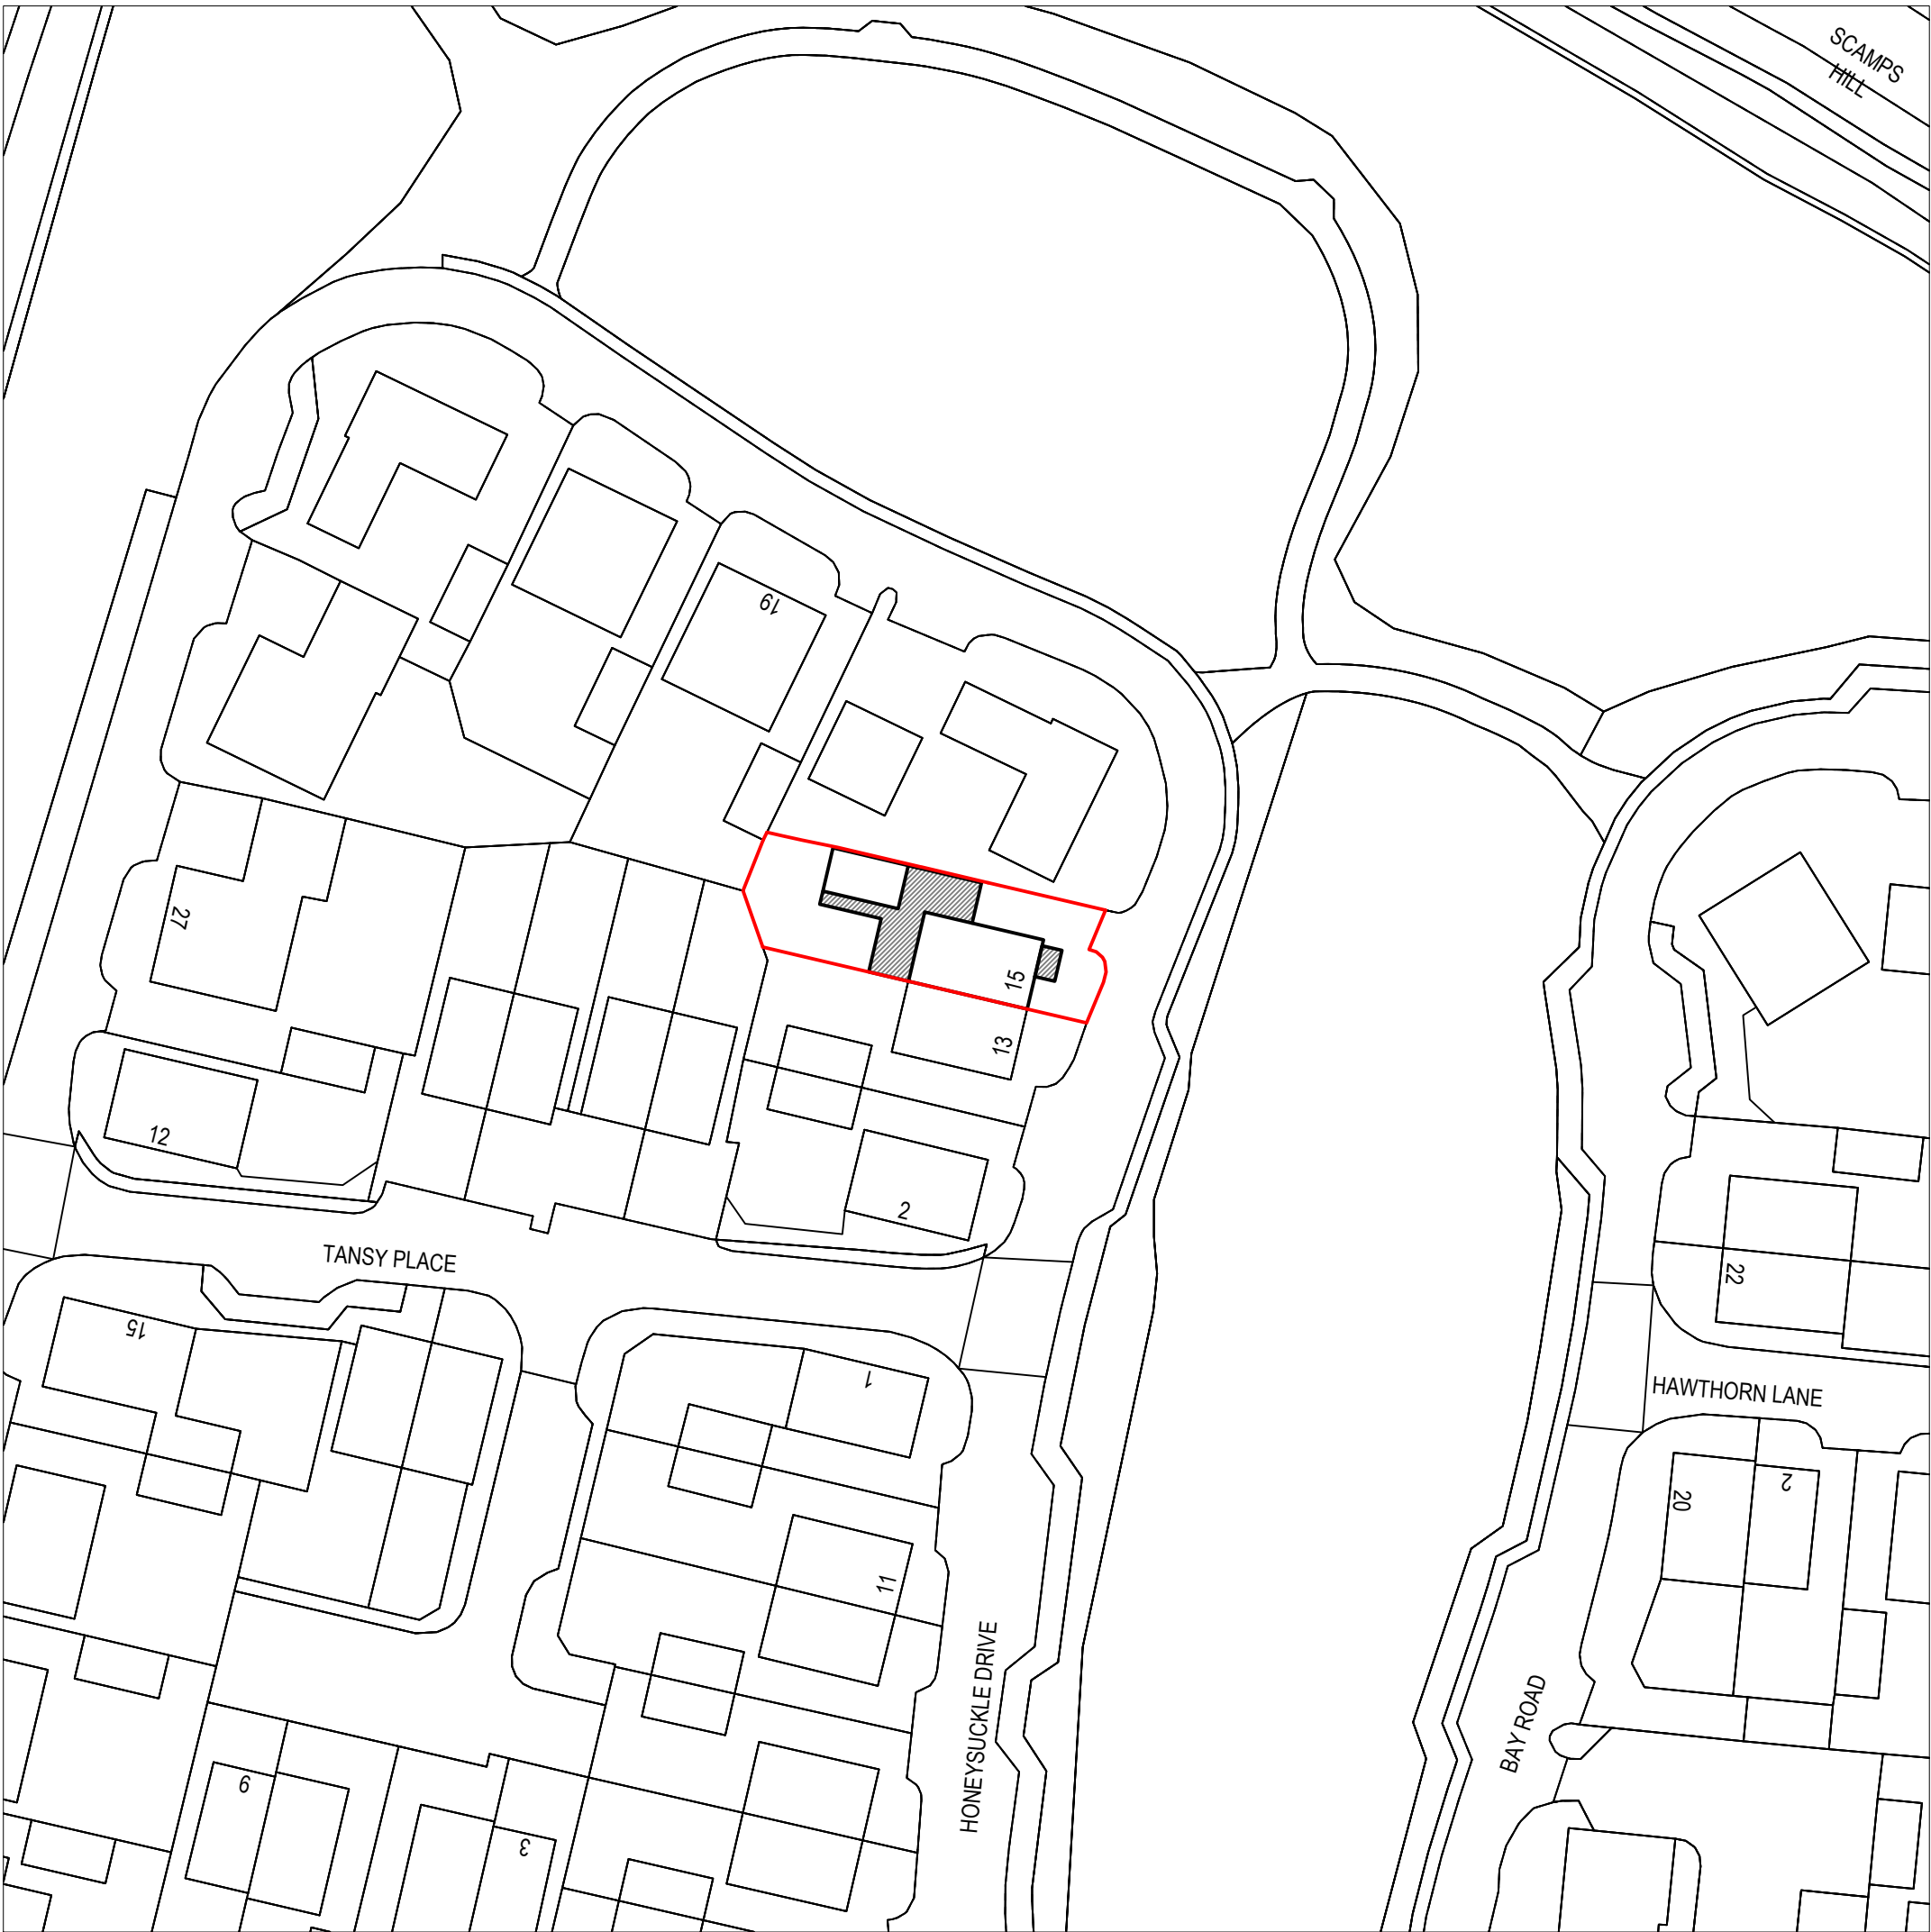

Existing Block Plan
Scale 1:500
© Crown Copyright and database rights 2024
OS 100047474

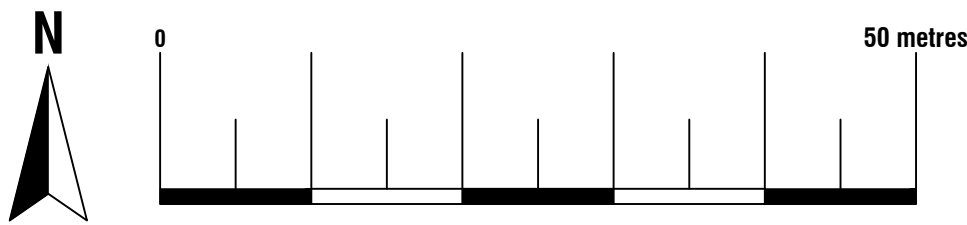

Proposed Block Plan
Scale 1:500
© Crown Copyright and database rights 2024
OS 100047474

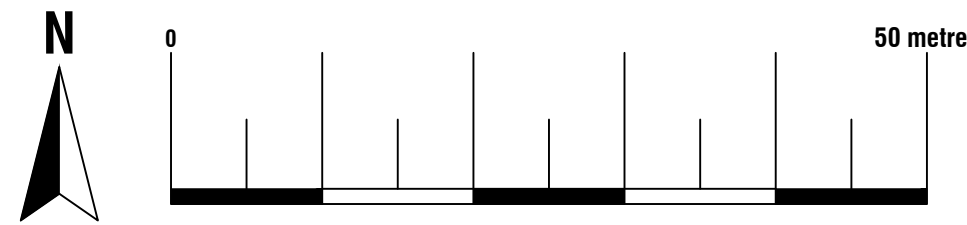



ArkiPlan Architectural Ltd • Enquiries@ArkiPlan.co.uk
Lytchett House, 13 Freeland Park, Wareham Road, Poole, Dorset, BH16 6FA

Site	15 Honeysuckle Drive, Lindfield Meadows, Haywards Heath RH16 2GH	Date	20.03.2025		
		Sheet	24-0893	D01	REV 3
		Job	New Extension		
Title Number	WSX423131	Scale	1:500, 1:1250 @A1, 1:1000, 1:2500 @A3		
		Title	As Shown		