



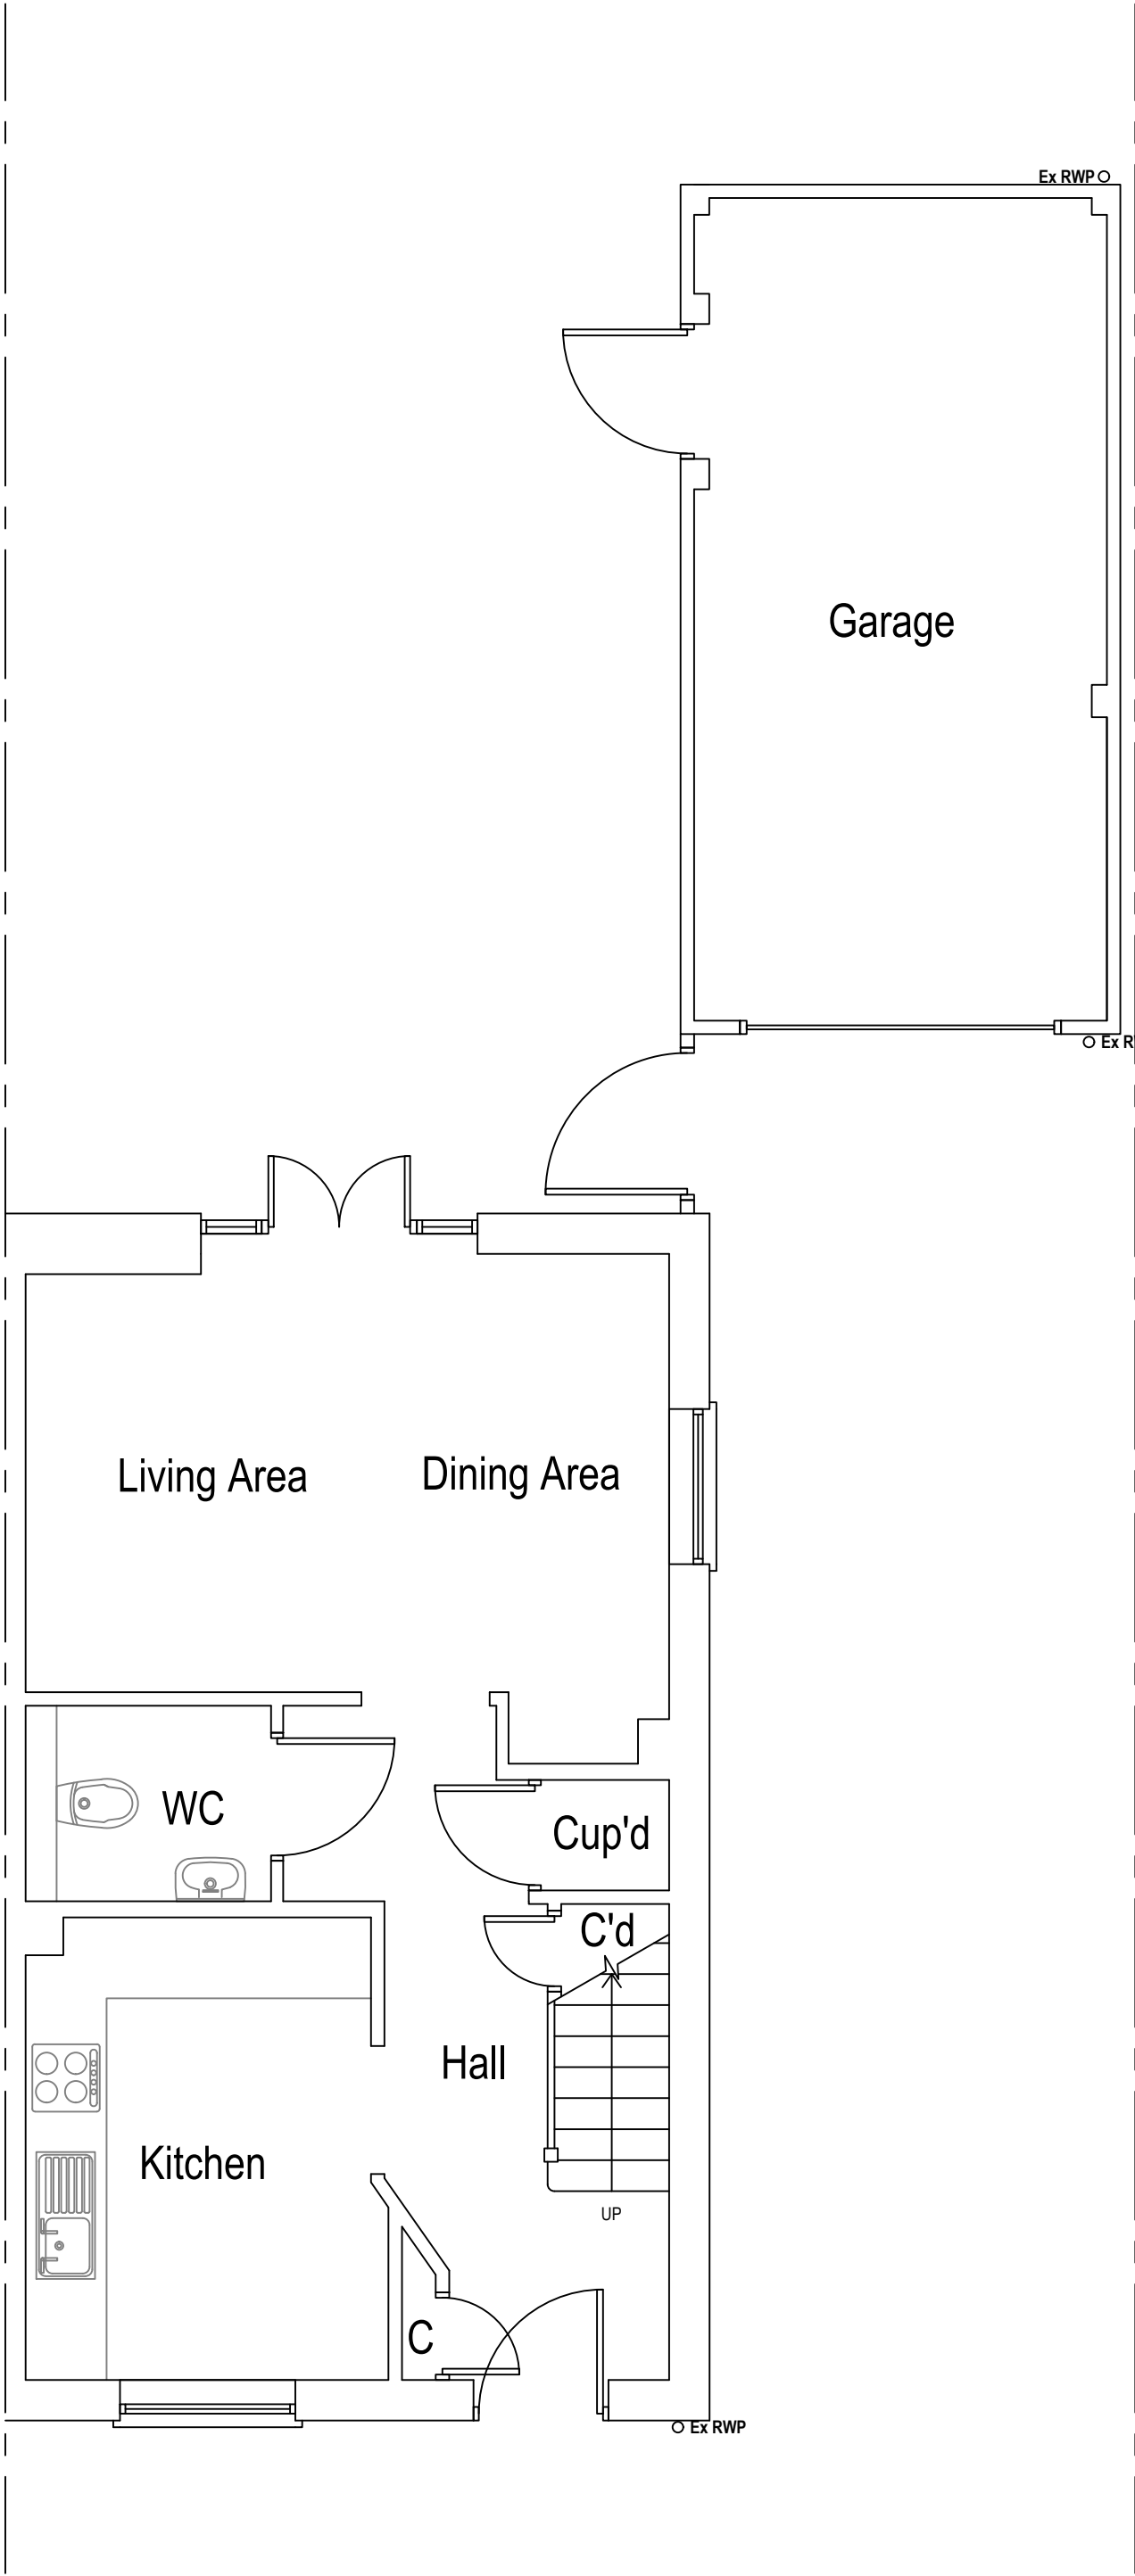


Existing Ground Floor Plan

Area ca. 39.63 m²

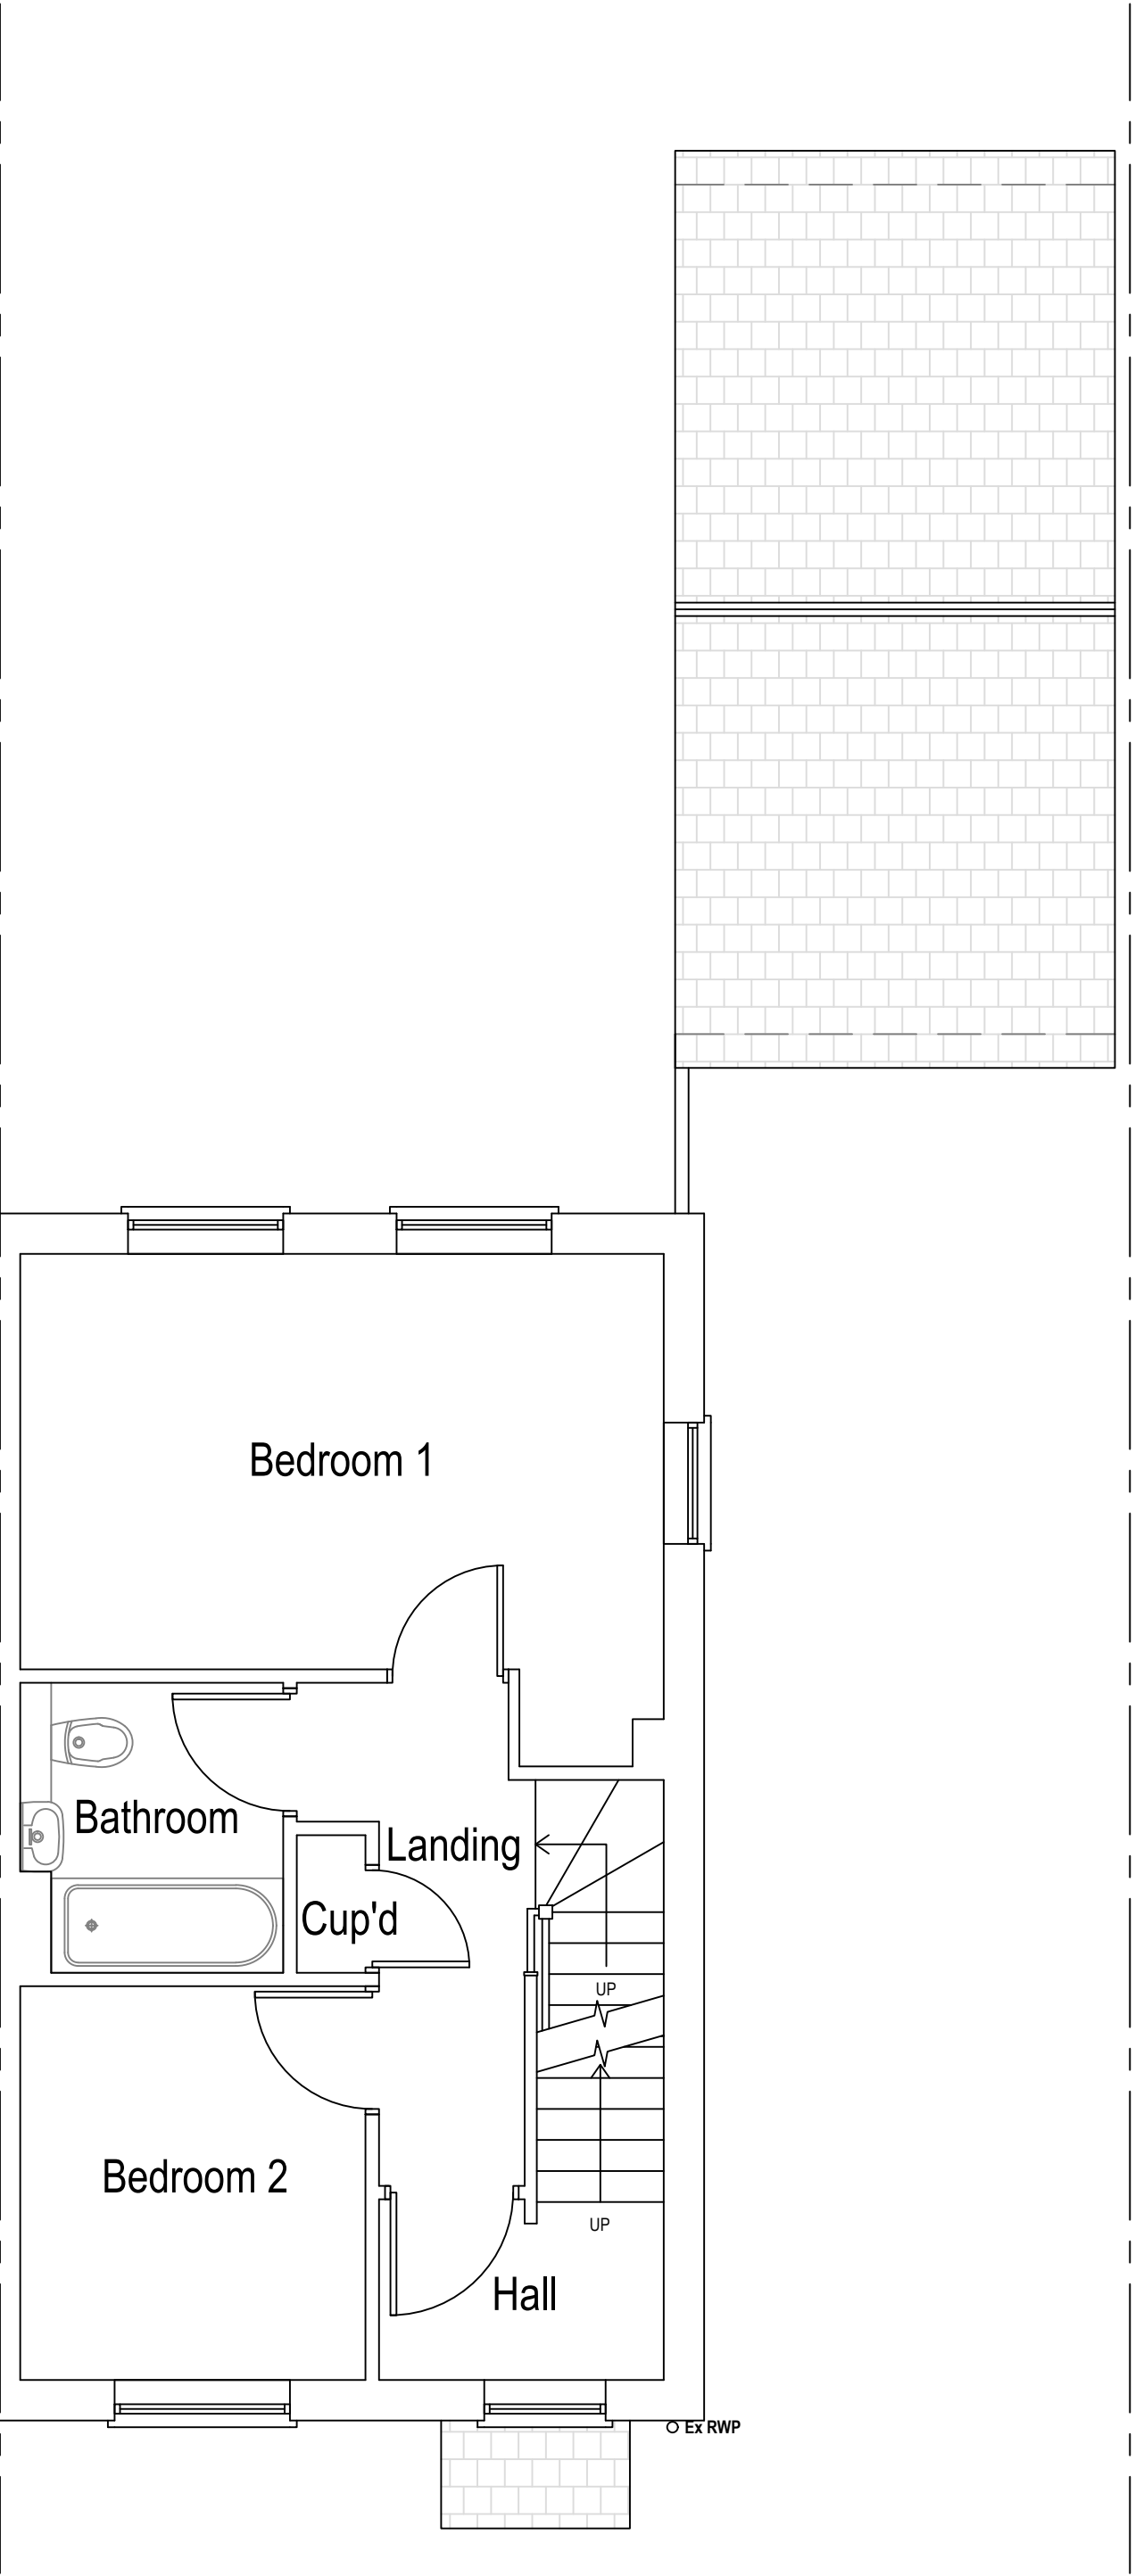


Existing First Floor Plan

Area ca. 39.83 m²

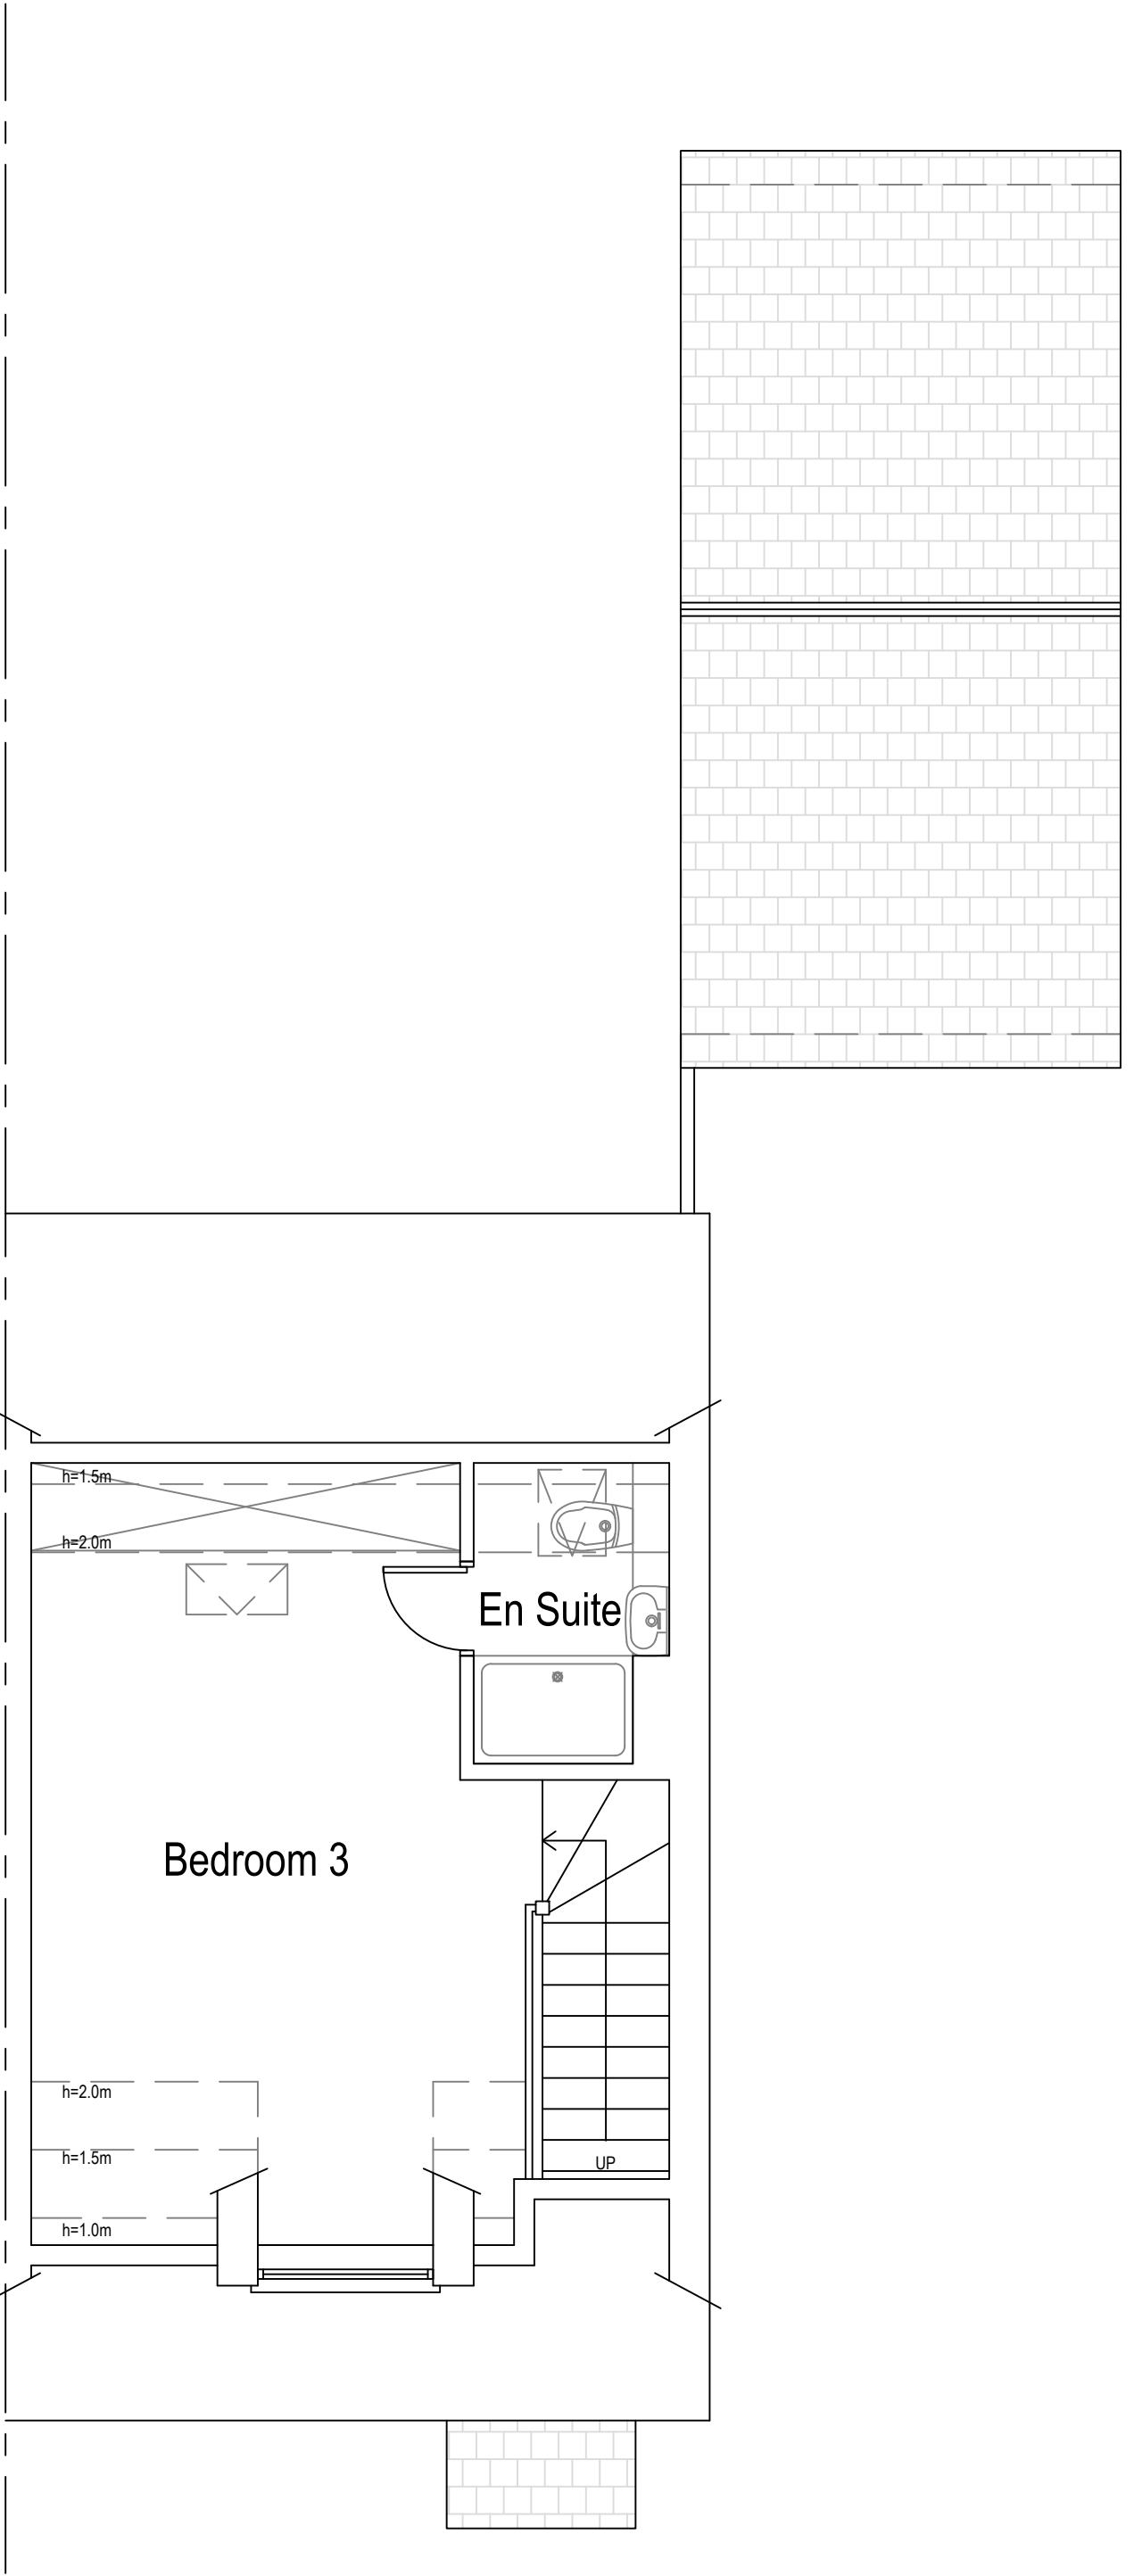


Existing Loft Plan

Area ca. 24.47 m²

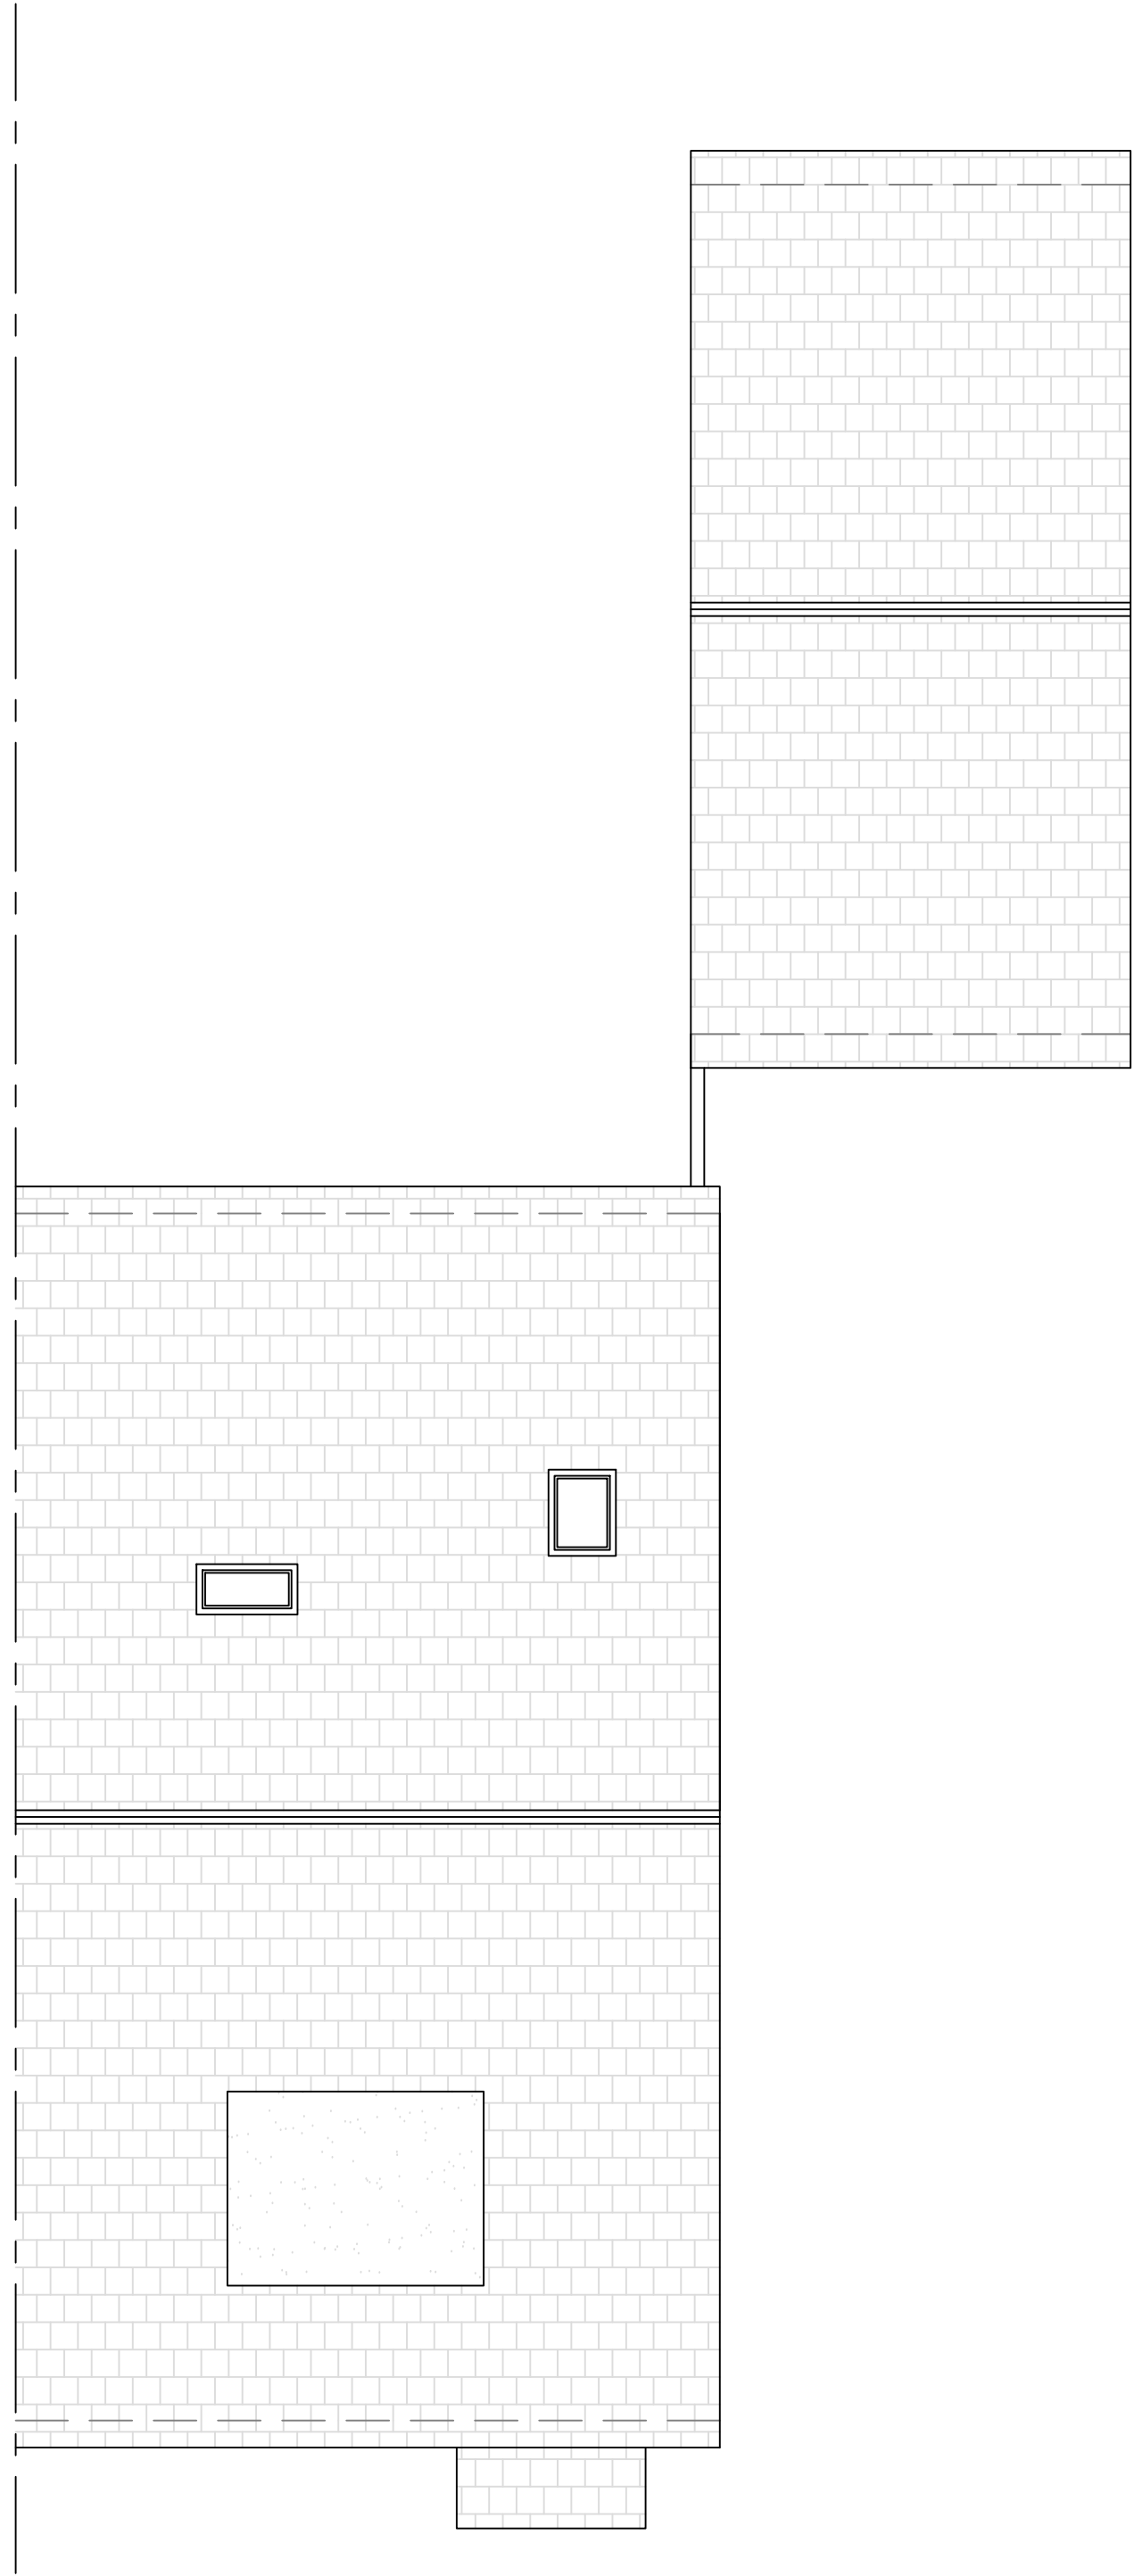

Existing Roof Plan

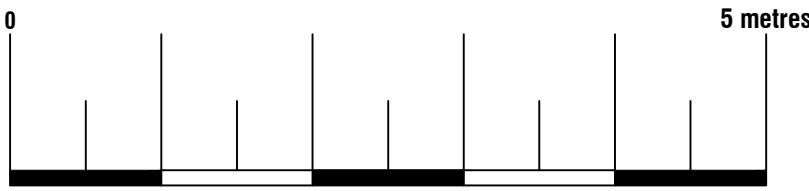

Arkiplan ArkiPlan Architectural Ltd • Enquiries@ArkiPlan.co.uk Lytchett House, 13 Freeland Park, Wareham Road, Poole, Dorset, BH16 6FA				
Site	15 Honeysuckle Drive, Lindfield Meadows, Haywards Heath RH16 2GH	Date	20.03.2025	
		Sheet	24-0893	D02 REV 3
		Job	New Extension	
Title Number	WSX423131	Scale	1:50 @A1, 1:100 @A3	
		Title	As Shown	