



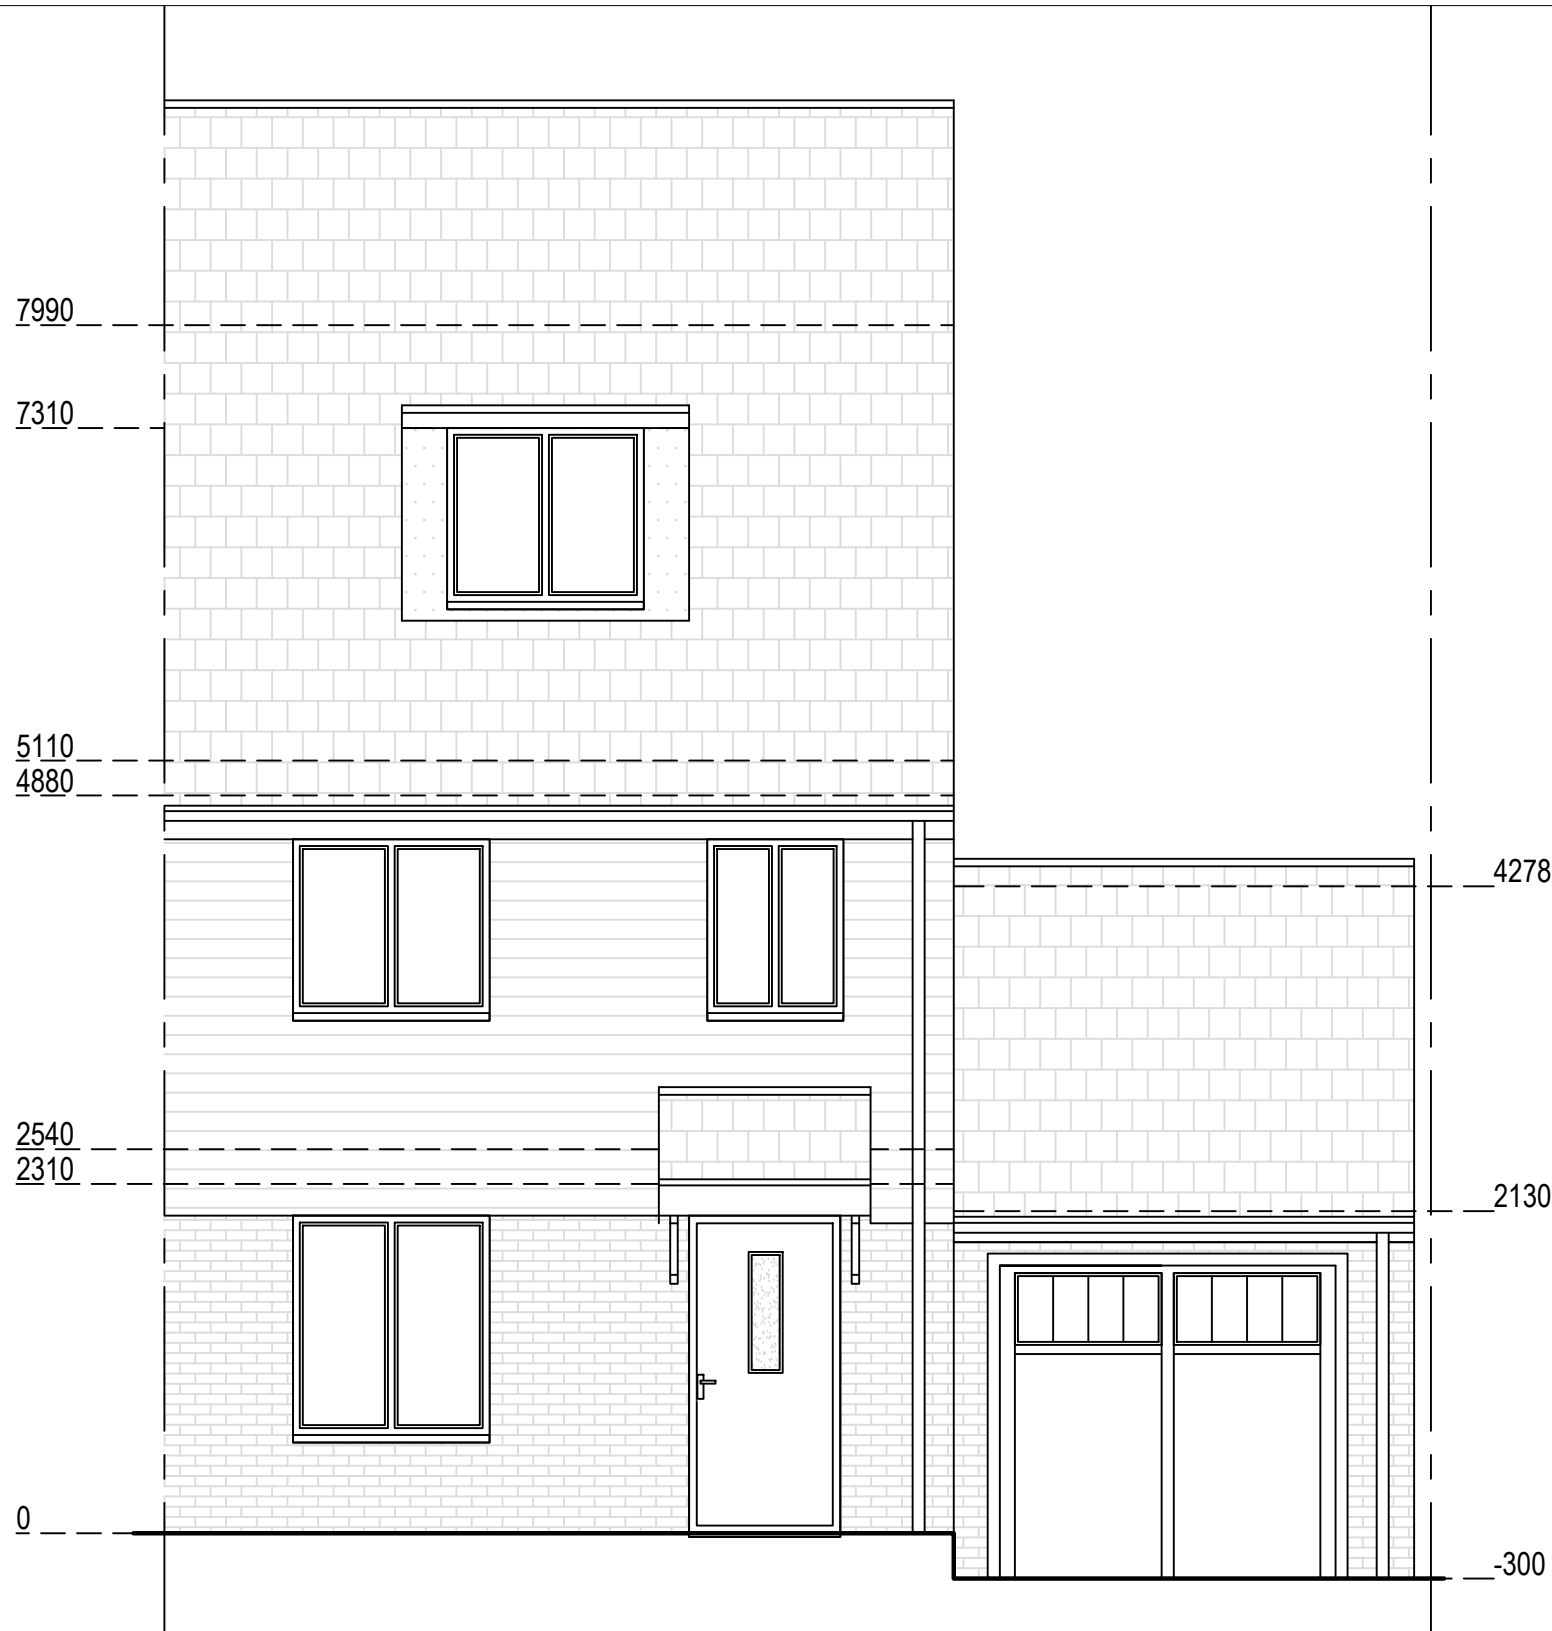


Existing East Elevation




Existing North Elevation

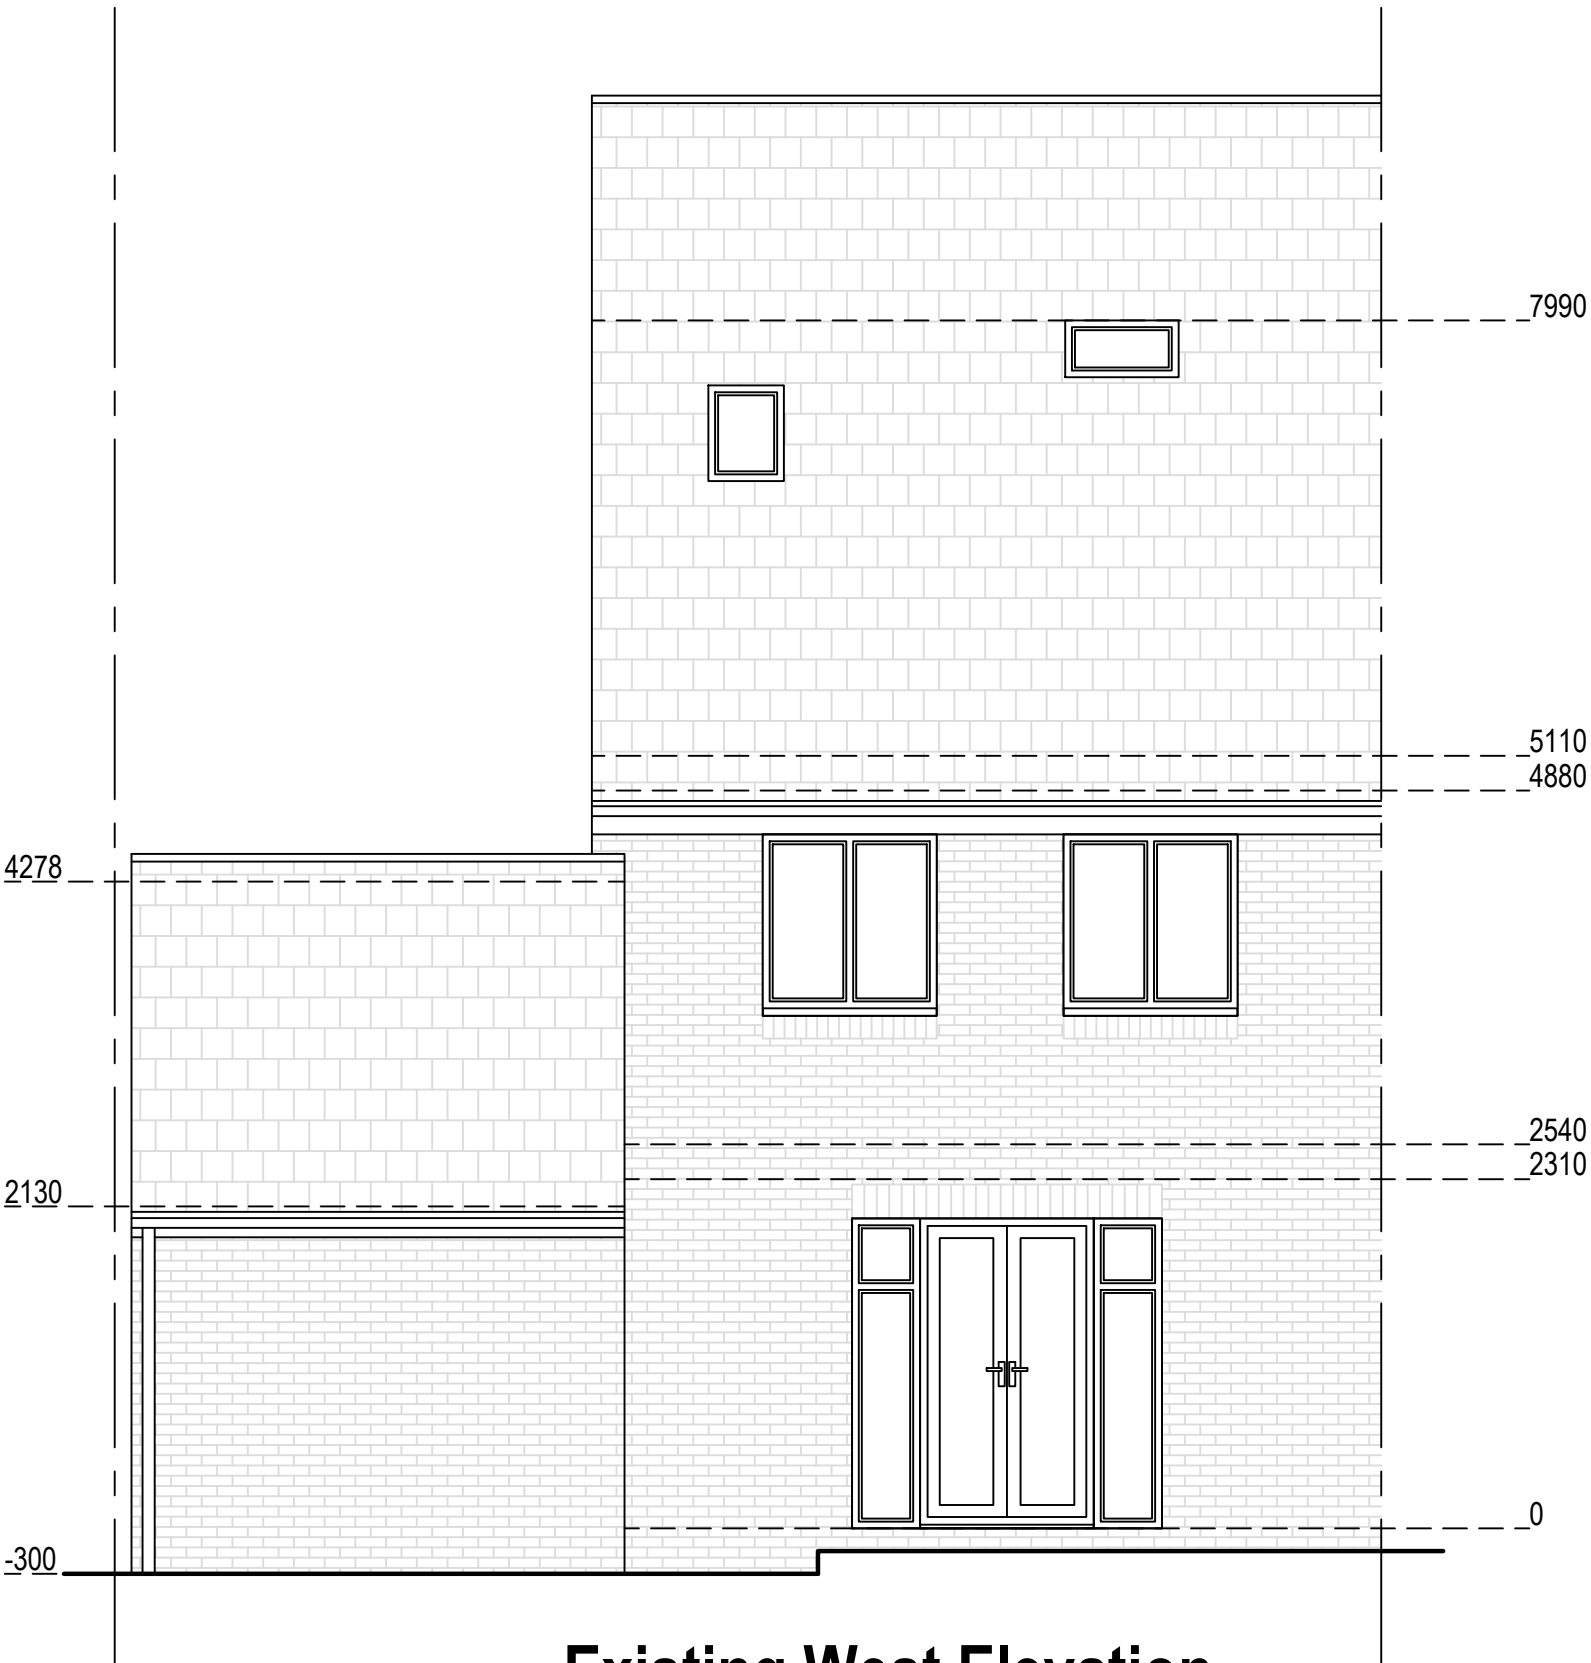

Existing West Elevation

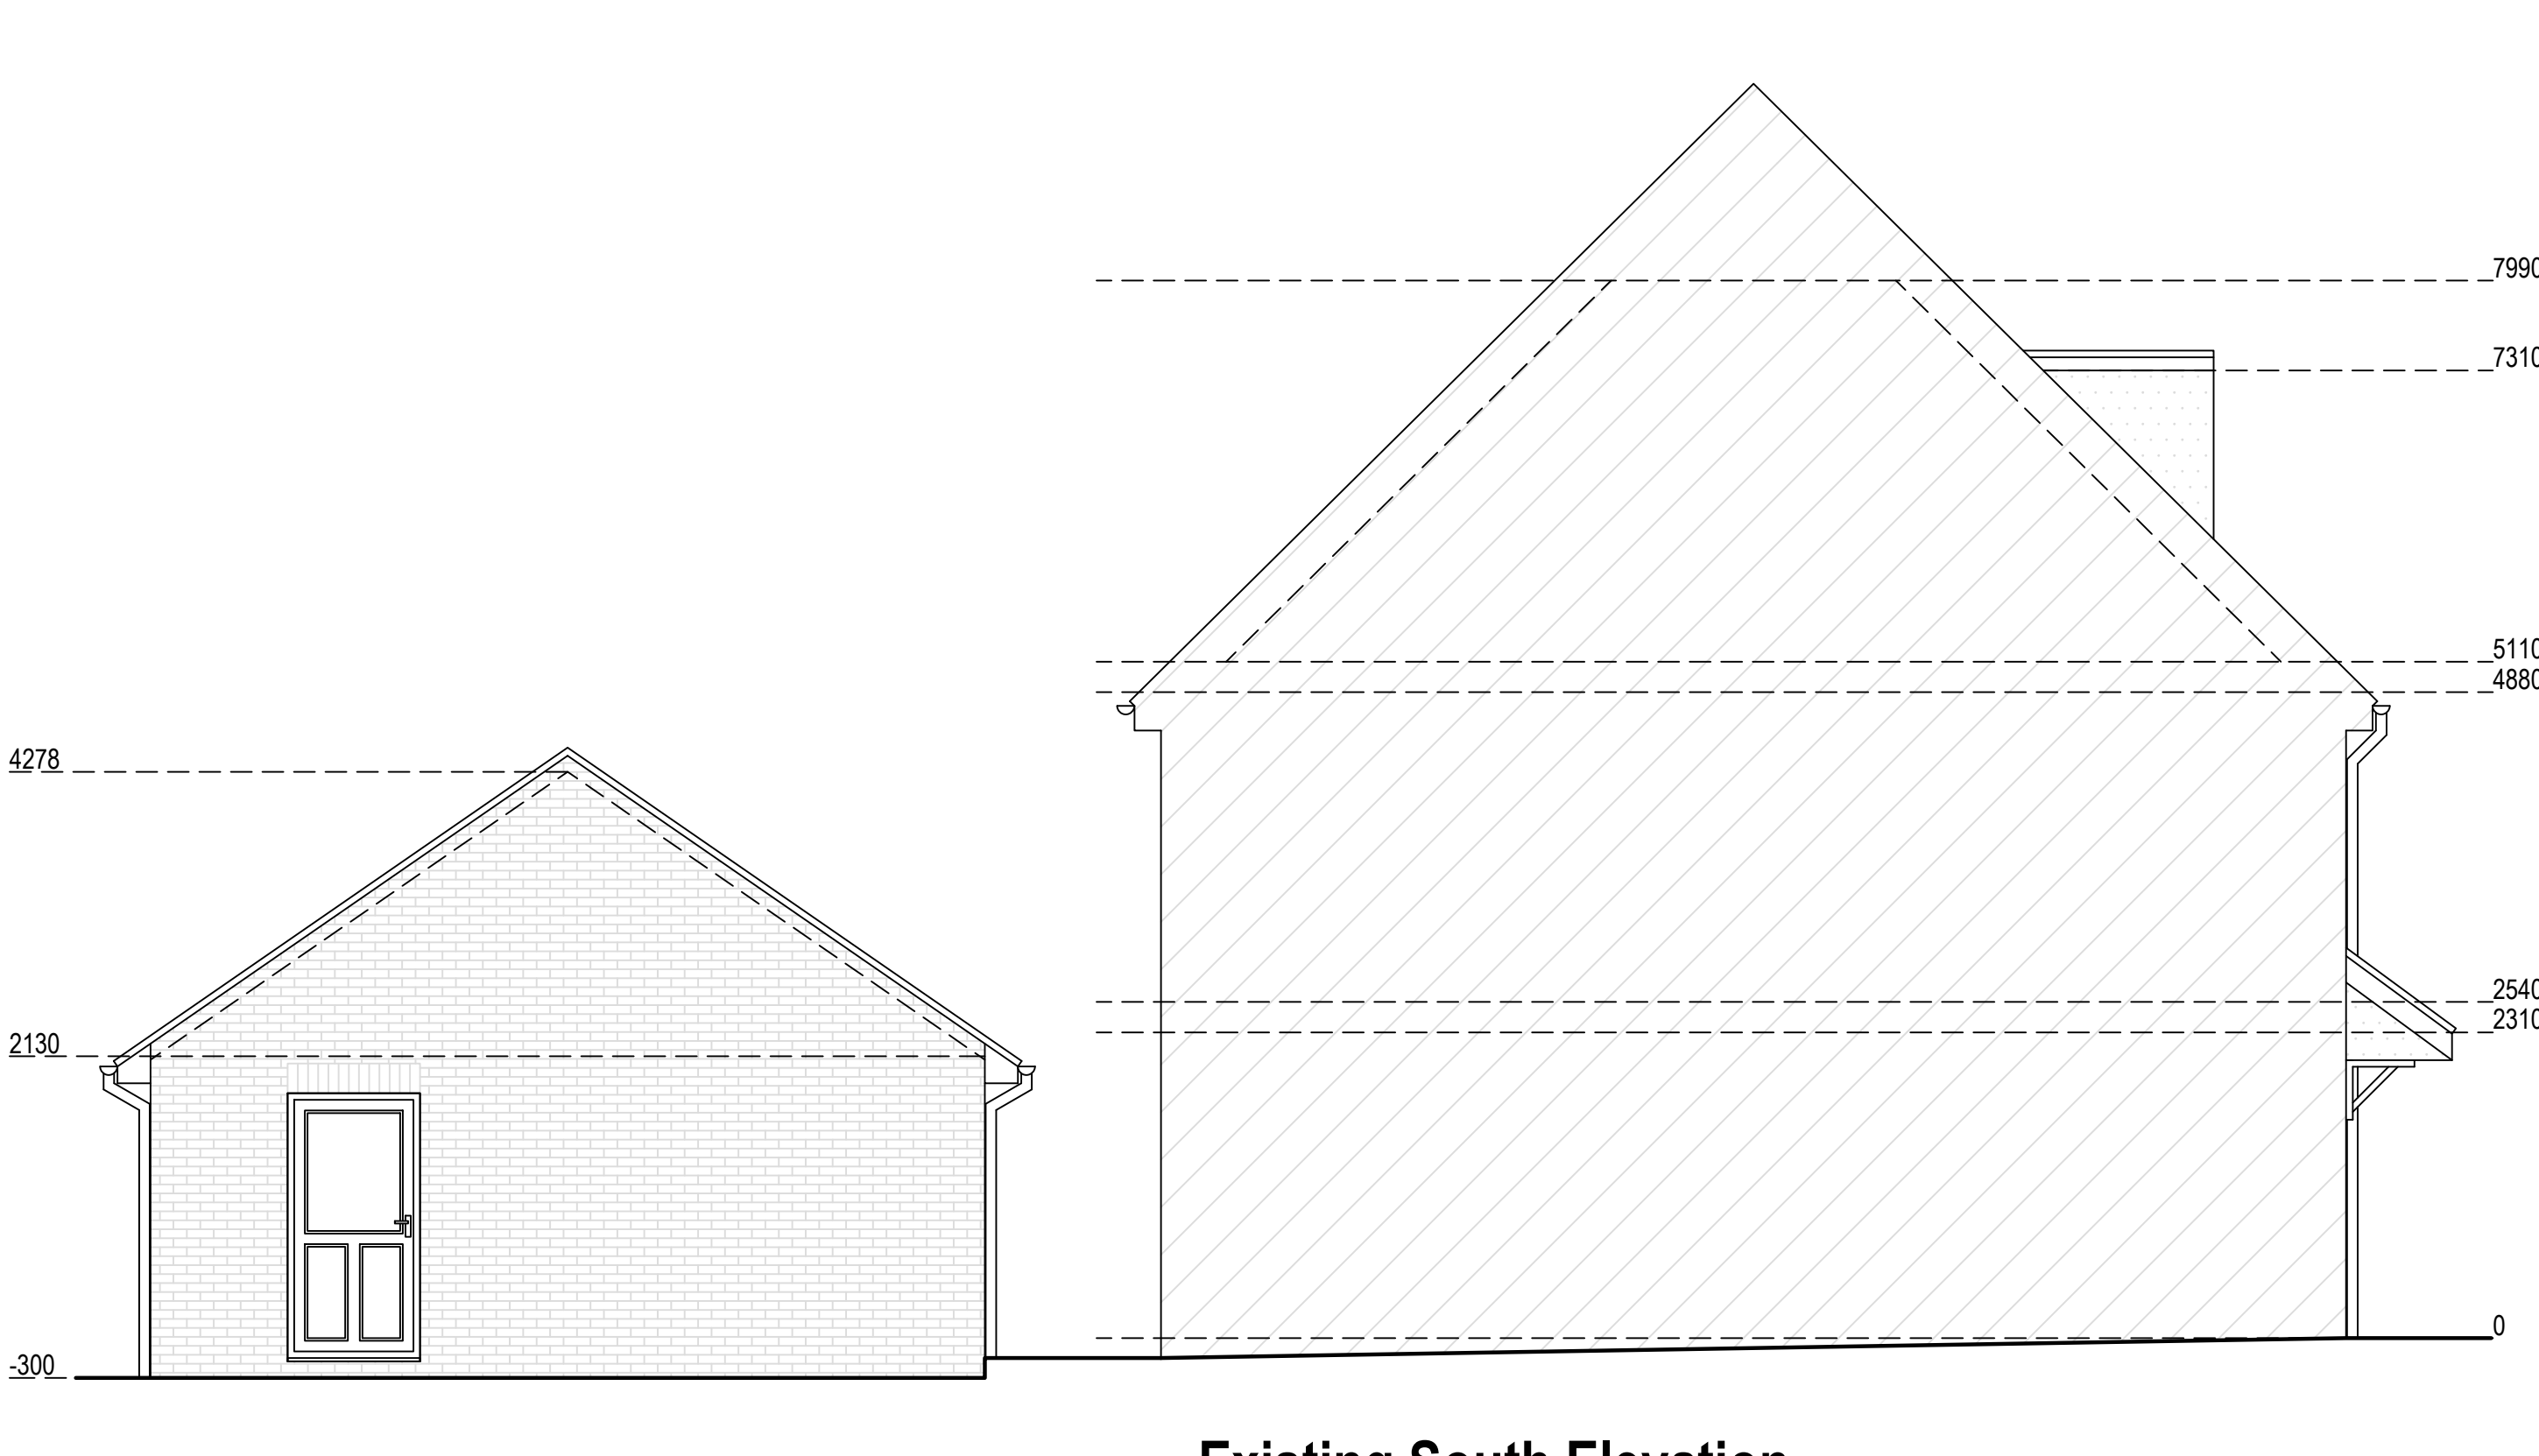

Existing South Elevation

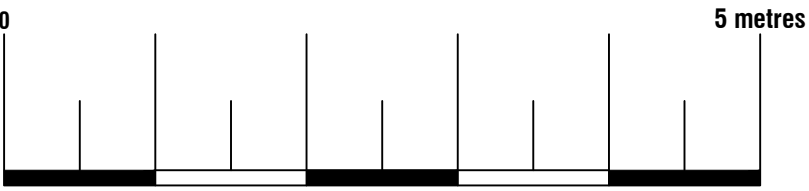

Arkiplan ArkiPlan Architectural Ltd • Enquiries@ArkiPlan.co.uk Lytchett House, 13 Freeland Park, Wareham Road, Poole, Dorset, BH16 6FA			
Site	15 Honeysuckle Drive, Lindfield Meadows, Haywards Heath RH16 2GH	Date	20.03.2025
		Sheet	24-0893 D04 REV 3
		Job	New Extension
Title Number	WSX423131	Scale	1:50 @A1, 1:100 @A3
		Title	As Shown