




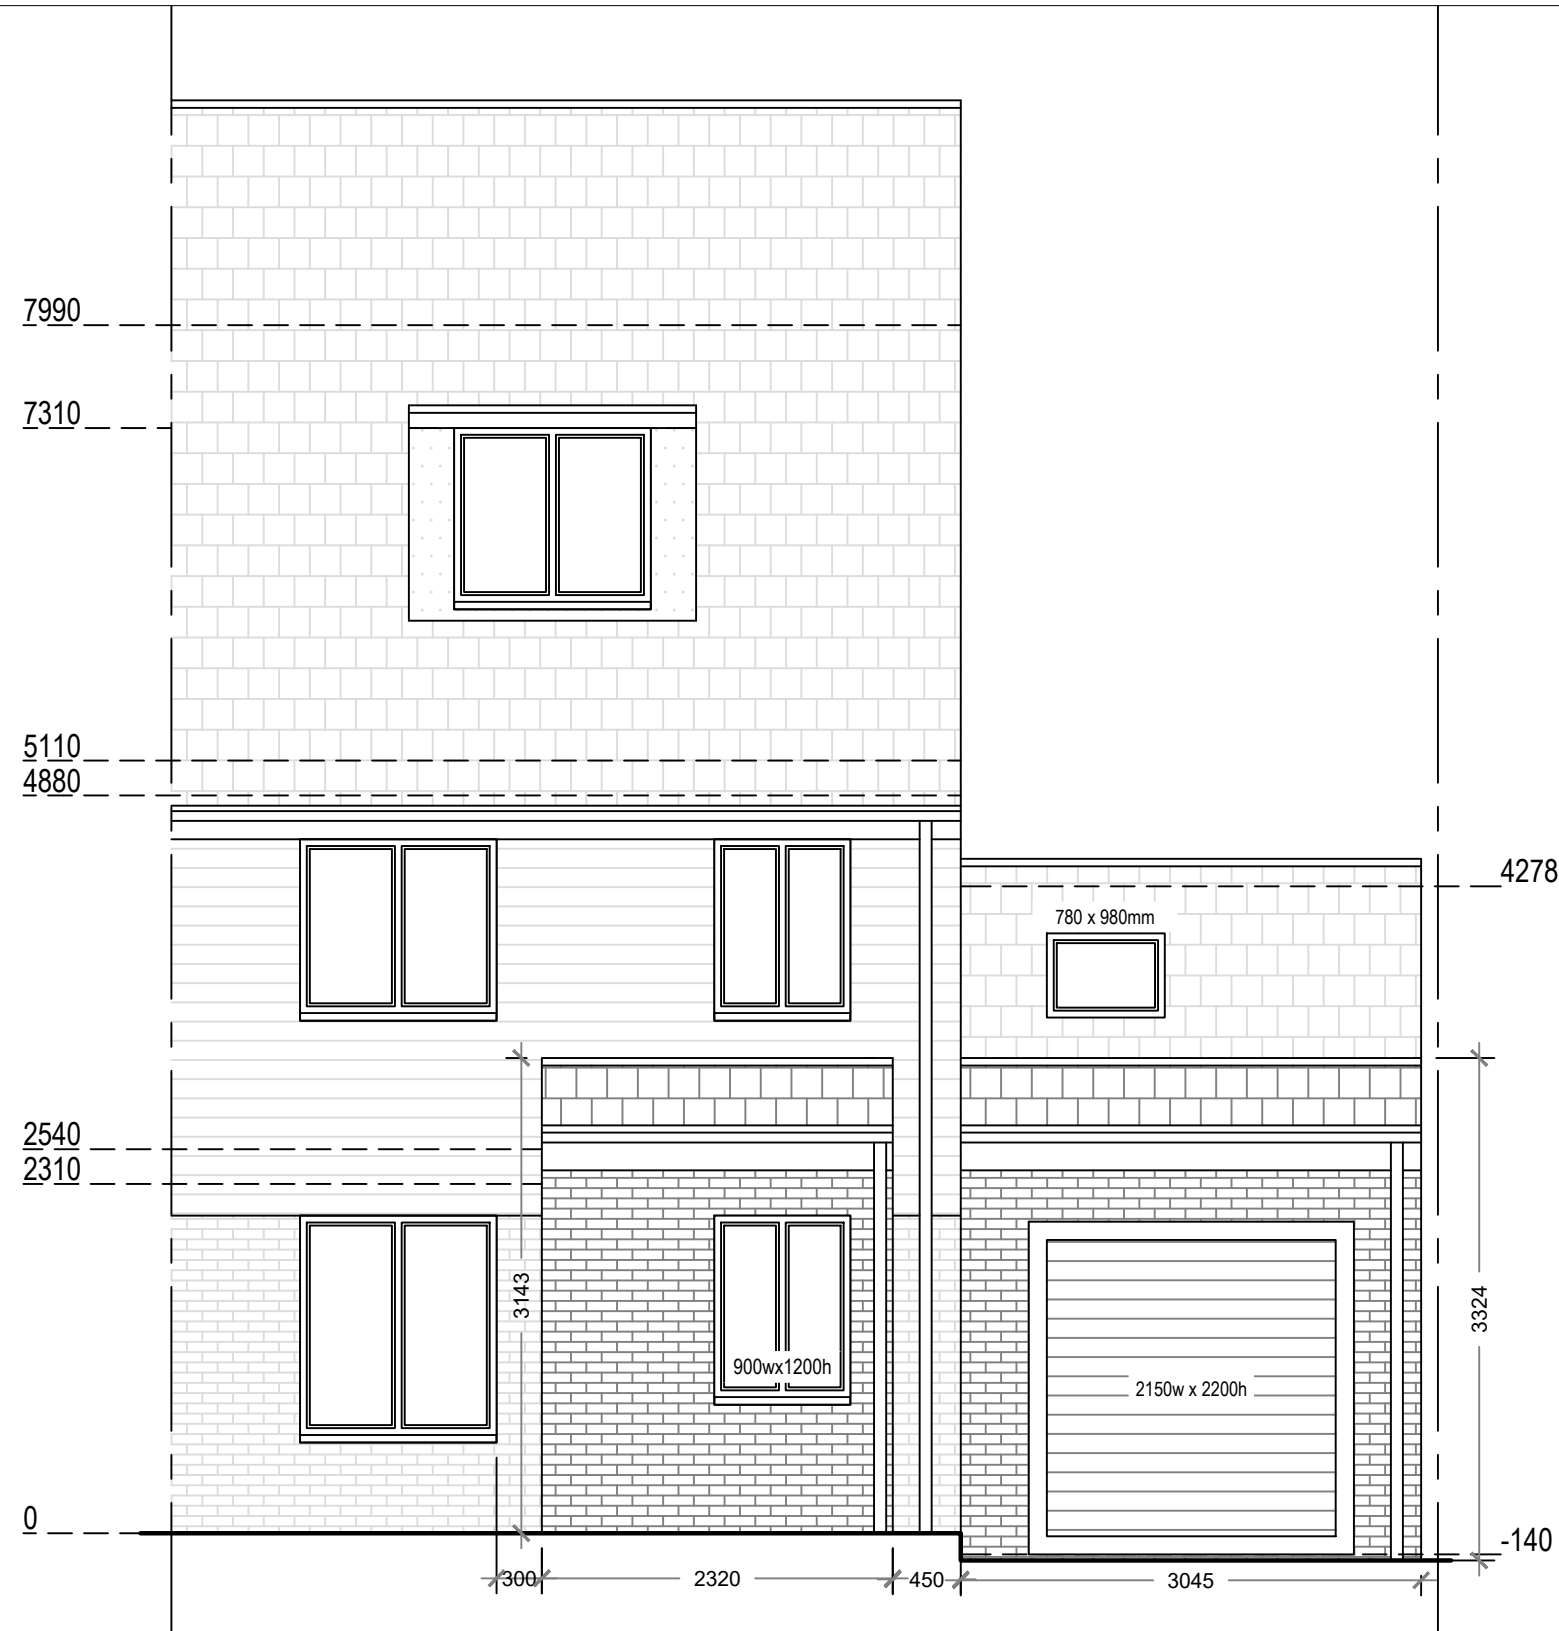


Proposed East Elevation

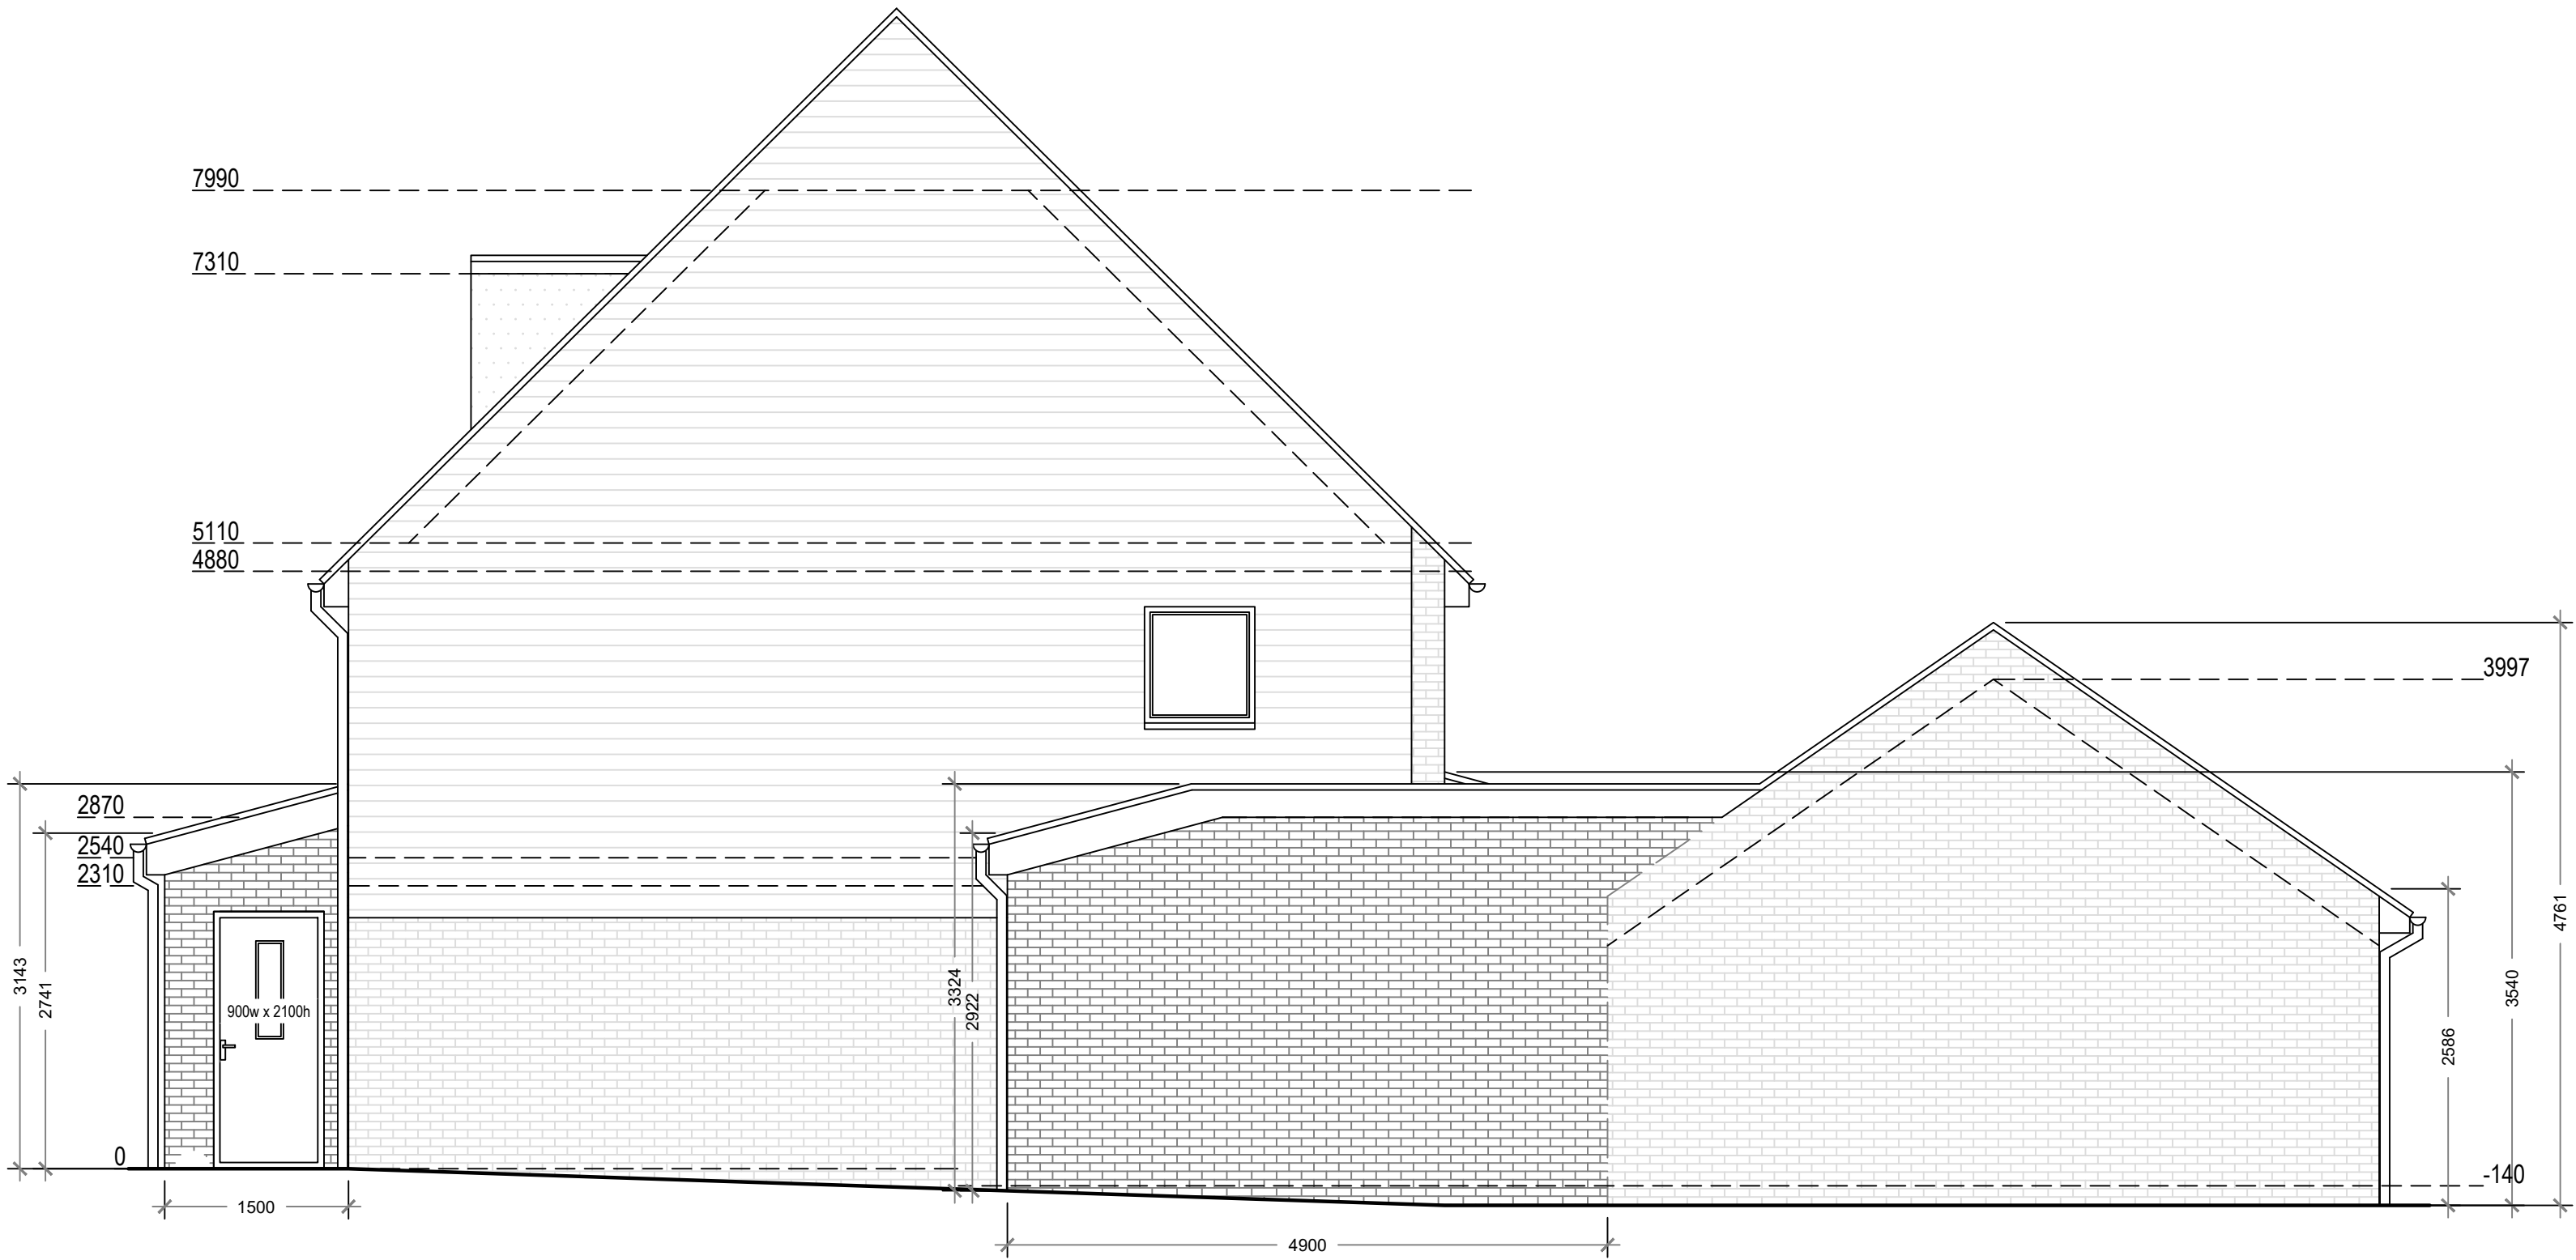


Proposed North Elevation

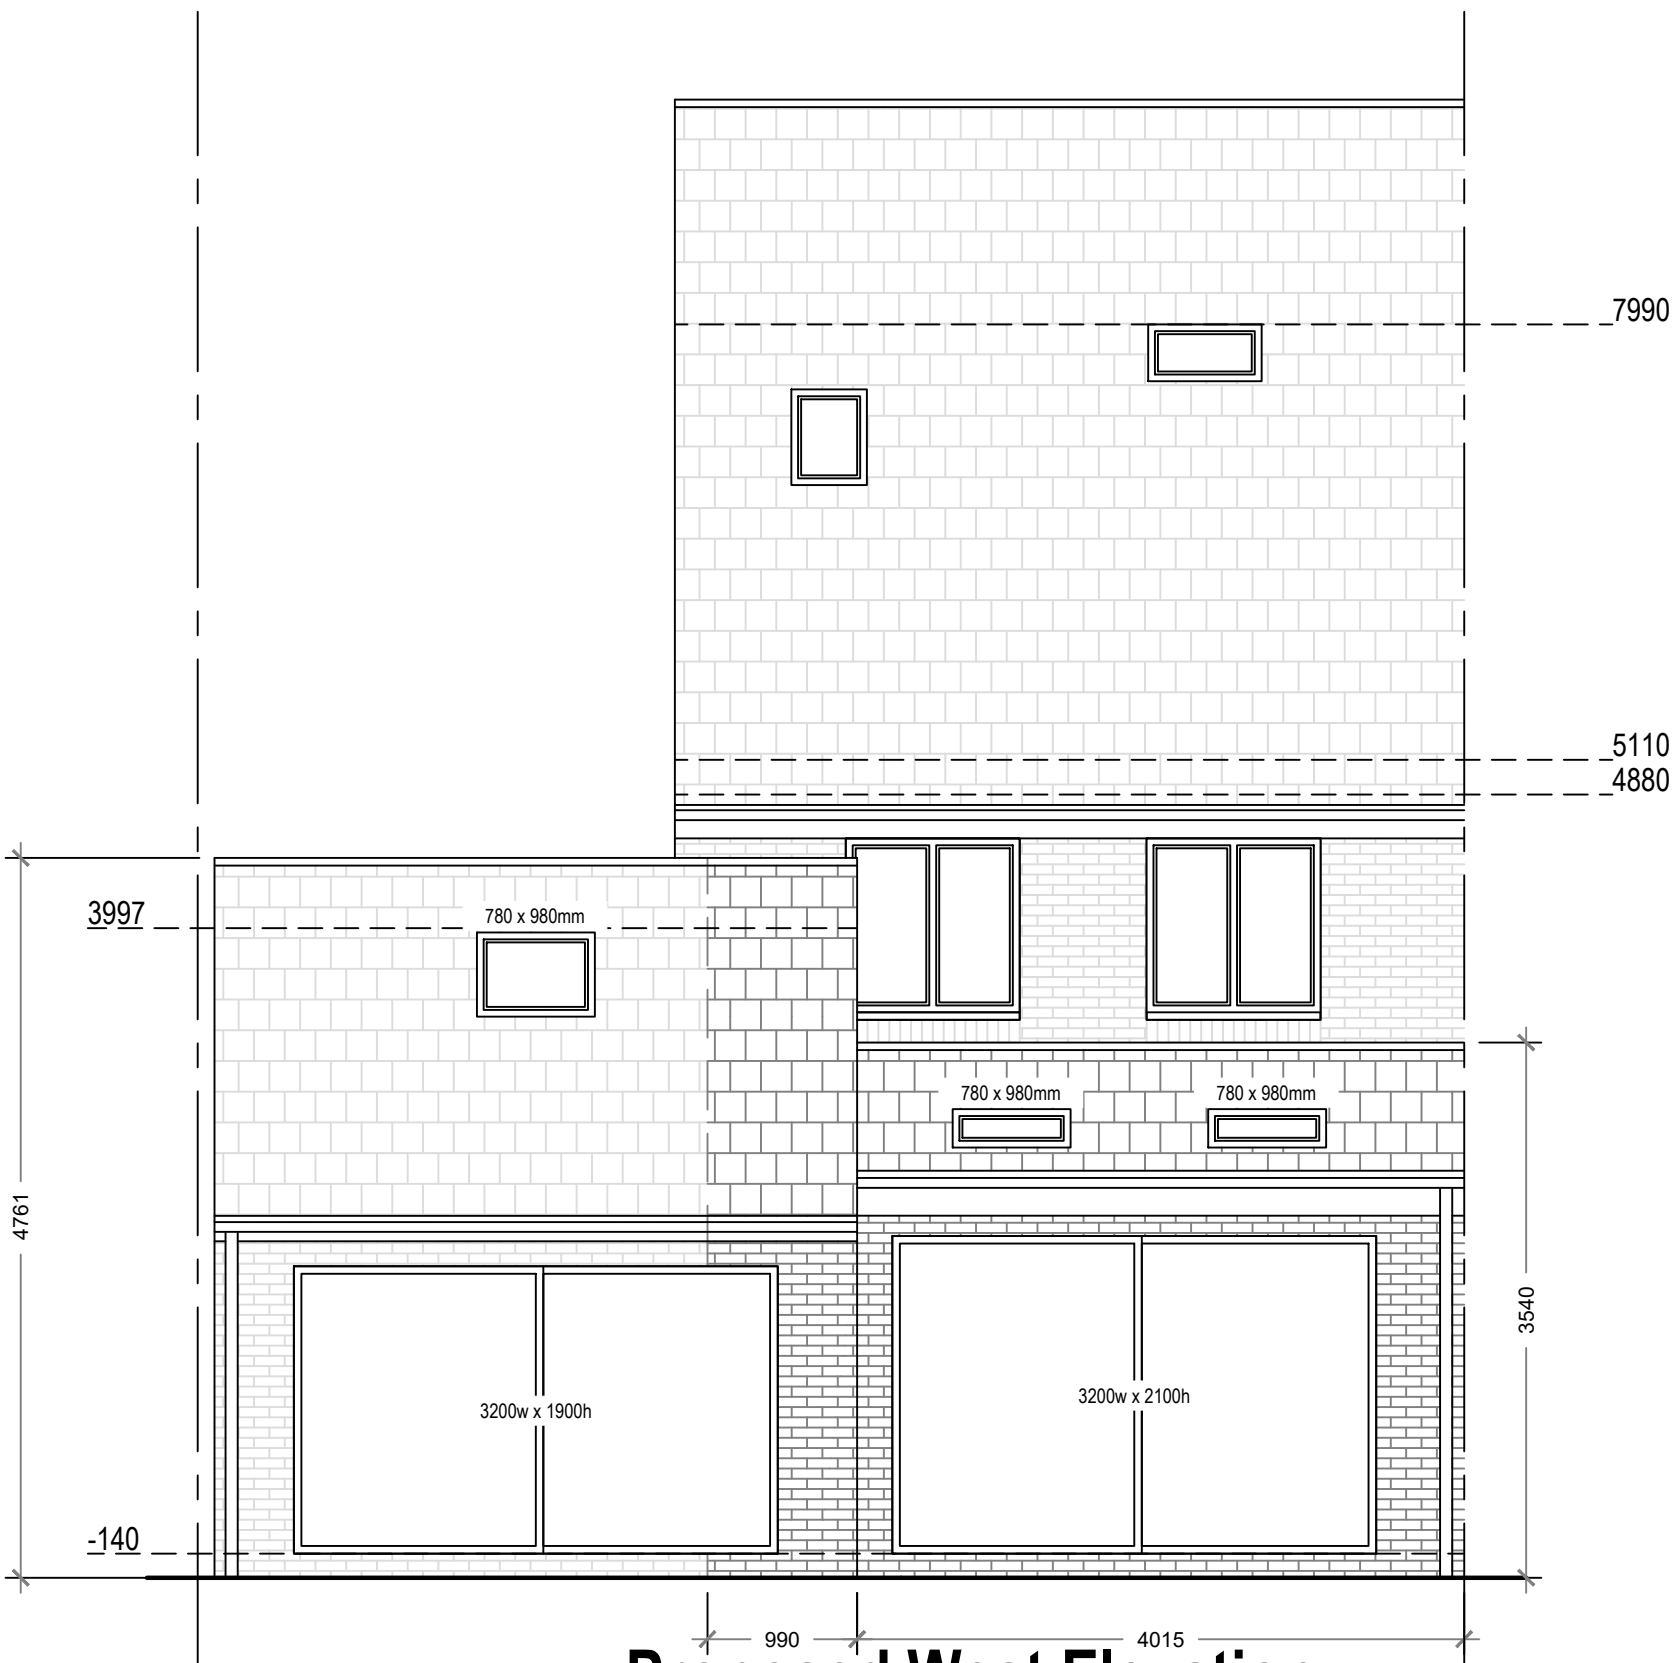

Proposed West Elevation

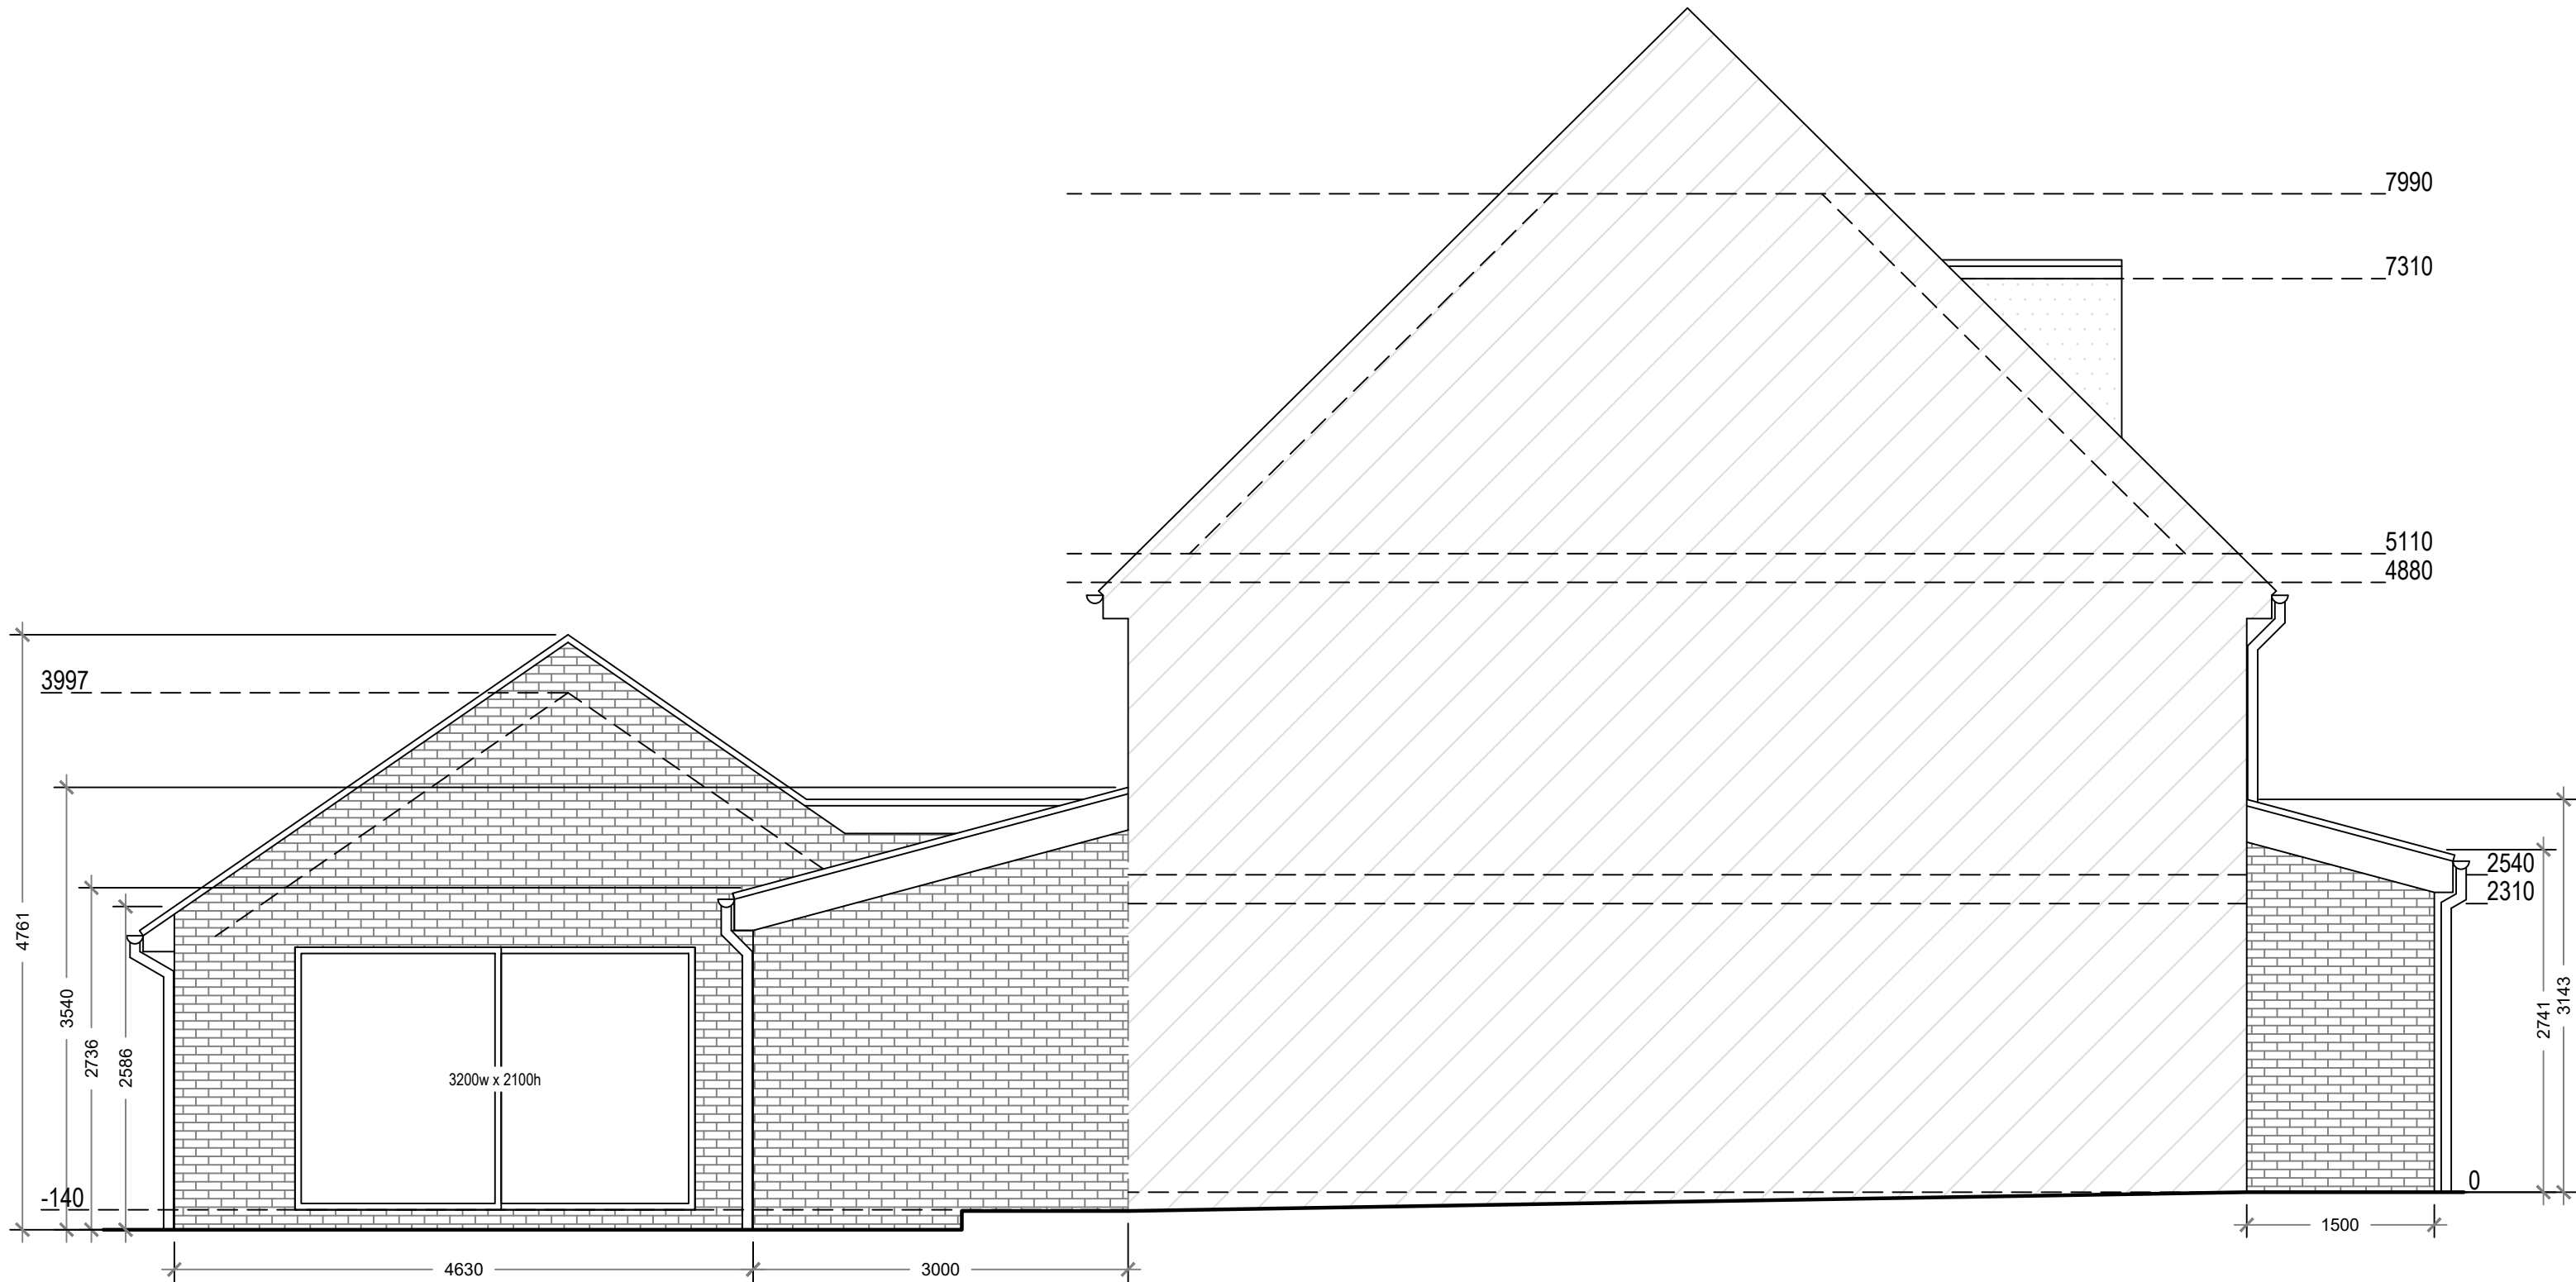

Proposed South Elevation

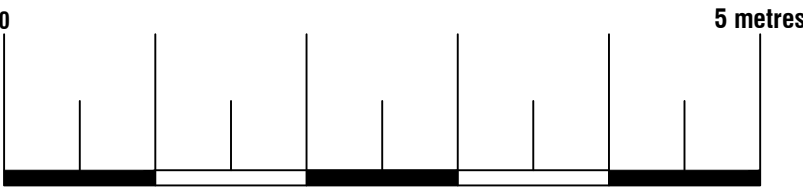

Proposed Materials:
Walls: Brick (to match existing)
Pitched roof: Tile (to match existing)
Flat roof: Ply membrane
Windows: Double glazed (to match existing)
Skylights: Size as indicated (not protruding more than 150mm above the existing roof plane)

Arkiplan ArkiPlan Architectural Ltd • Enquiries@ArkiPlan.co.uk Lytchett House, 13 Freeland Park, Wareham Road, Poole, Dorset, BH16 6FA				
Site	15 Honeysuckle Drive, Lindfield Meadows, Haywards Heath RH16 2GH	Date	20.03.2025	
		Sheet	24-0893	D05 REV 3
		Job	New Extension	
Title Number	WSX423131	Scale	1:50 @A1, 1:100 @A3	
		Title	As Shown	