



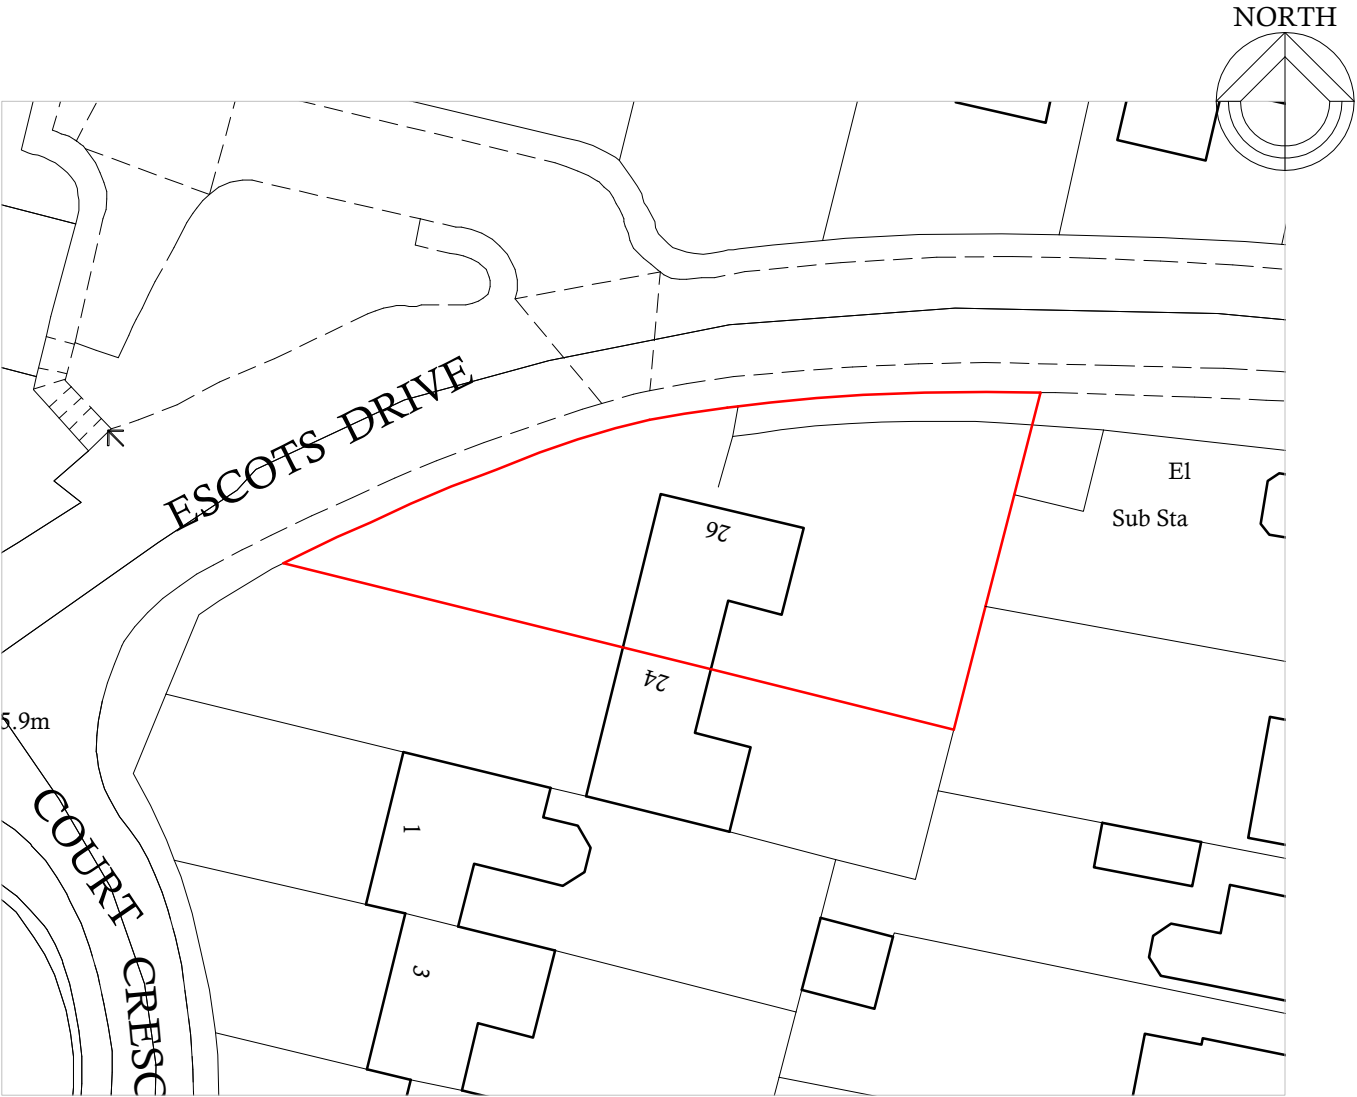

BLOCK PLAN 1:500

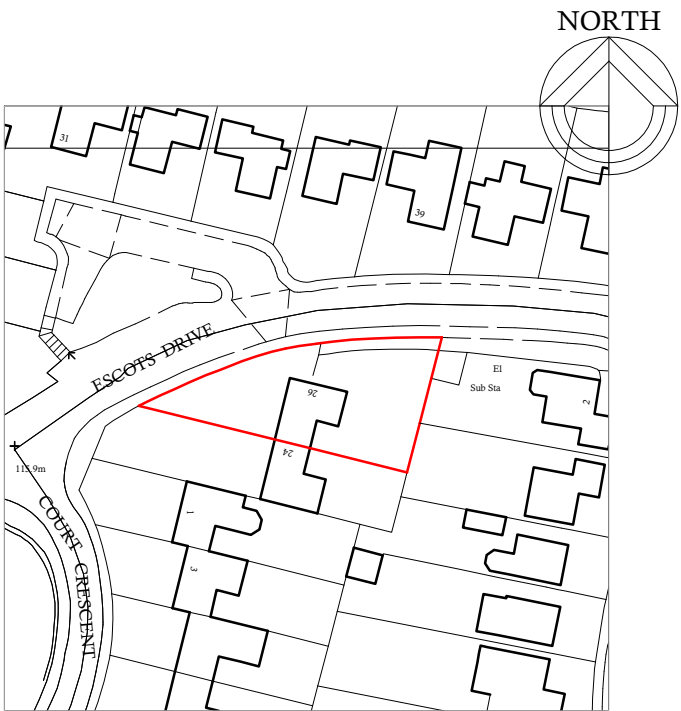

SITE LOCATION PLAN 1:1250

Proposal: PROPOSED GARAGE CONVERSION			
	Drawing Description.		
	SITE LOCATION & BLOCK PLAN		
Tel: 07917858987 Email: stevebulldesign@gmail.com	Location.		
	26 Estcots Drive East Grinstead RH19 3DA		
Scale : 1:1250 1:500	For: Beth Hart		Date : July 2025
	Drawing No: 2025-38-06		rev. .