


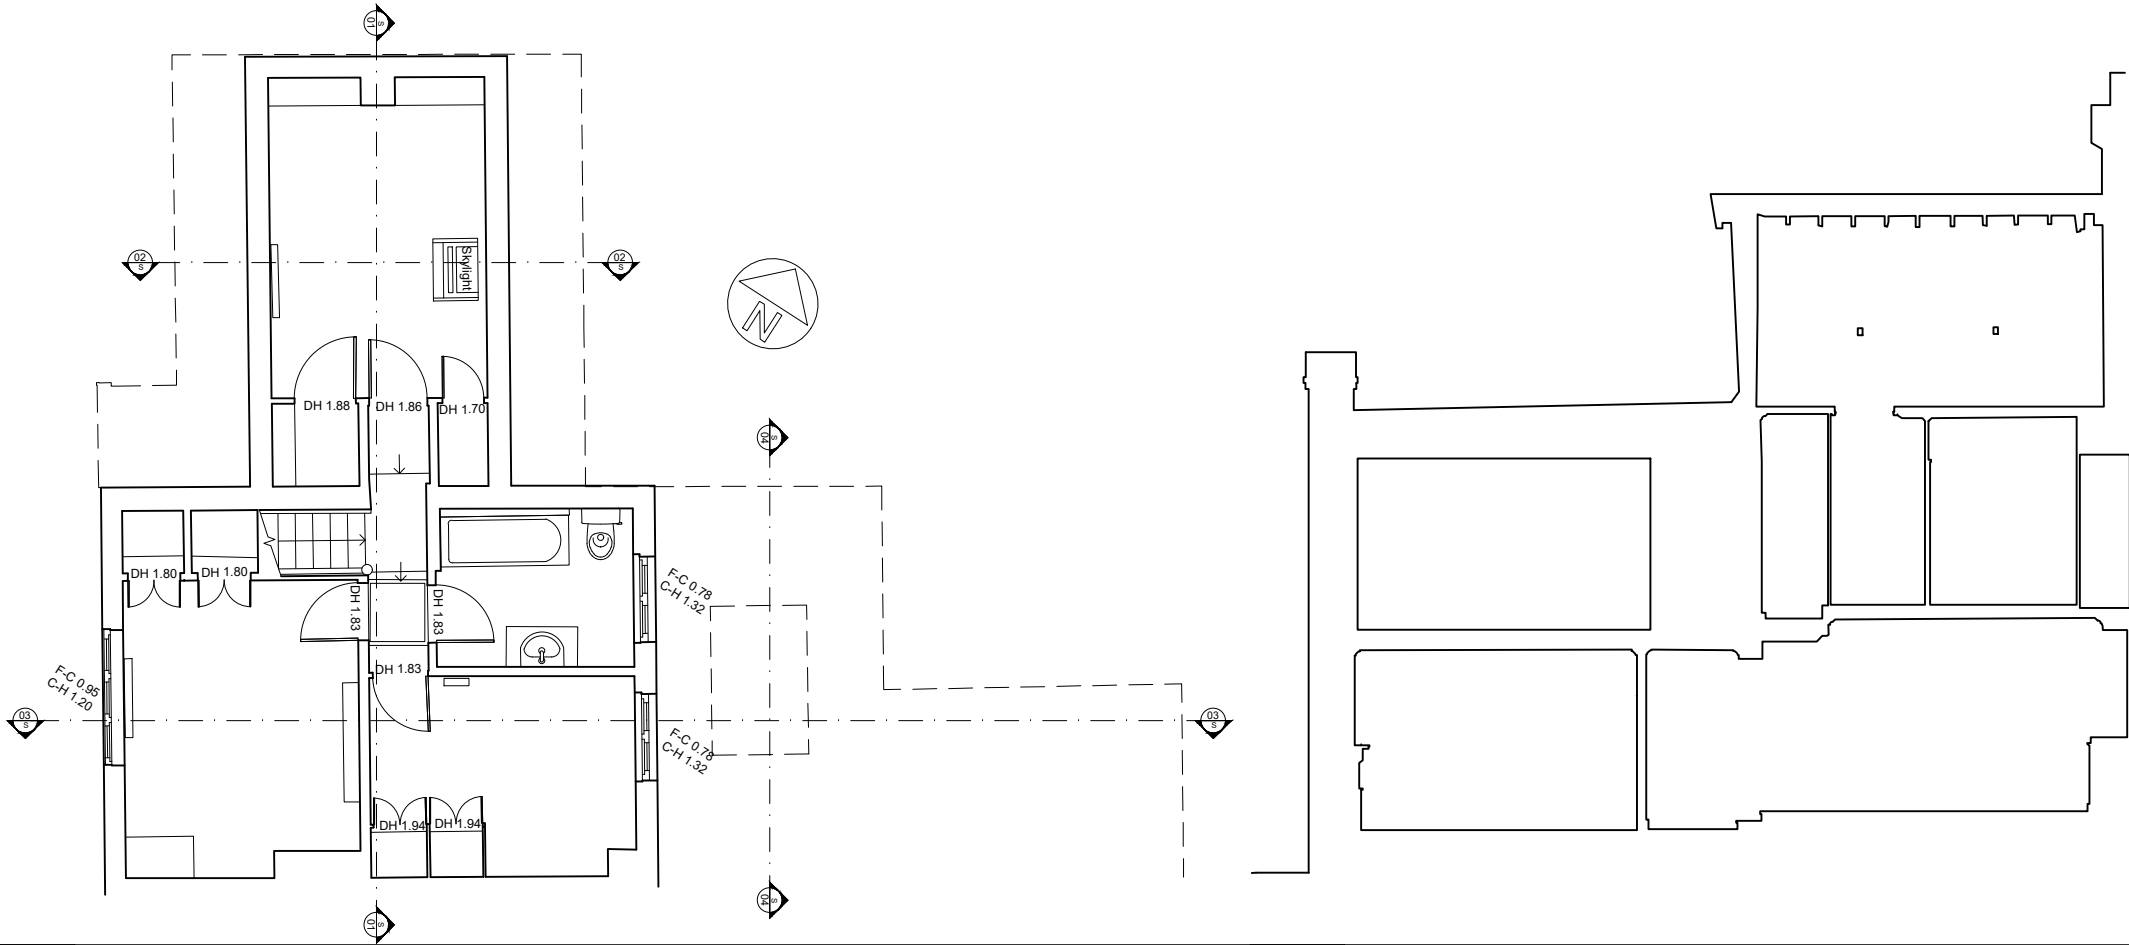



REVISION	DATE	DESCRIPTION
/	01.08.25	PRELIMINARY DRAFT
A	03.09.25	PLANNING DRAFT FOR REVIEW
B	27.10.25	PLANNING

PLANNING

0.2 FIRST FLOOR - EXISTING GENERAL ARRANGEMENT PLAN
SCALE 1:50@A1 / 1:100@A3

A EXISTING - SECTION S.01
SCALE 1:50@A1 / 1:100@A3

EXISTING - PHOTOS

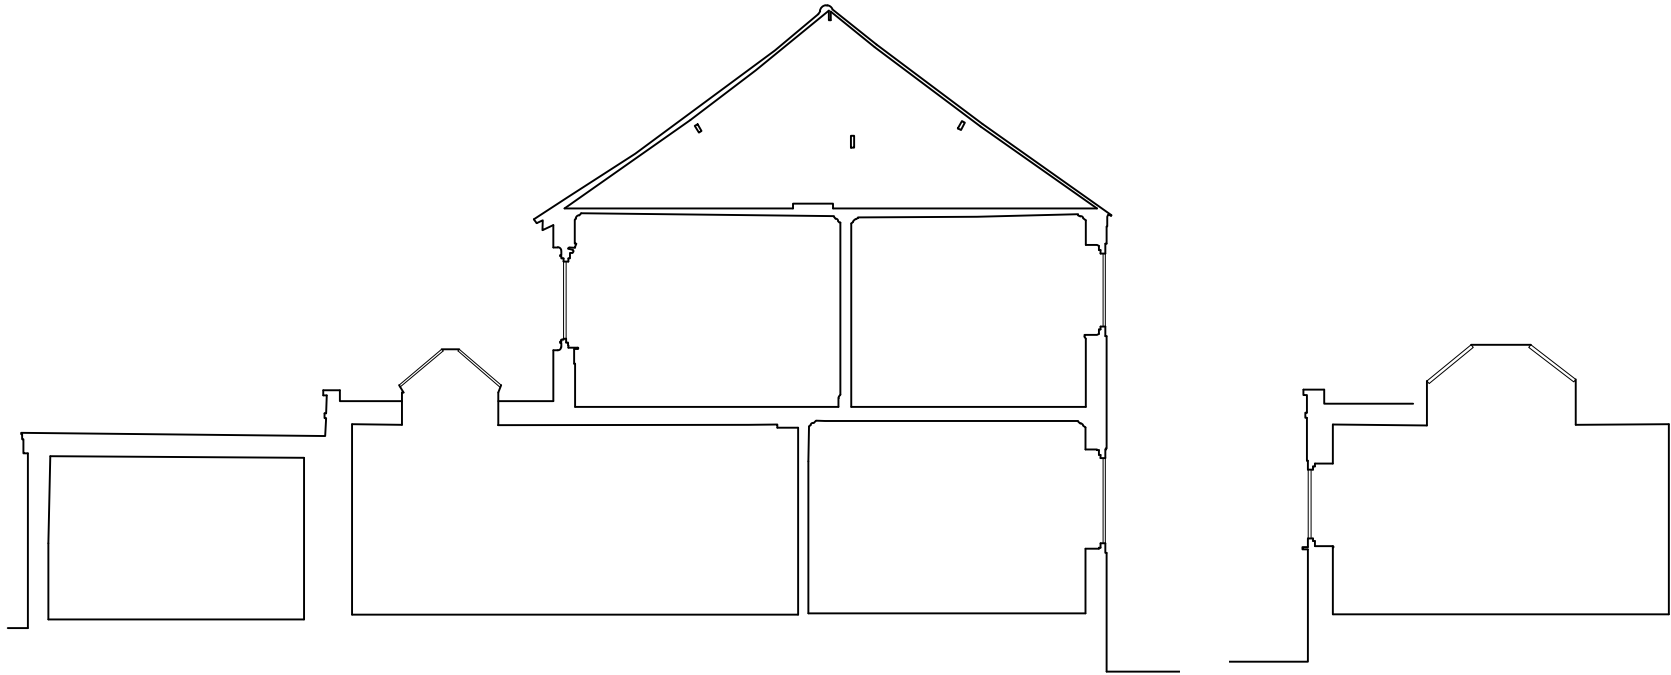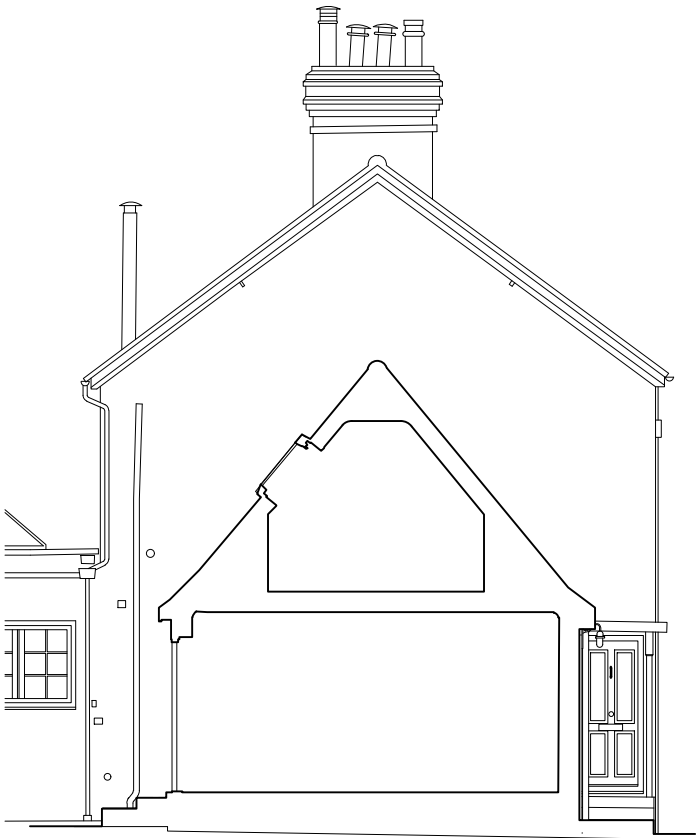

CANTOR CM MASTERS
INTERIOR DESIGN

Third Floor
89 Borough High Street
London SE1 1NL
Tel: +44(0)20 4619 0984
e: info@cantormasters.com
www.cantormasters.com

CLIENT		
MARK HARROWELL CAMILLA PHELPS		
PROJECT		
THICKETS DEAKS LANE, ANSTY, HAYWARDS HEATH, SUSSEX RH17 5AS		
TITLE		
EXISTING GENERAL ARRANGEMENT PLANS		
JOB No	SCALE	DATE
34625	AS SHOWN	28.07.25
DRAWING No	REVISION	
EX.G.01	B	A1 SHEET

© Copyright is reserved by CantorMasters Ltd.
This drawing is the property of CantorMasters Ltd and is issued on condition that it is not copied in any manner or issued to third parties without the written consent from CantorMasters Ltd. CantorMasters Ltd does not warrant the accuracy of the measurements or other information contained on the drawing and all parties using this drawing and the information contained within must check and verify and satisfy themselves as to the accuracy or otherwise of such measurements or other information.
Do not scale from this drawing. All figured measurements are indicated as a general guide only. All discrepancies or omissions must be reported to CantorMasters Ltd for their comments or approval prior to commencing work.
This drawing to be read in conjunction with all other consultants information and any anomalies reported to CantorMasters Ltd prior to commencement on site.
This drawing is subject to approval by statutory authorities and as such is subject to revision as required.

B EXISTING - SECTION S.02
SCALE 1:50@A1 / 1:100@A3

C EXISTING - SECTION S.03
SCALE 1:50@A1 / 1:100@A3

D EXISTING - SECTION S.04
SCALE 1:50@A1 / 1:100@A3