



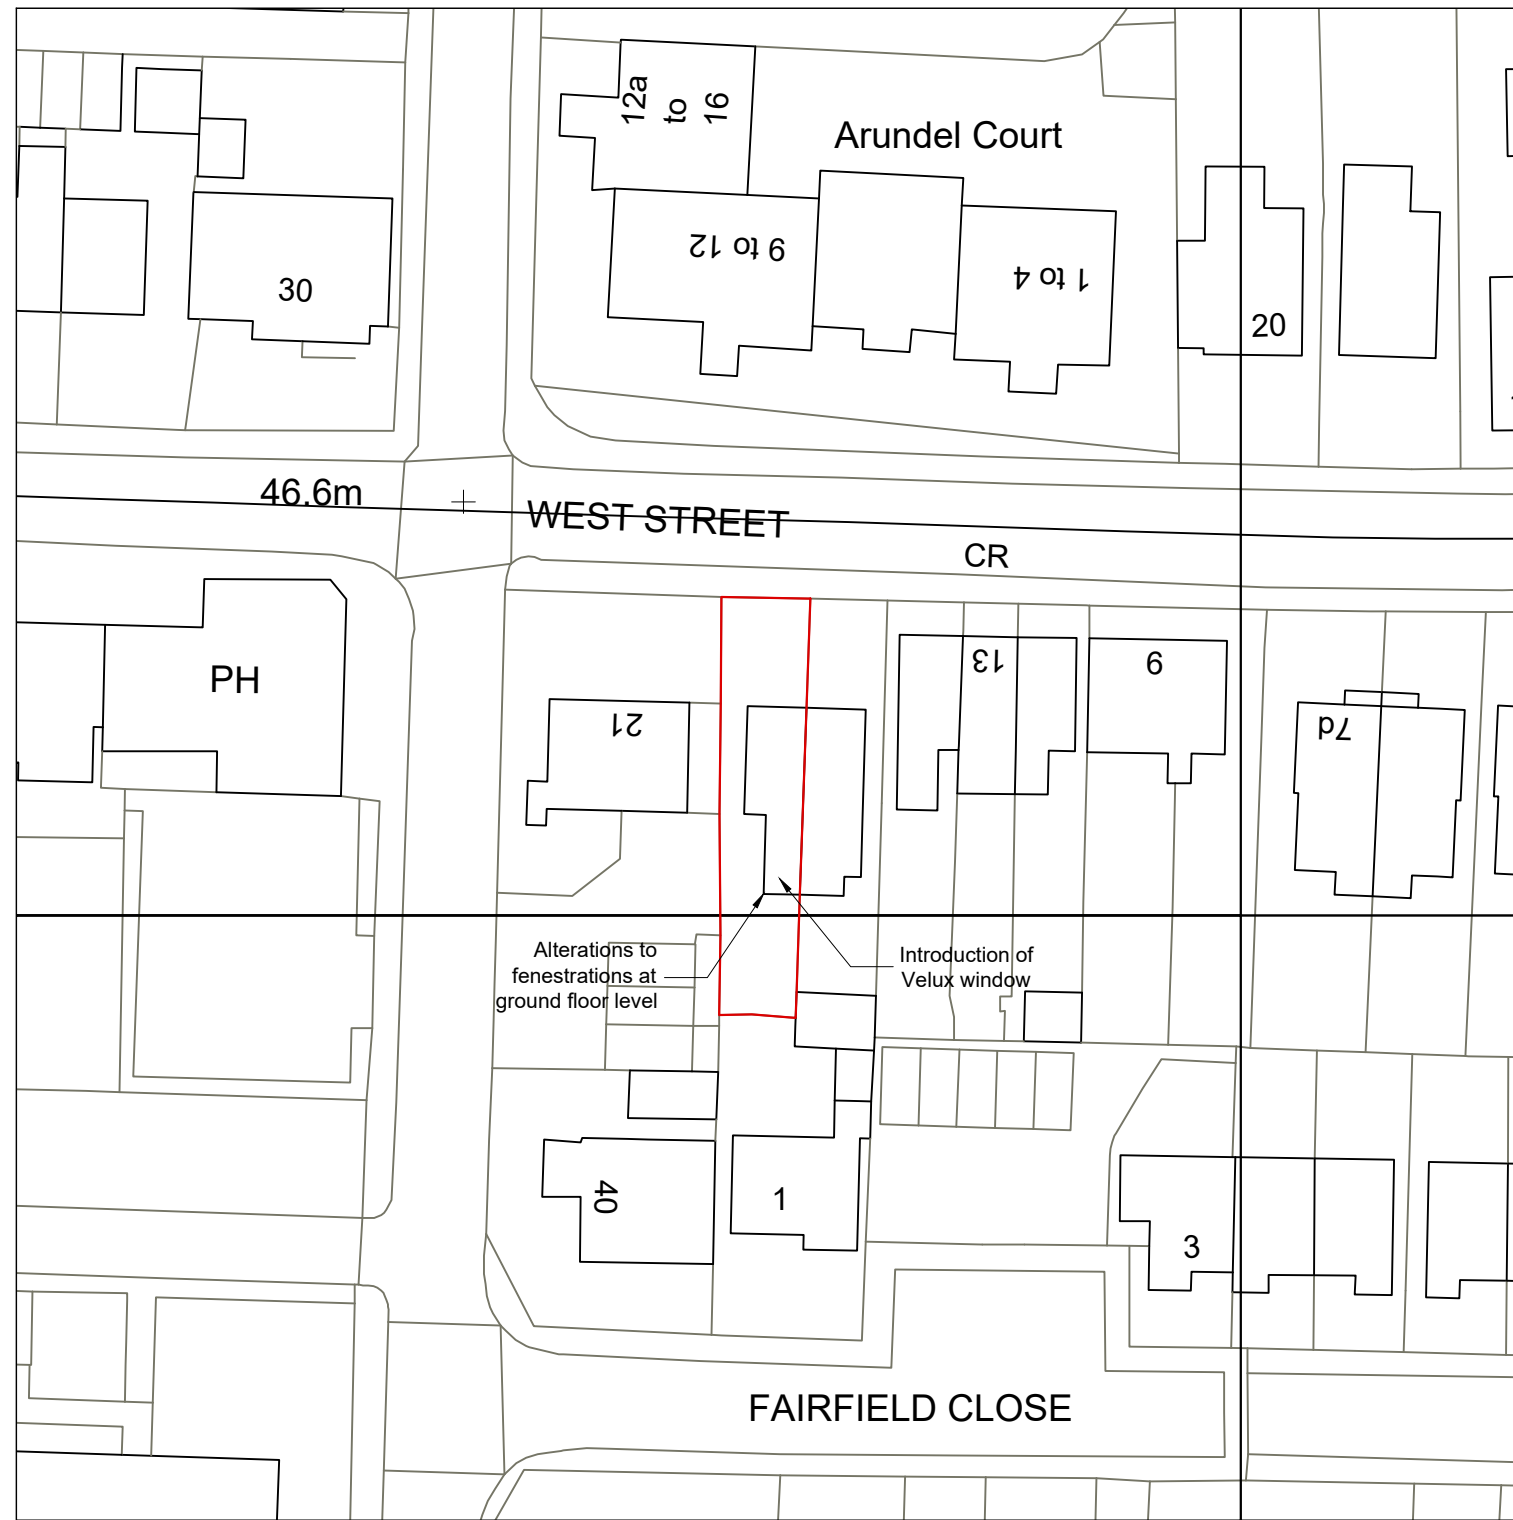



SCALE 1:500

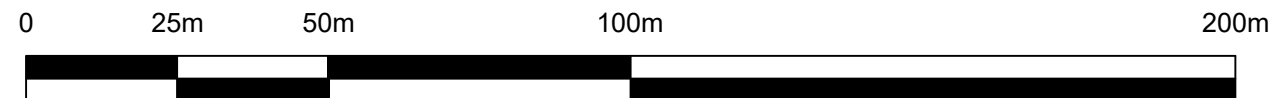

SCALE: 1:500



SCALE: 1:1250

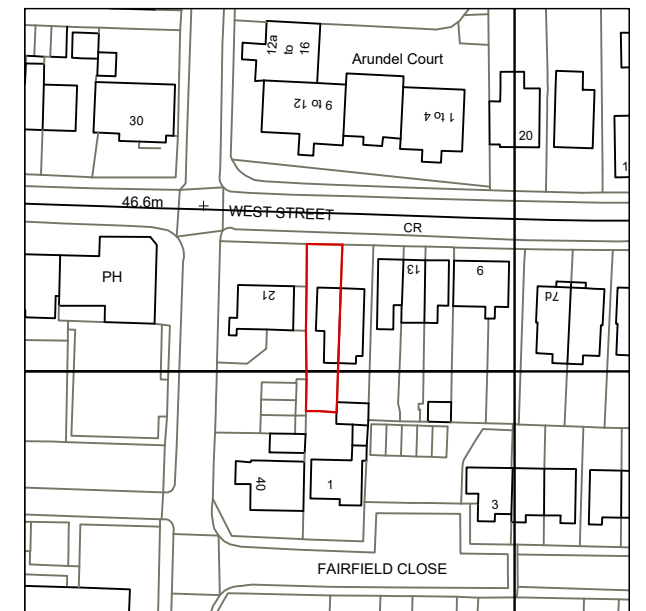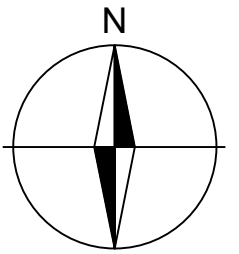

Ordnance Survey scale 1:1250

R.B. DESIGNS LTD

©Copyright R.B.DESIGNS LTD 2025

Client: Ben Kirk
19 West Street, Burgess Hill, West Sussex, RH15 8NN
Single Storey Infill Extension

PROJECT
Proposed
Block Plan and Ordnance Survey

SCALE @ A3 1:500, 1:1250

DATE 29.11.22 (Rev A: 04.11.25)

DRG. No. 22/220-03 Rev A