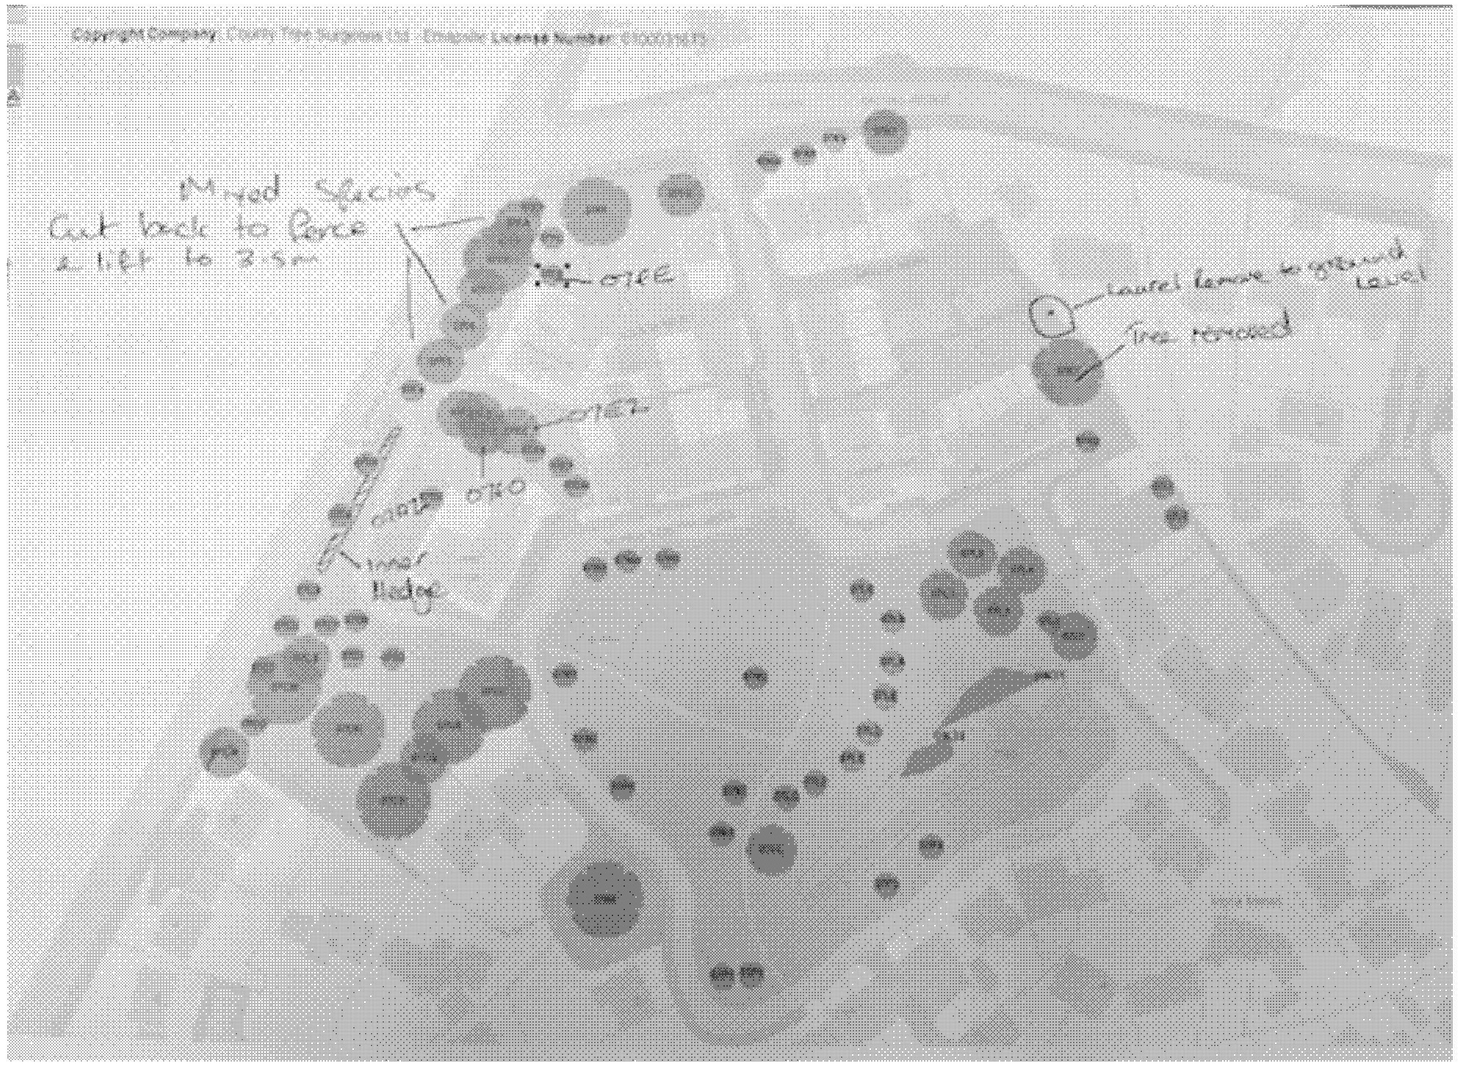
Copyright Company
Mixed Species
Cut back to Fence
& lift to 3.5m
Laurel hedge to ground level
Tree removed
Inner
Hedge