


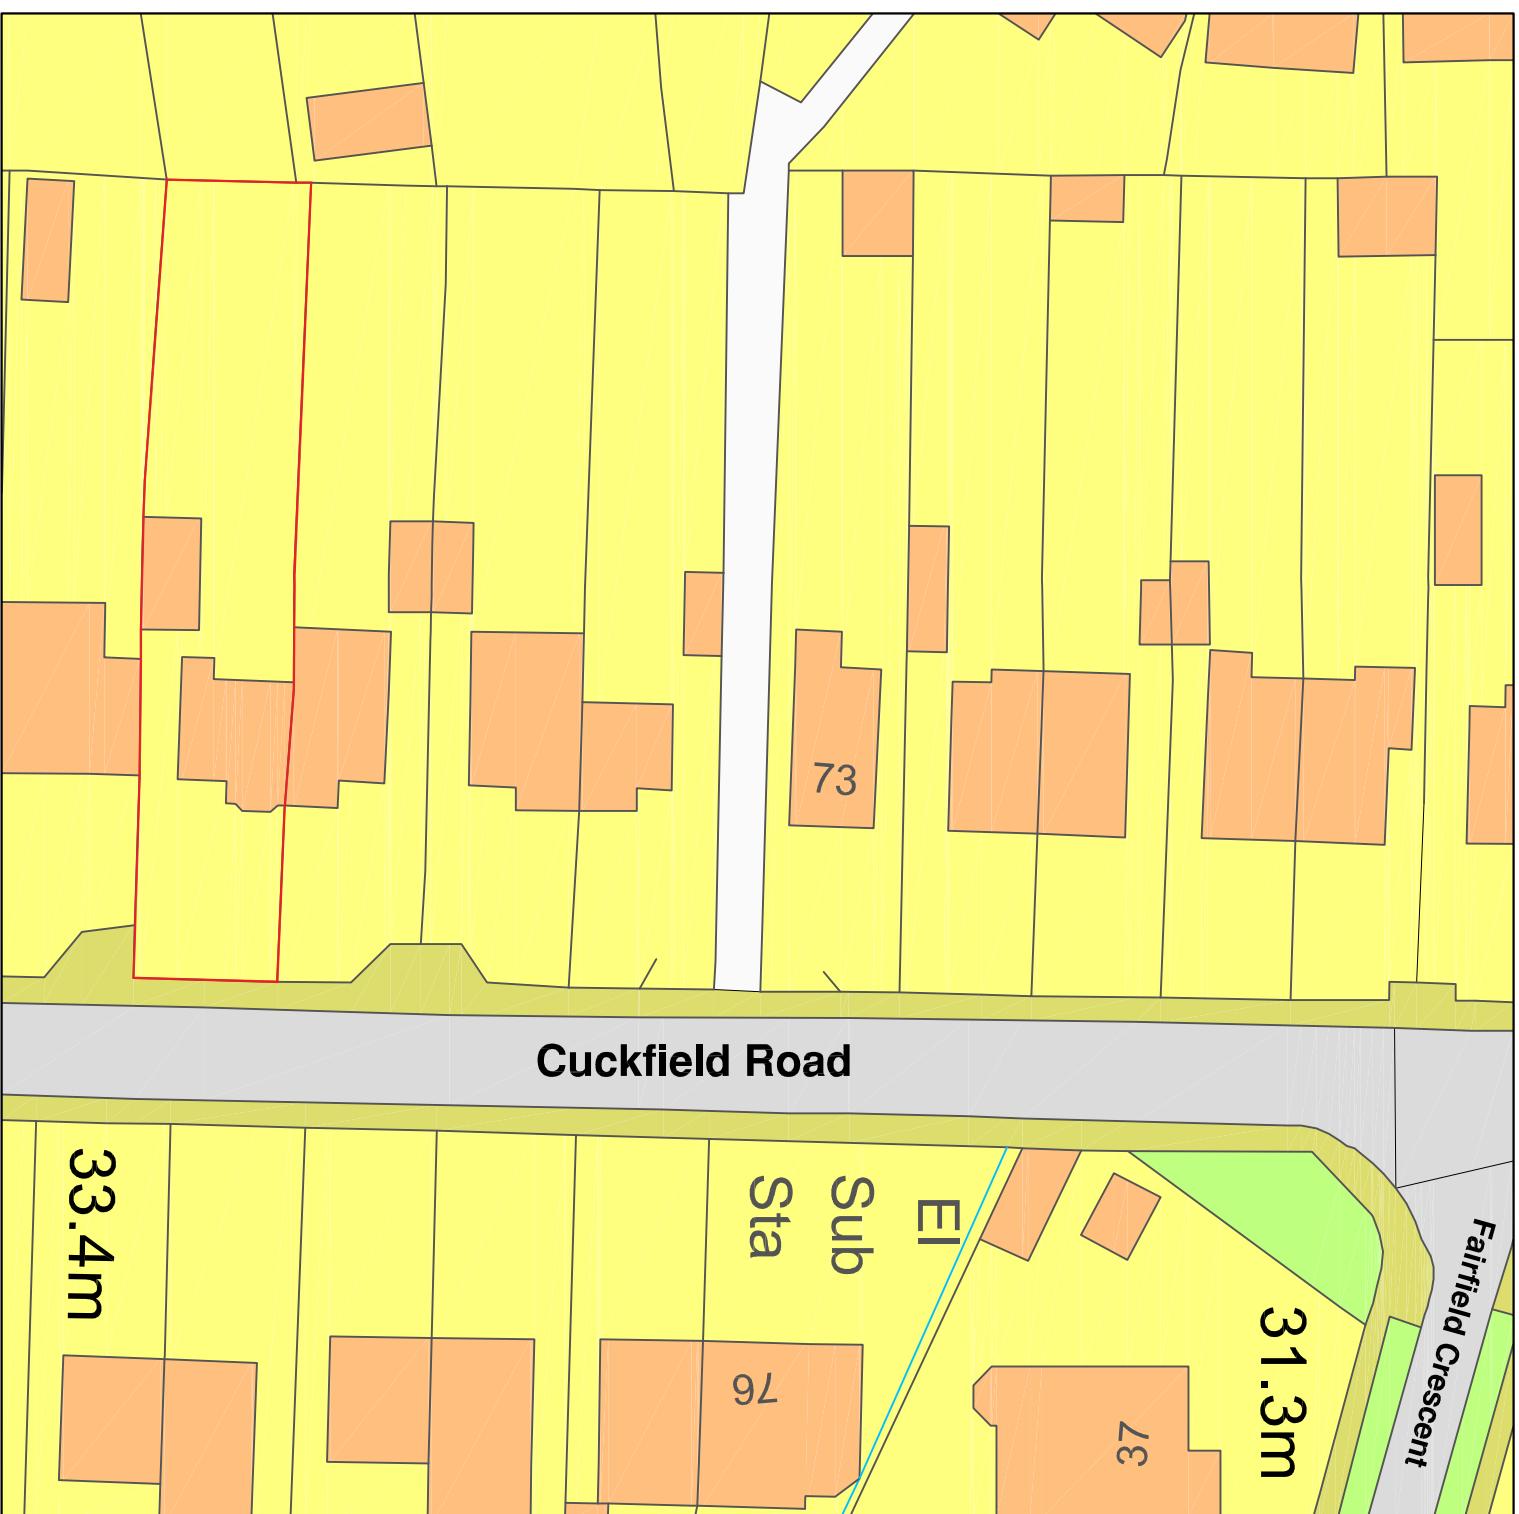

Existing Location Plan 1:1250




Proposed Location Plan 1:1250



Existing Block Plan 1:500


Site Area = 518m.sq

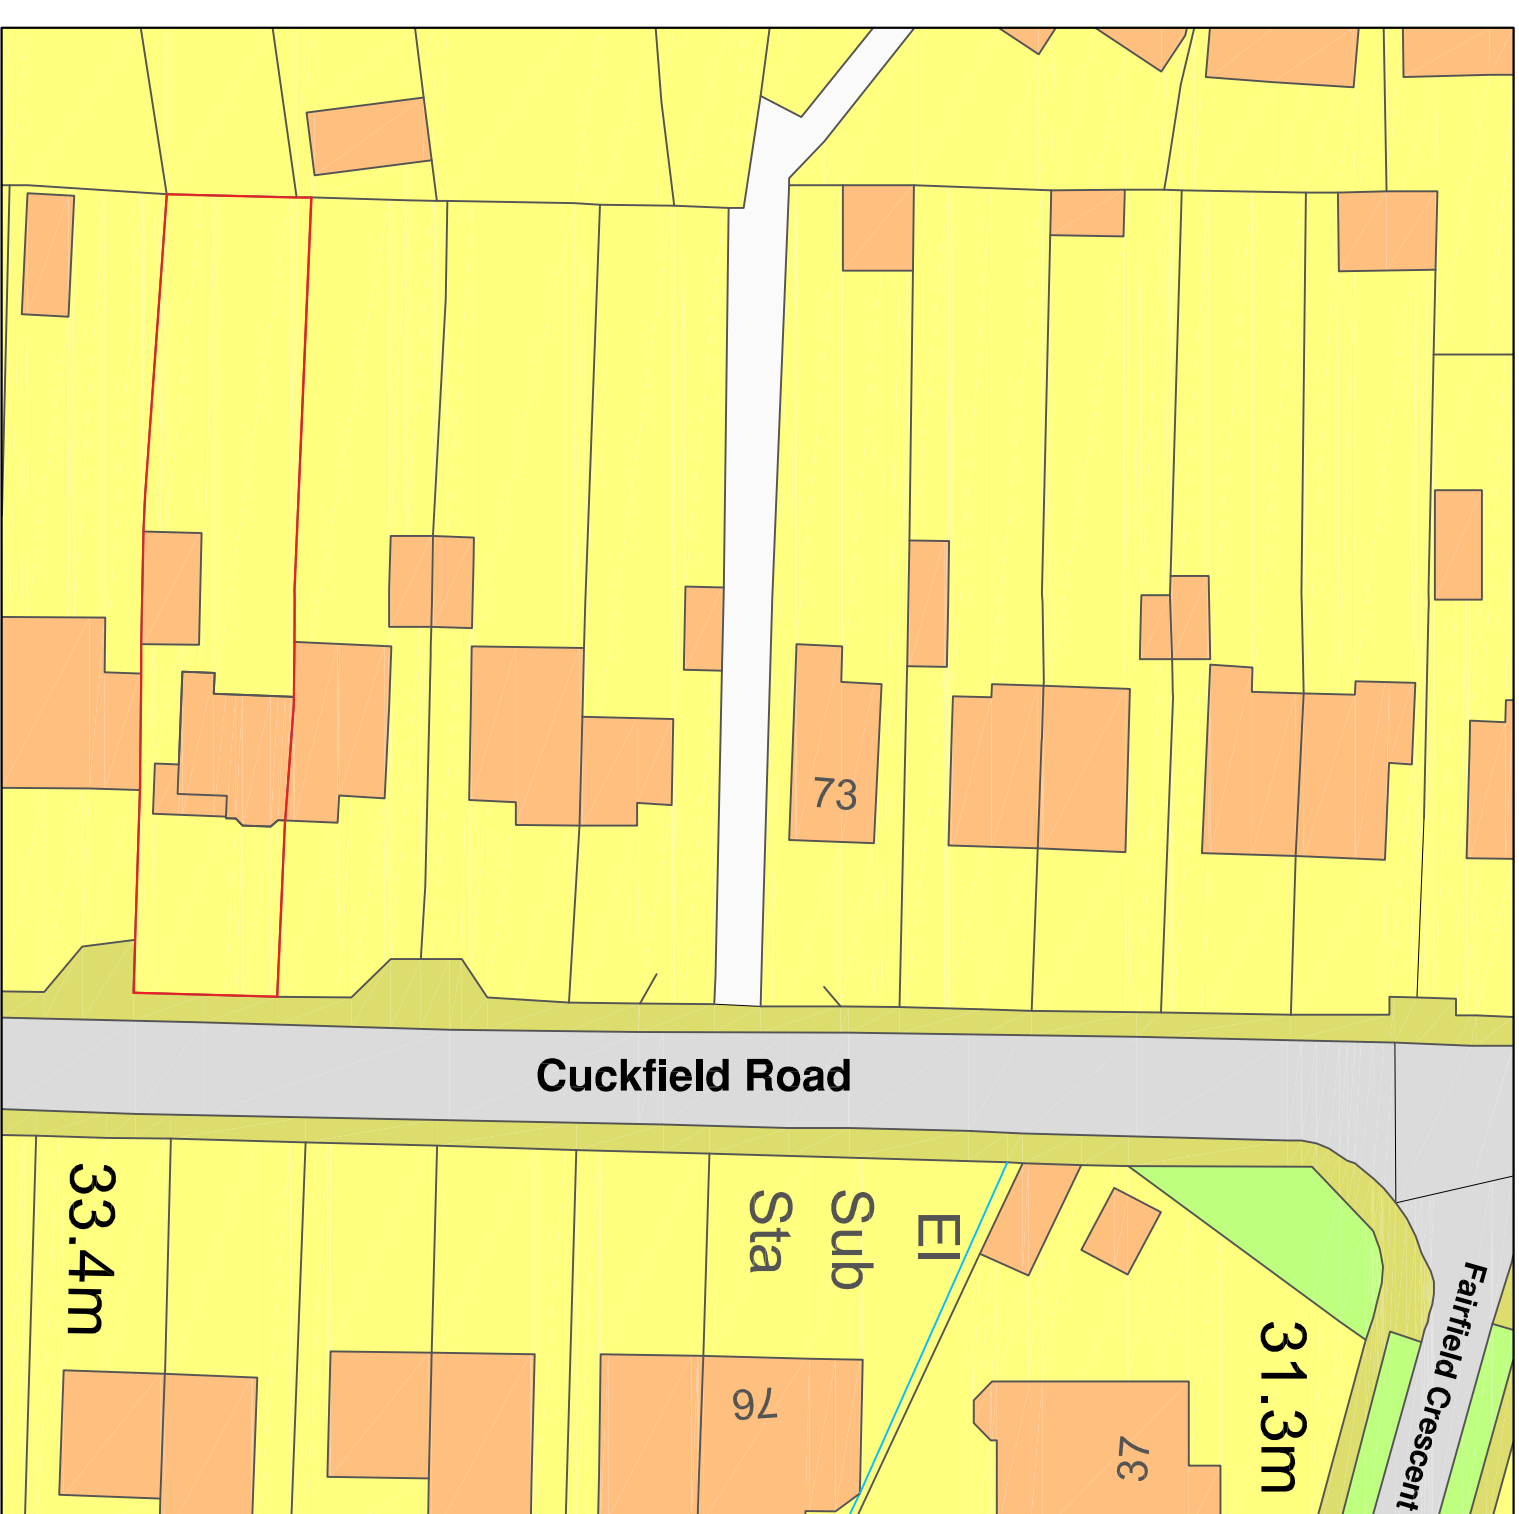

Proposed Block Plan 1:500



1:500 Scale Bar

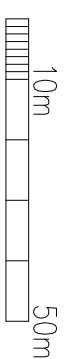

1:1250 Scale Bar

1:500 Scale Bar 1:1250 Scale Bar		PROJECT: 65 Cuckfield Road, Hursliperepoint, BN6 9PR DRAWING TITLE: Existing and proposed location plan and block plan CLIENT: Mr and Mrs Myrrett DWG NO: 25/15-03 REVISION: SCALE: As shown @ A2 DATE: 17.07.25 DRAWN:
Ria Planning & Building Consultants Ltd. 9 Sea Spray Avenue Surrey, GU24 0SP West Sussex BN43 5PR t: 01273 467297 m: 07791 375739 e: rcd@rpbdc.co.uk web: www.rpbdc.co.uk		Chartered Institute of Architectural Technologists