




- KEY
- FACING BRICKWORK
 - RED MULTI BRICK - IBSTOCK SURREY RED MULTI OR SIMILAR APPROVED
 - FEATURE MATERIAL
 - WEATHERBOARDING - HARDIE PLANK MIDNIGHT BLACK, CEDAR TEXTURE OR SIMILAR APPROVED
 - CEDRAL RIVENDALE - SLATE GREY OR SIMILAR APPROVED

Ordnance Survey, (c) Crown Copyright 2022. All rights reserved. Licence number 100022432

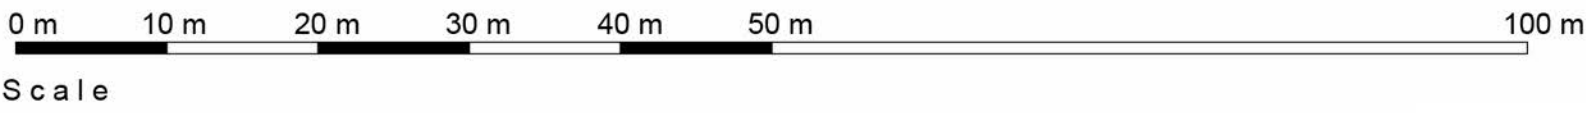

A R

Client: ASHILL REGEN		Drawing Title: Material Plan				 The Front Barn, 124 Manor Road North, Thames Ditton, KT7 0BH T: 01372 470 313 W: www.omega-architects.co.uk	Project No'	Class	Dwg No'	Status	Rev
Project: West Hoathly Brickworks Site, Hamsey Road, Sharpthorne		Scale: 1:500 @ A1	Revision E	Drawn AC/RC	Check TJ	Date 09.11.23	3141	C	1010	PL	E

DESIGNED BY OMEGA ARCHITECTS. The contents of this document shall not be copied or reproduced in whole or in part without the written consent of Omega Architects Limited. Each Top Planning and Design Drawing is Omega Architects Limited. 1000700022432001 001010. Omega Architects Limited, 181 Regent Street, London W1B 5AH. Registered Address: Hamsey, 141 High Street, Sevenoaks, Kent, TN11 9BP.