



NOTES
Do not scale from this drawing.
Any discrepancies should be reported immediately.
This drawing is copyright. It must not be reproduced or disclosed to third parties without our prior permission.
This drawing is to be read in conjunction with all relevant consultants, specialist manufacturers drawings and specifications.
Any surveyed information incorporated within this drawing cannot be guaranteed as accurate unless confirmed by fixed dimension.
All dimensions are in millimetres unless noted otherwise.

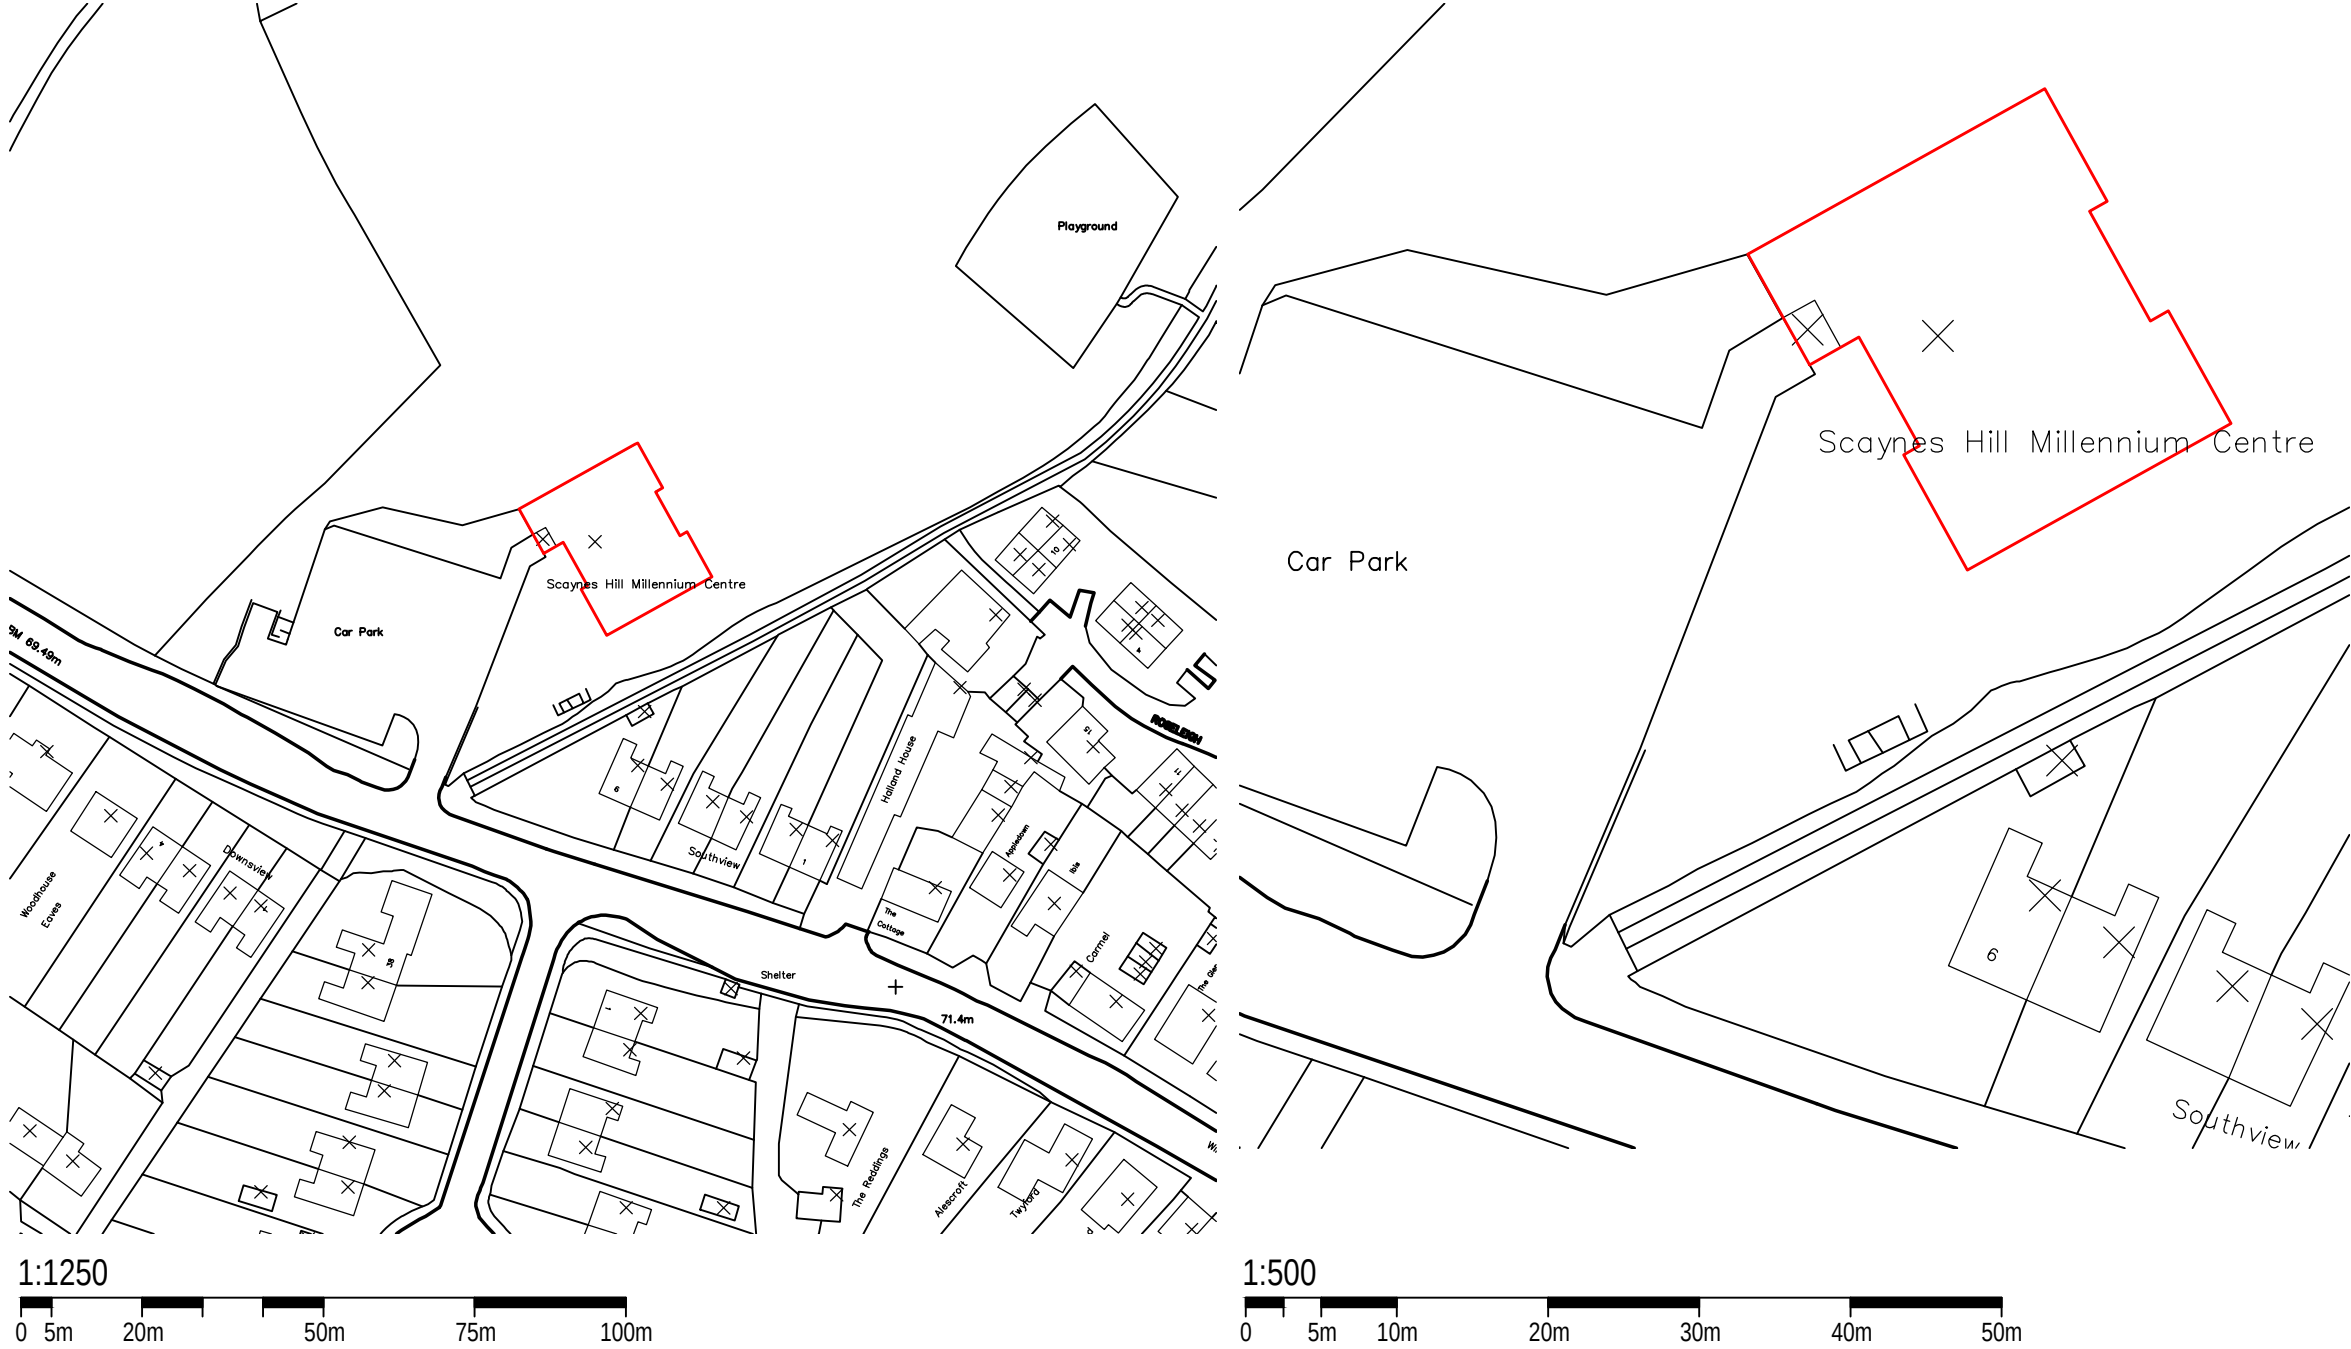

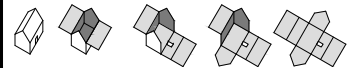

studio@dwellingarchitecture.com
www.dwellarchitecture.com

Tel: 01444 831 800
Fax: 01444 220 499

Drawing Status

PLANNING

Client

Trustees of Scaynes Hill Millennium Centre

Project

Proposed Air Source Heat Pump Installation
Scaynes Hill Millennium Centre, Lewes Road

Title

Site Location and Block Plans

Dwg.

1409 SI 01

Rev.

Job No.

1331

Date

22/07/25

Scale

1:1250/1:500 @ A3

Drawn

SC

Checked