



NOTES
Do not scale from this drawing.
Any discrepancies should be reported immediately.
This drawing is copyright. It must not be reproduced or disclosed to third parties without our prior permission.
This drawing is to be read in conjunction with all relevant consultants, specialist manufacturers drawings and specifications.
Any surveyed information incorporated within this drawing cannot be guaranteed as accurate unless confirmed by fixed dimension.
All dimensions are in millimetres unless noted otherwise.

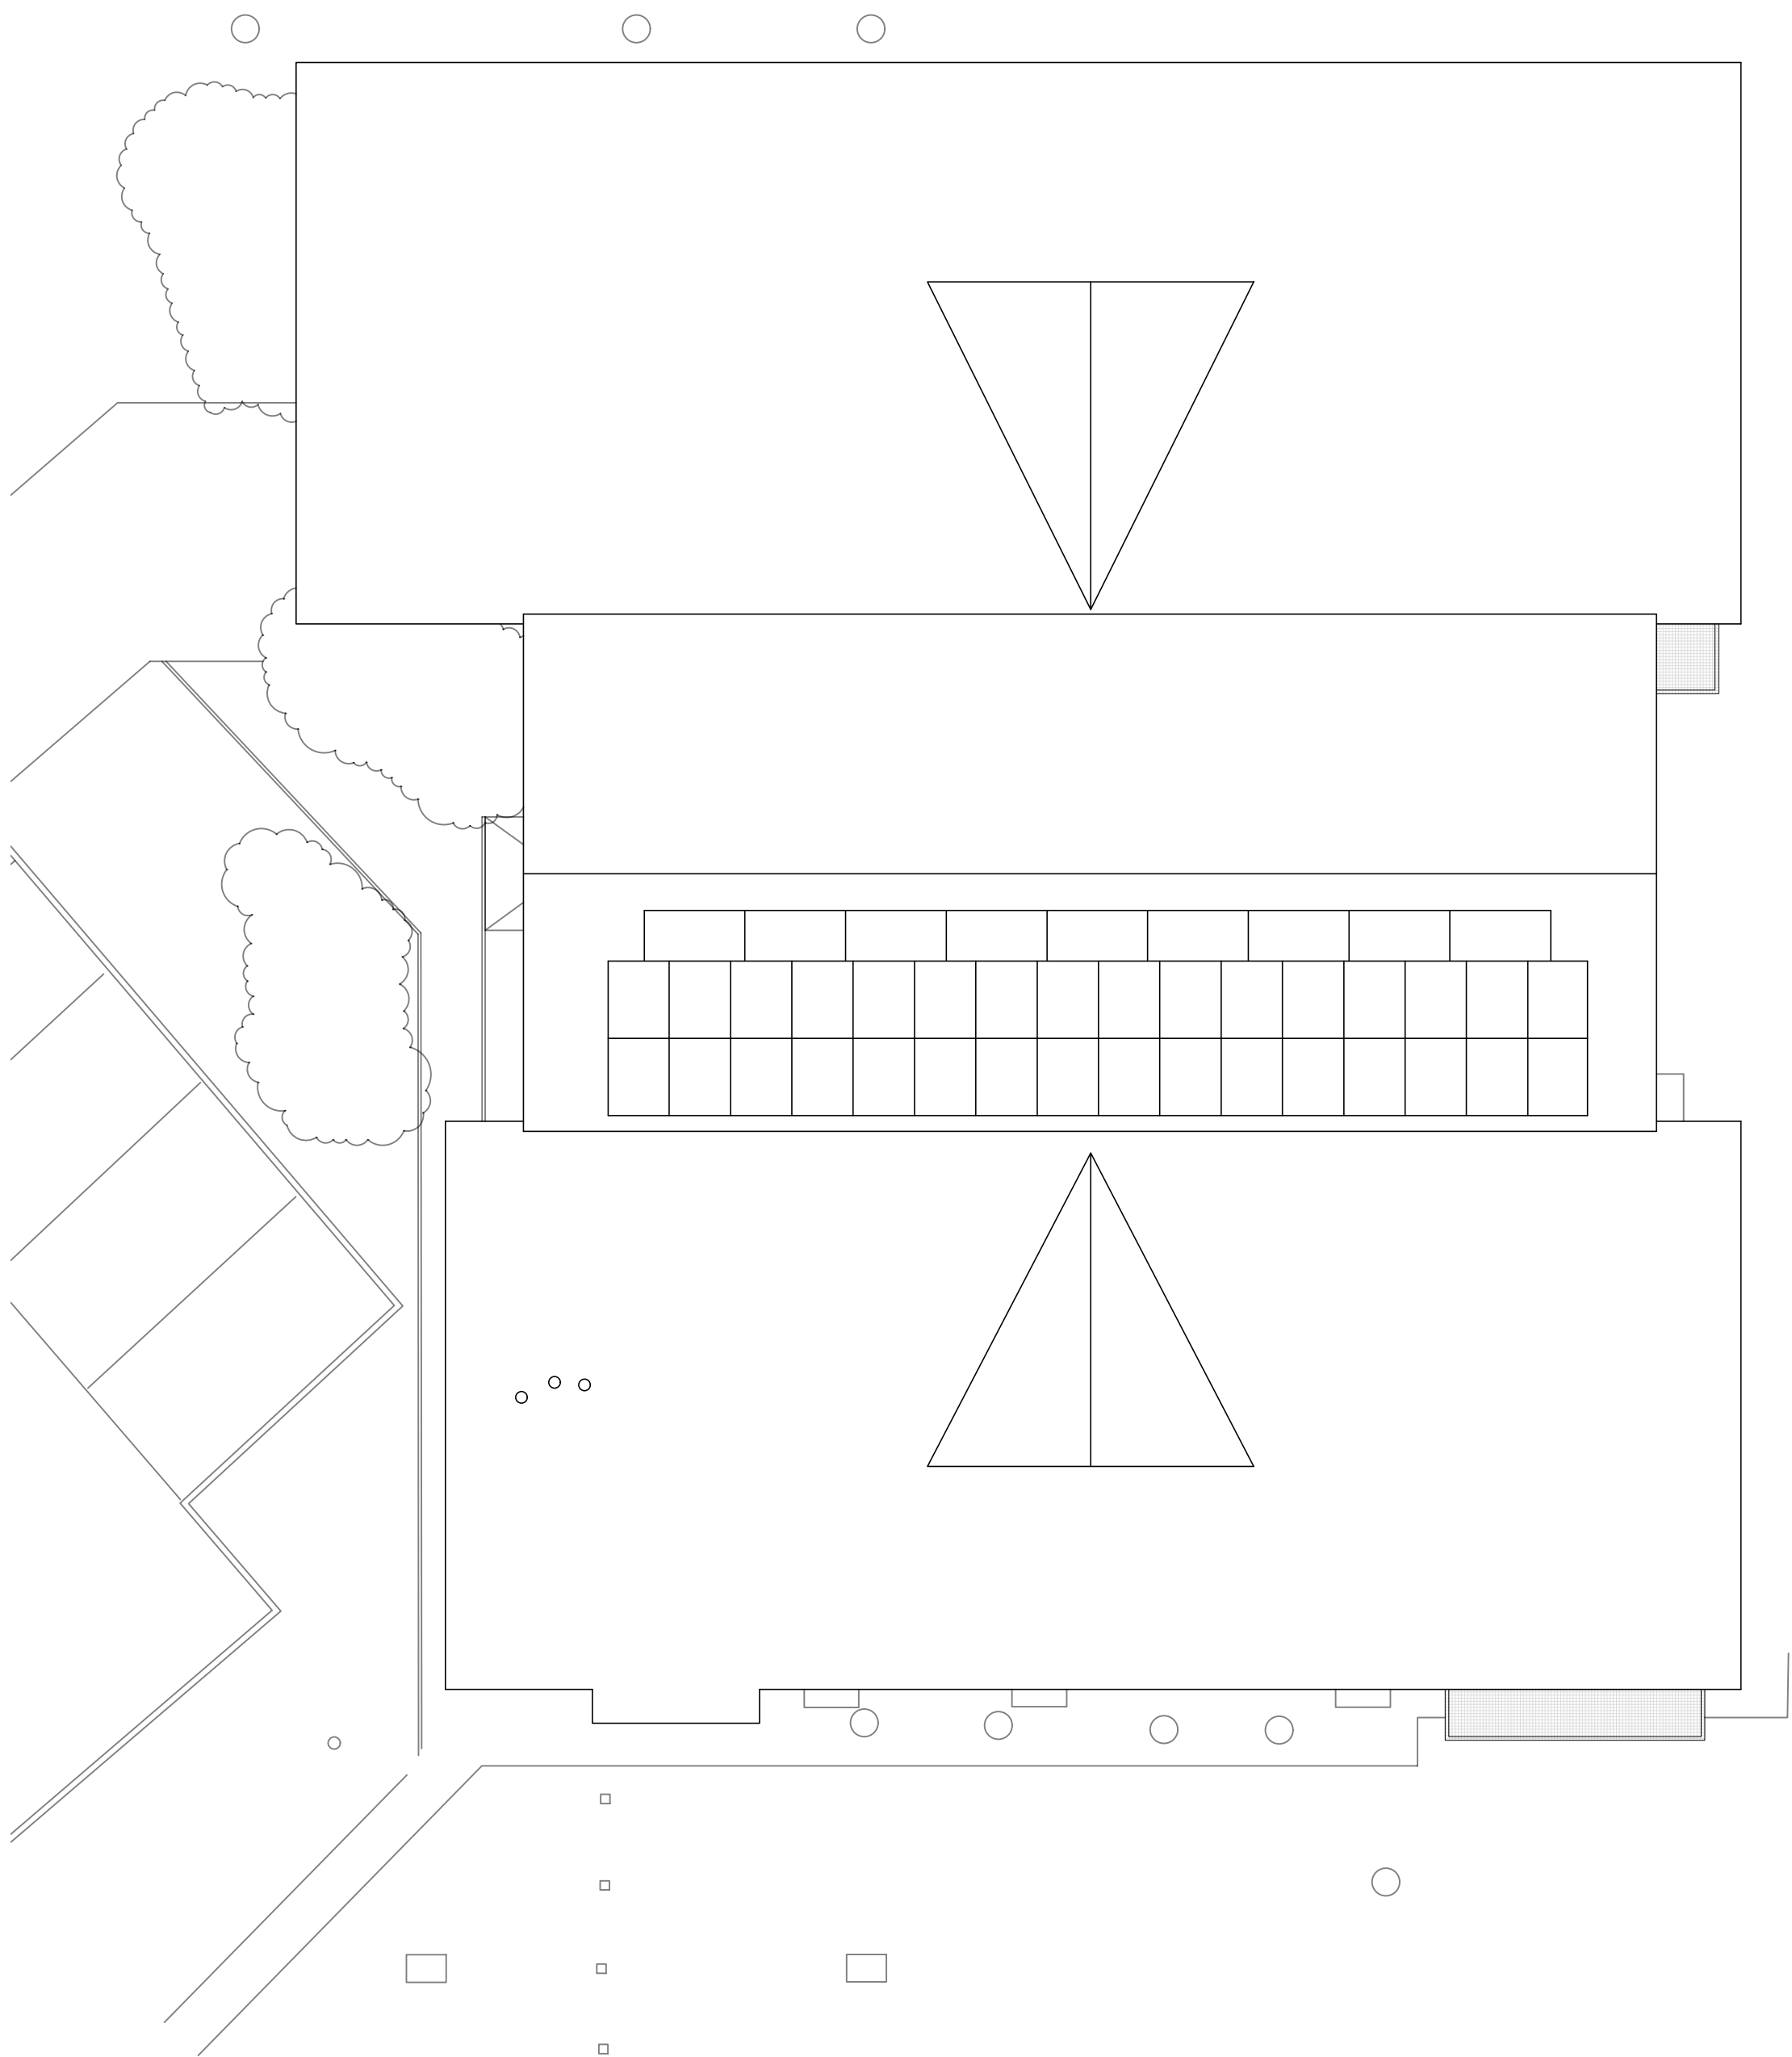

Roof Plan & Site Context Plan



1:100
0 1m 2m 3m 4m 5m 10m

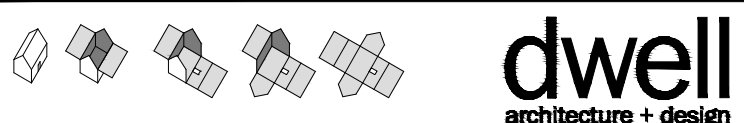	
studio@dwellarchitecture.com Tel: 01444 831 800 www.dwellarchitecture.com Fax: 01444 220 499	
Drawing Status	
PLANNING	
Client	Trustees of Scaynes Hill Millennium Village Centre
Project	Proposed Air Source Heat Pump Installation Scaynes Hill Millennium Village Centre, Lewes Road
Title	Roof Plan as Proposed
Dwg.	1409 GA 04 -
Job No.	1409
Date	22/07/2025
Scale	1:100 @ A1
Drawn	JSR
Checked	